



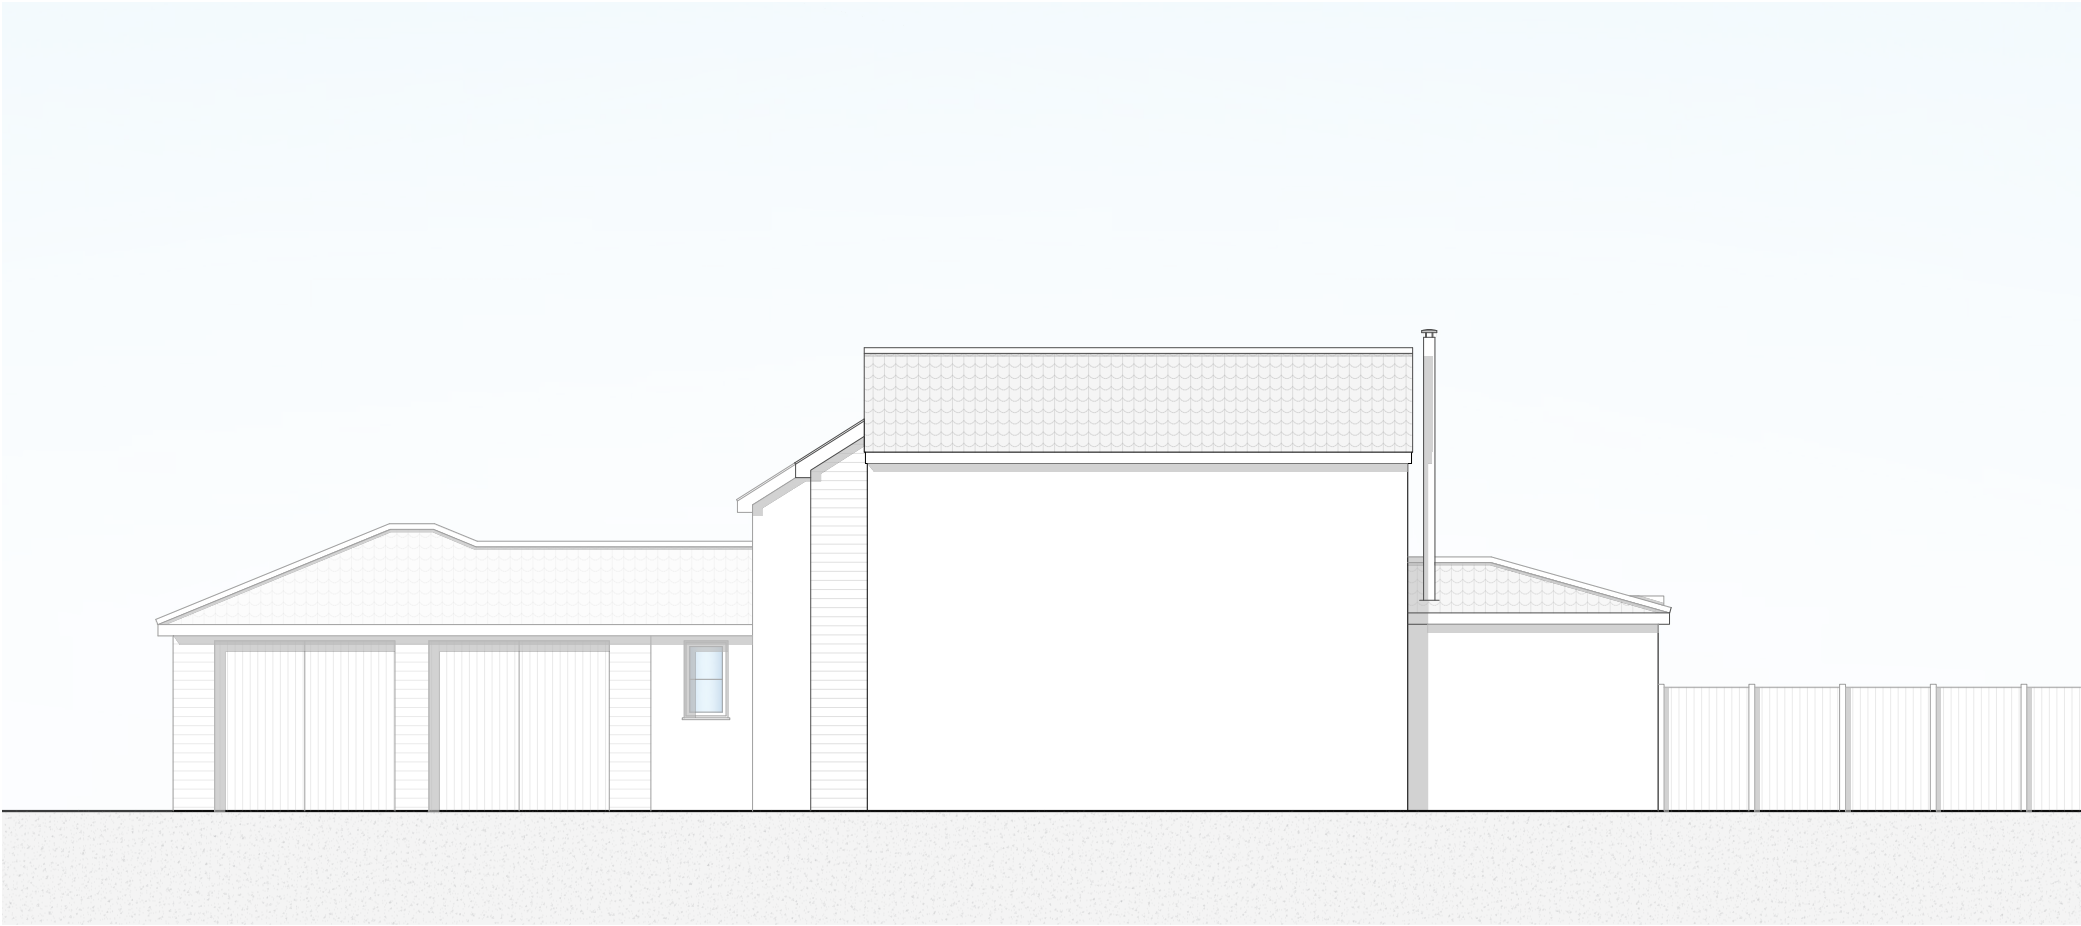

PROPOSED SIDE ELEVATION

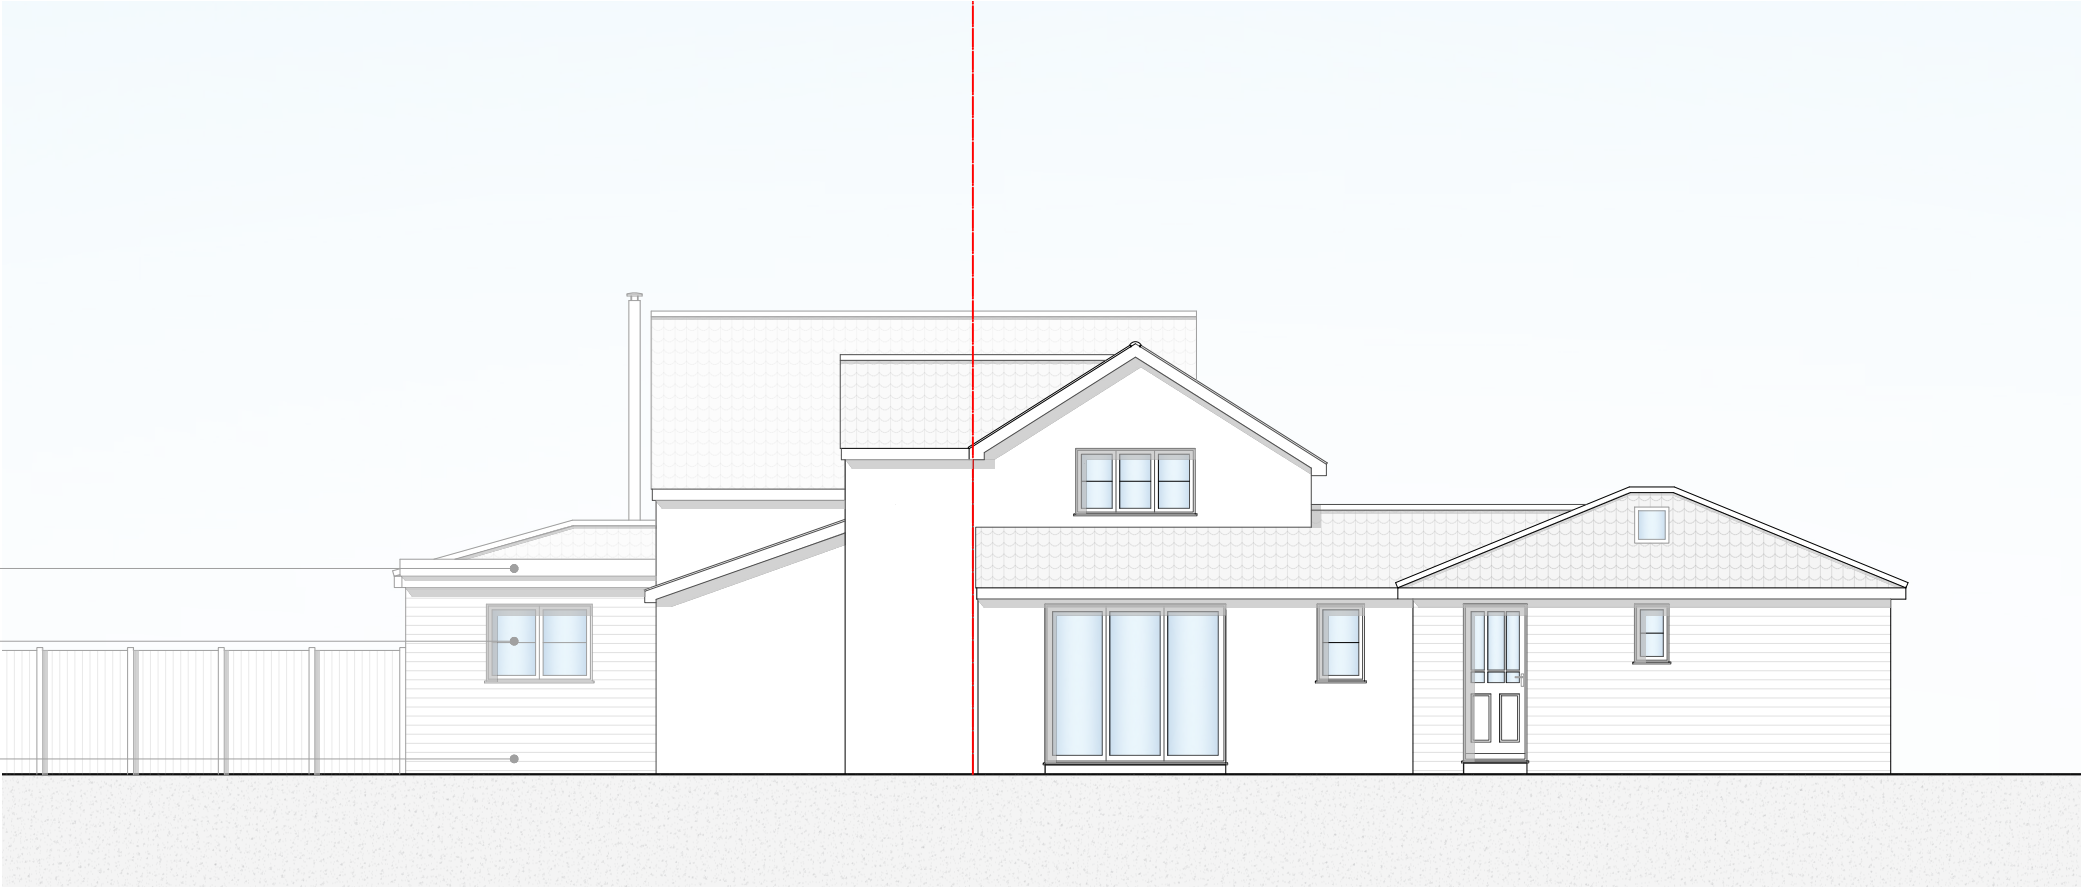

PROPOSED SIDE ELEVATION

PROPOSED FLAT
ROOF.

PROPOSED NEW
WINDOW TO
MATCH THAT OF
EXISTING.

PROPOSED
NATURAL FIR
CLADDING TO BE
USED AS FINISH.

THIS PLAN AND DESIGN IS TO BE USED SOLELY IN CONNECTION WITH THE PROJECT AS DESCRIBED. THE DRAWING AND DESIGN IS THE COPYRIGHT OF YPL UK LIMITED T/A YOUR PLANS UK, AND MUST NOT BE RE-ISSUED, LOANED OR COPIED WITHOUT WRITTEN CONSENT OF YPL UK LIMITED T/A YOUR PLANS UK.

THE PLAN IS TO BE READ IN CONJUNCTION WITH ALL OTHER THIRD PARTY INFORMATION RELEVANT TO THE PROJECT. ANY APPARENT DISCREPANCY IS TO BE BROUGHT TO THE ATTENTION OF YPL UK LIMITED T/A YOUR PLANS UK AND/OR ANY THIRD-PARTIES OR SPECIALISTS ASSOCIATED. DO NOT SCALE FROM THIS DRAWING.

FOR PLANNING

Location

MOLE END, THE CLOSE
HINXWOTRTH

Title

PROPOSED SIDE ELEVATIONS

Scale	Drawn	Checked	Date
1:100 @ A3	SJB	HE	JULY 25
Drawing Number			Revision
2207_YPUK_P006(B)			P1

0 1 2 3 4 5m
1:100



YOURPLANS