


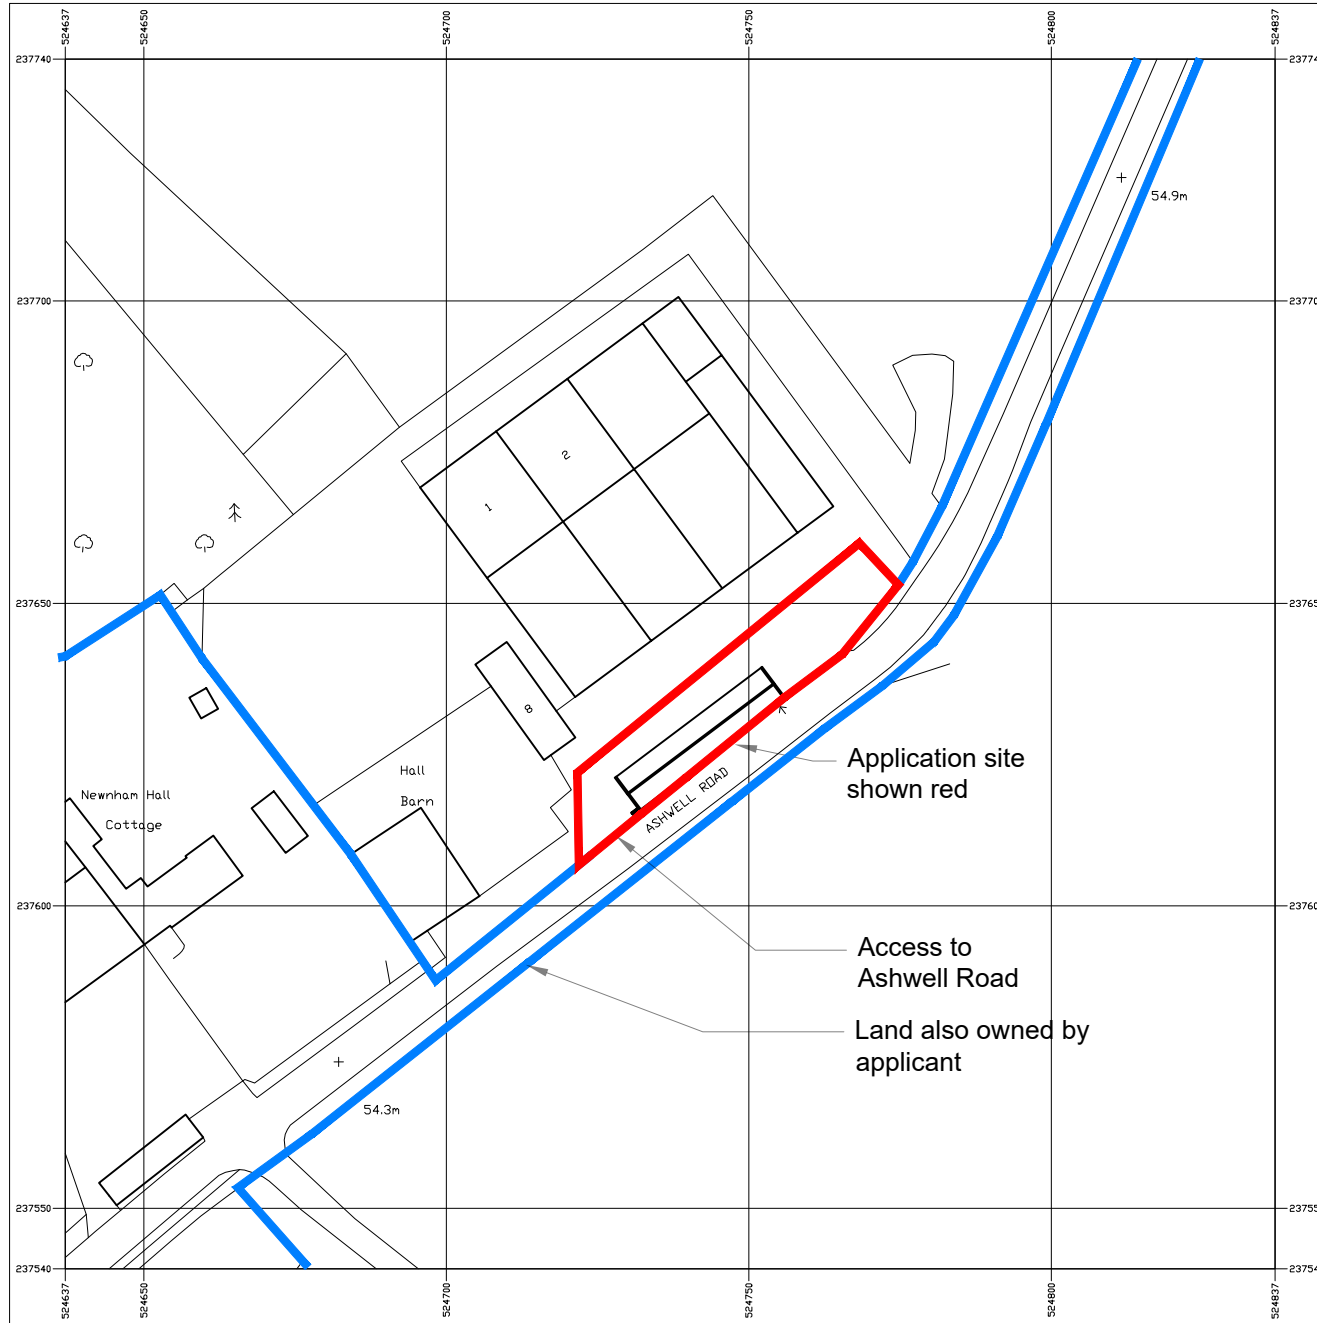

0m 10m 20m 35m 40m 50m
Scale 1:1250

Amy Moss

**Architectural Designer
& Planning Agent**

amy@mosspropertydevelopment.co.uk

Client: **Mrs L Goodall**

Project:
**Refurbishment of
'Cart Barn', Hall Barns,
Ashwell Road, Newnham**

Drawing:

Site Location Plan

Dwg no. **LG 01** Date: **June 2026**

Drawn: **AM**

Scale: **1:1250 @ A4**

Revisions:

The content of this drawing is the property of Amy Moss and may not be copied in whole or part without formal consent.