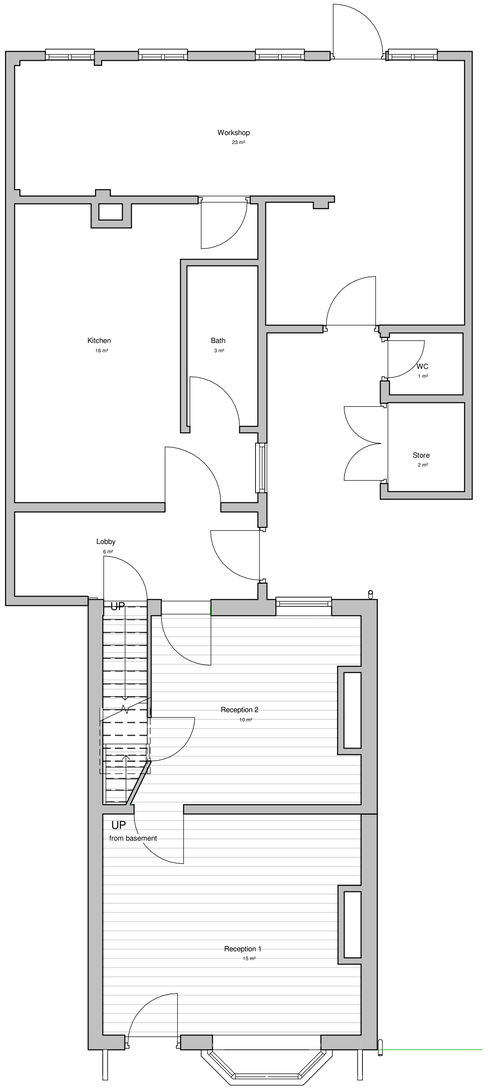

Ground Floor Existing Plan

1 : 50

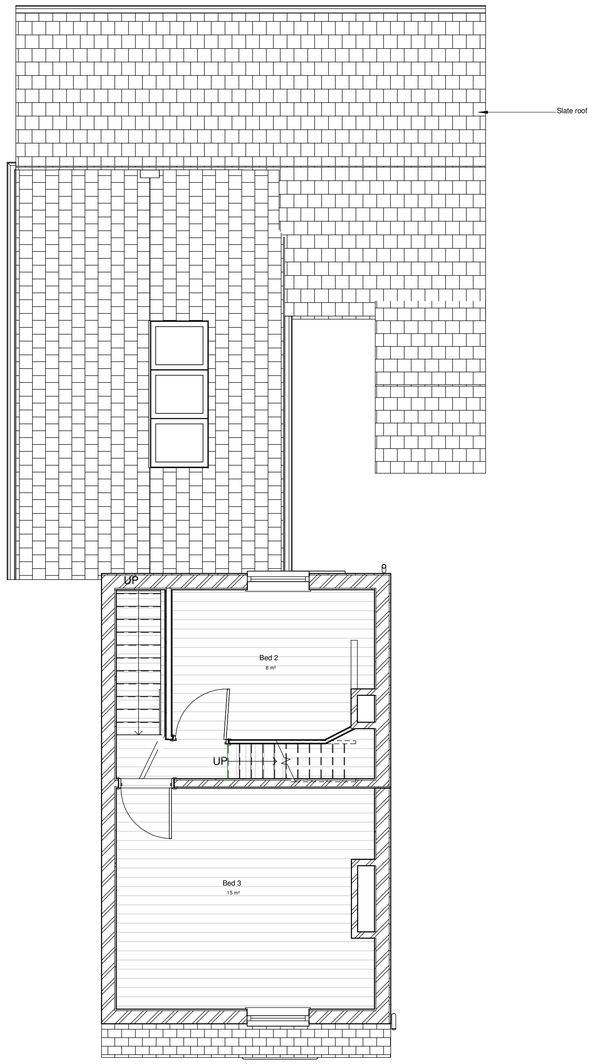

First Floor Existing Plan

1 : 50

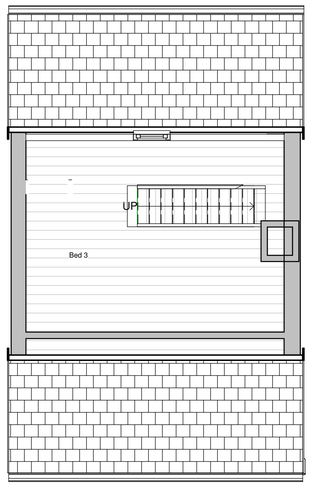

Loft Existing Plan

1 : 50

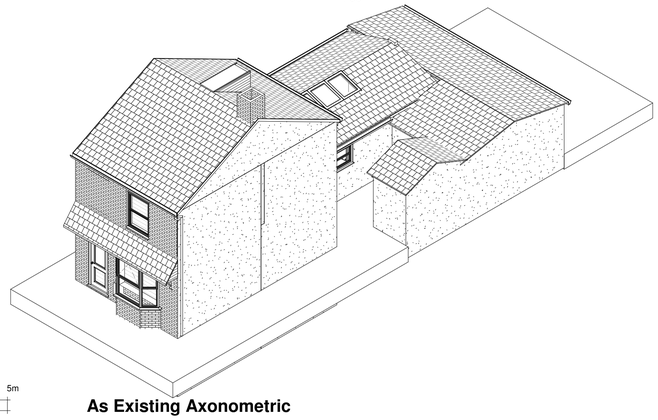

As Existing Axonometric



0m 1m 2m 3m 4m 5m

VISUAL SCALE 1:50 @ A1

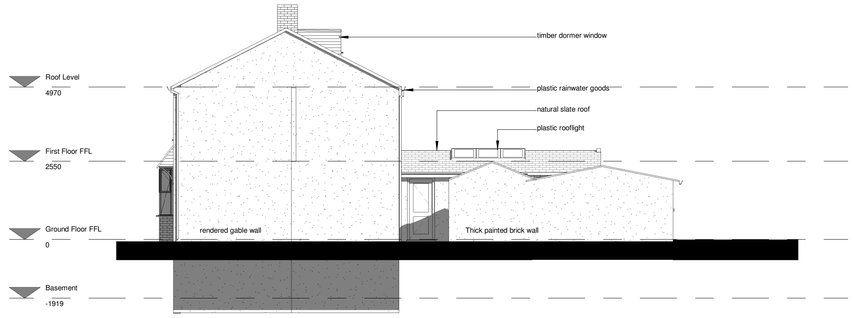

Existing North Elevation

1 : 100

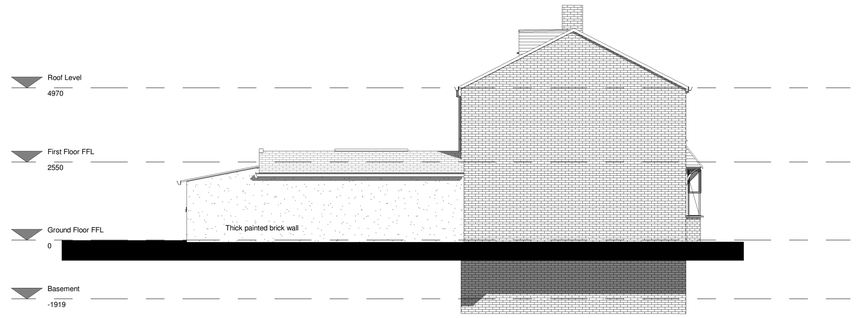

Existing South Elevation

1 : 100

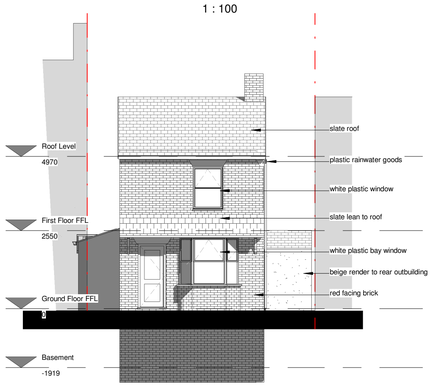

Existing East (Front) Elevation

1 : 100

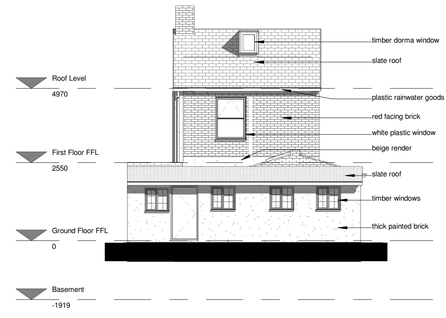

Existing West (Rear) Elevation

1 : 100

0m 2m 4m 6m 8m 10m

VISUAL SCALE 1:100 @ A1

key plan

DO NOT SCALE FROM THIS DRAWING

This drawing is expressly for the purpose for use as part of the Building Regulations application and should not be used for construction

rev

by chkd

date

amendments

project **10 Radcliffe Road**

title As Existing Plans Elevations

date 07/01/2018

drawn by MAN checked by MAN

drawing status Project Status

scale As indicated @ A1

drawing no 20 100

client ref. Mr James French

MNArchitect

100 Benslow Lane
Hitchin
Herts
SG49RA
07789 734432
marknewstead73@gmail