

VISUAL SCALE 1:1250 @ A1

1 **Site Location Plan**

1 : 1250



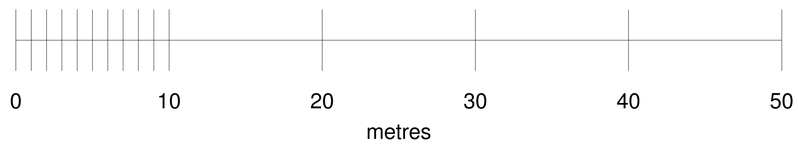

© Crown copyright and database rights 2018 OS 100053143
Reproduction in whole or part is prohibited without the prior permission of Ordnance Survey.



VISUAL SCALE 1:200 @ A1

2 **Proposed Block Plan**

1 : 200

DO NOT SCALE FROM THIS DRAWING

This drawing is expressly for the purpose for use as part of the Building Regulations application and should not be used for construction

key plan

rev

by chkd

date

amendments

project **10 Radcliffe Road**

title Location and Block Plans

date 22/02/18

drawn by Author checked by Checker

drawing status Project Status

scale As indicated @ A1

drawing no 20 102

client ref. Mr James French

MNArchitect

100 Benslow Lane
Hitchin
Herts
SG49RA
07789 734432
marknewstead73@gmail