



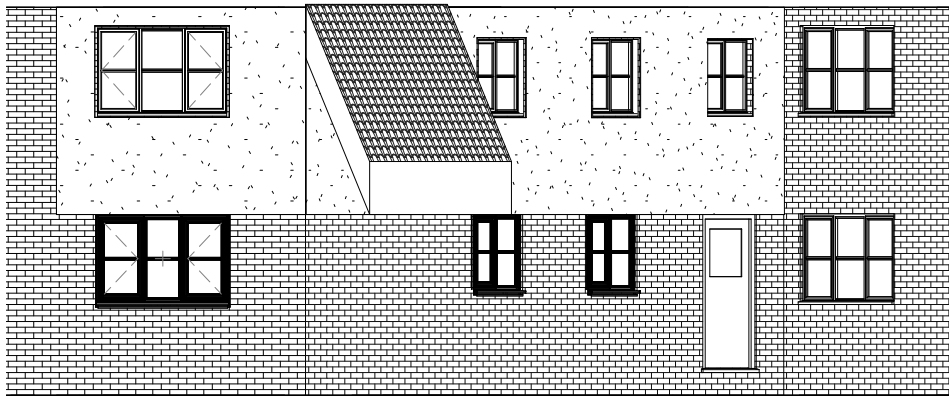

1 Front Existing
1 : 100




3 Side Existing
1 : 100

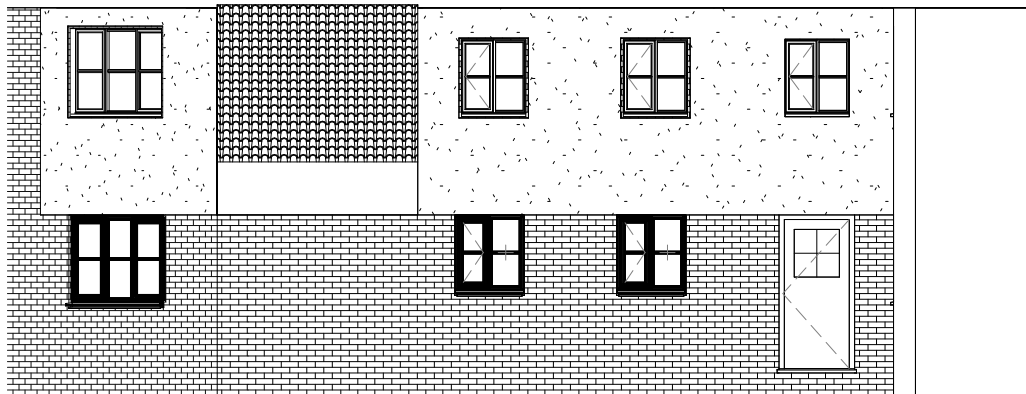

2 Rear Existing
1 : 100

Scale 1:100

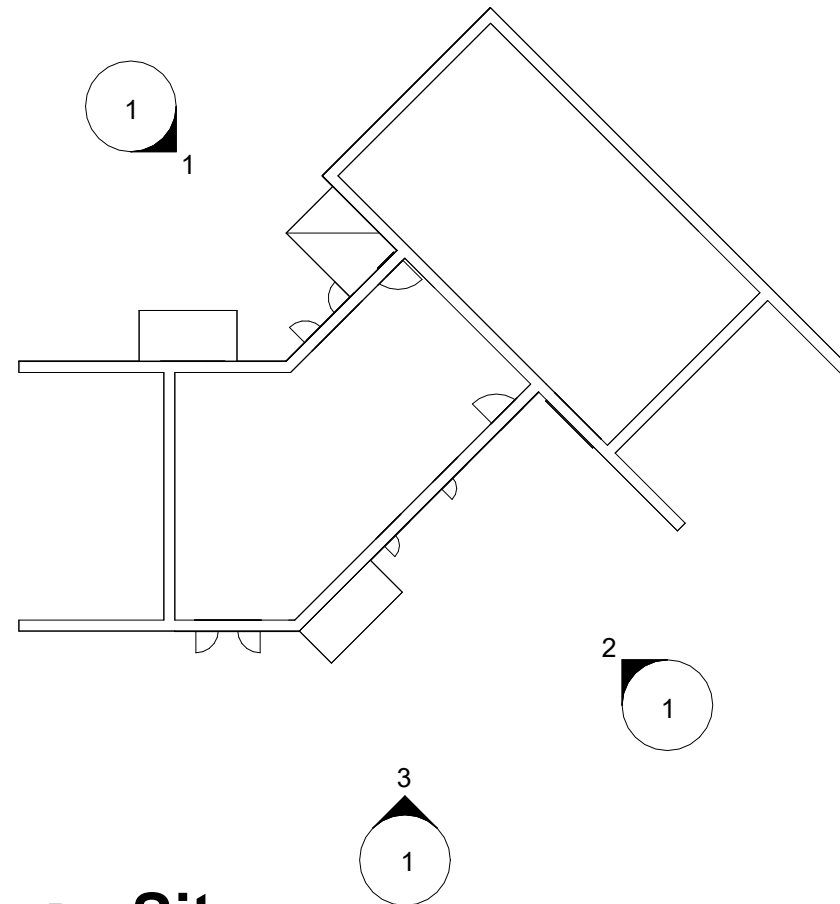

4 Site
1 : 200

Scale 1:50

Contract No.
FHI 120581

Site Address -
29 Creamery Court
Letchworth Garden City
Hertfordshire
SG6 2UA

Drawing No.
1 of 4

Existing Elevations

All Dimensions in mm

Scale: As indicated

Signed Off on - 05/09/2024

Review on - 10/09/2024



First Home Improvements
Station Road Industrial
Estate Lenwade Norfolk
NR9 5LY

© Drawings, associated documentation and intellectual property is protected under copyright law.
All documentation by First Home Improvements prohibits unauthorised actions such as (but not limited to) the re-issuing and re-production thereof without prior consent.