


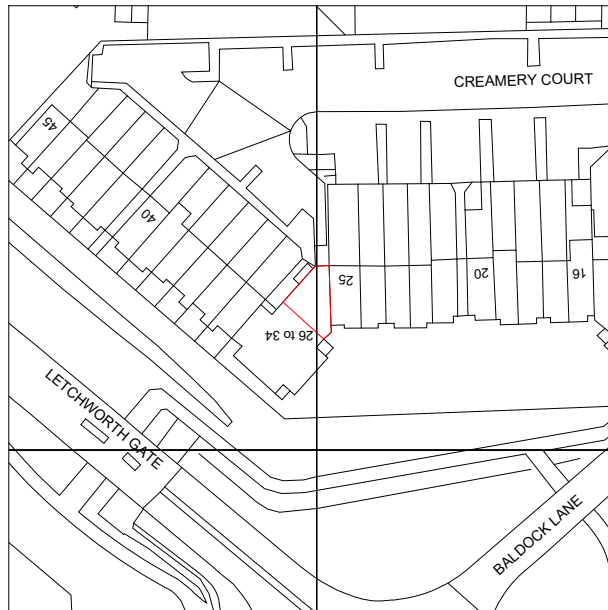


Crown Copyright and database rights 2024.
OS AC0000814278 National Map Centre.
Purchased 30/04/2024 1 year licence.




3

Scale 1-1250

1 : 1250

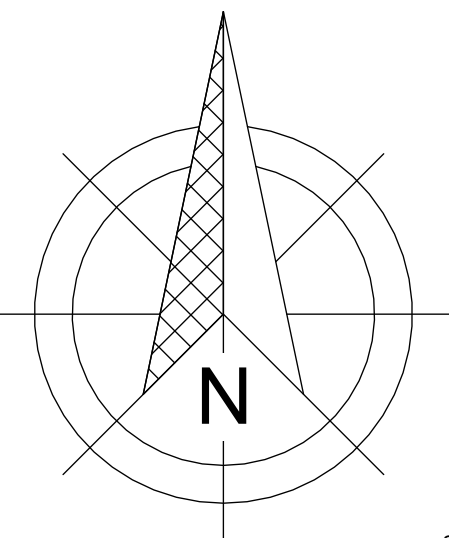

Scale 1:100

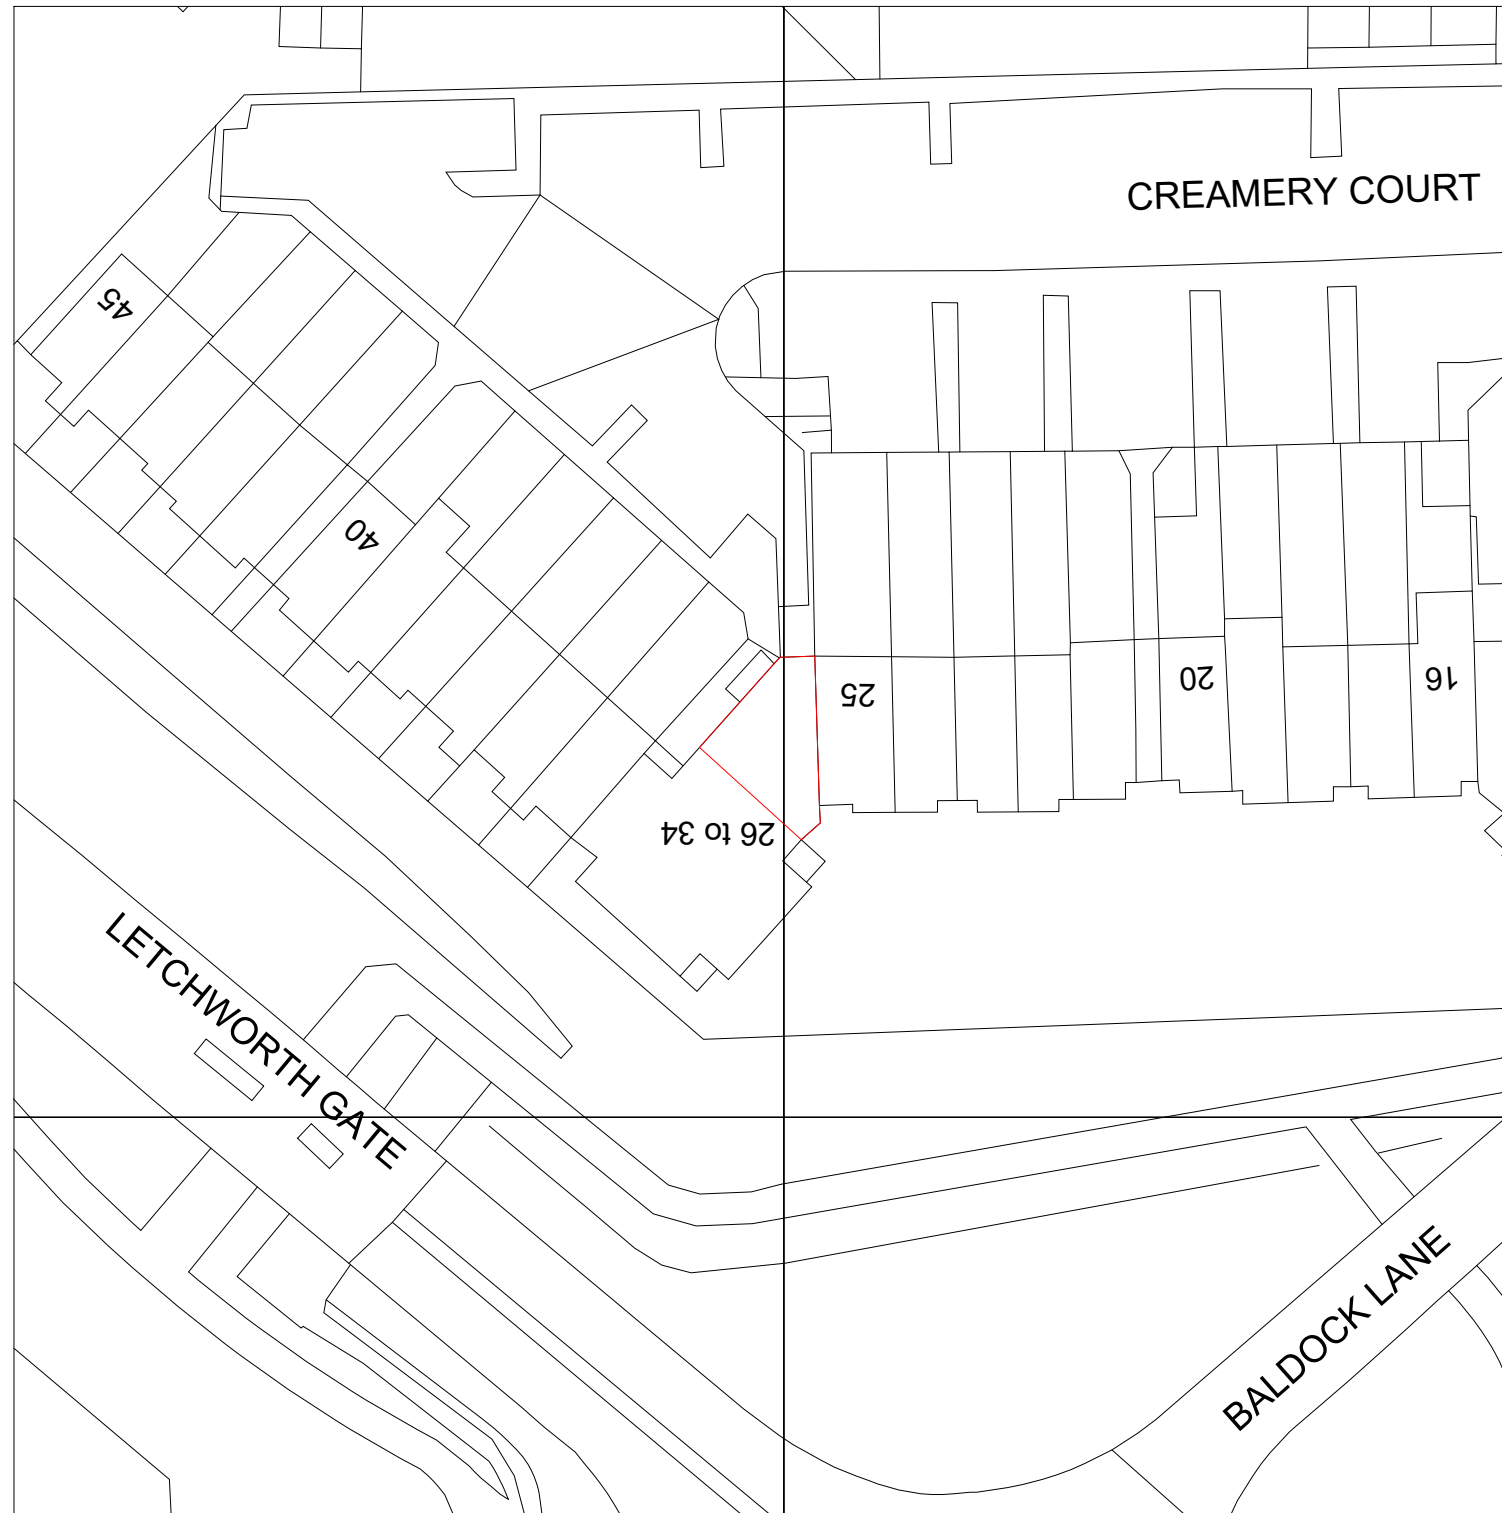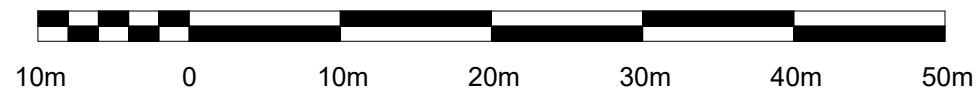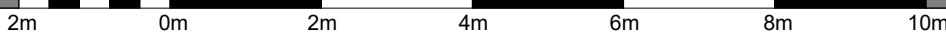


Crown Copyright and database rights 2024.
OS AC0000814278 National Map Centre.
Purchased 30/04/2024 1 year licence.

2

Scale 1-500

1 : 500

Scale 1:50

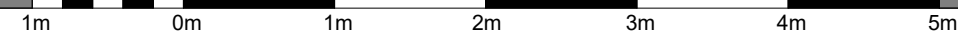

Contract No. FHI 120581
Site Address - 29 Creamery Court Letchworth Garden City Hertfordshire SG6 2UA
Drawing No. 4 of 4
Location and Site Map
All Dimensions in mm Scale: As indicated
Signed Off on - 05/09/2024
Review on -
 First Home Improvements Station Road Industrial Estate Lenwade Norfolk NR9 5LY
© Drawings, associated documentation and intellectual property is protected under copyright law. All documentation by First Home Improvements prohibits unauthorised actions such as (but not limited to) the re-issuing and re-production thereof without prior consent.