


THIS DRAWING IS A PRINT AND MUST NOT BE SCALED.
ANY QUERIES REGARDING DIMENSIONS TO BE TAKEN UP WITH
PENTANGLE DESIGN GROUP.


ALL DIMENSIONS OF EXISTING BUILDINGS TO BE VERIFIED ON SITE.

THIS DRAWING IS THE COPYRIGHT OF PENTANGLE DESIGN GROUP
AND SHALL NOT BE IN ANY WAY USED OR REPRODUCED WITHOUT
THEIR PRIOR WRITTEN CONSENT.

NOTES

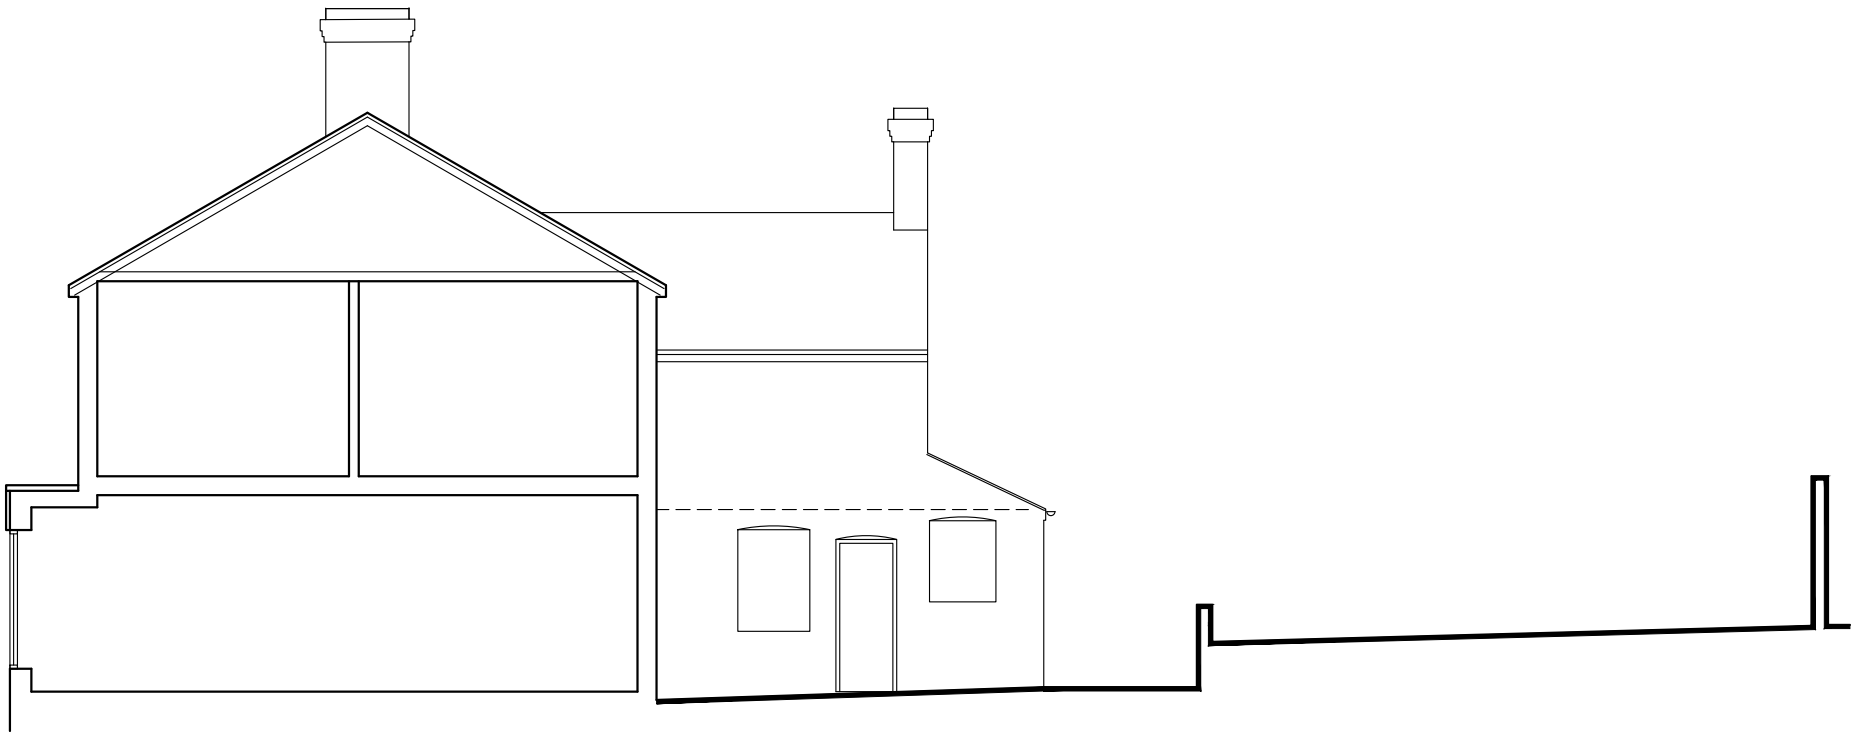


ELEVATION A-A

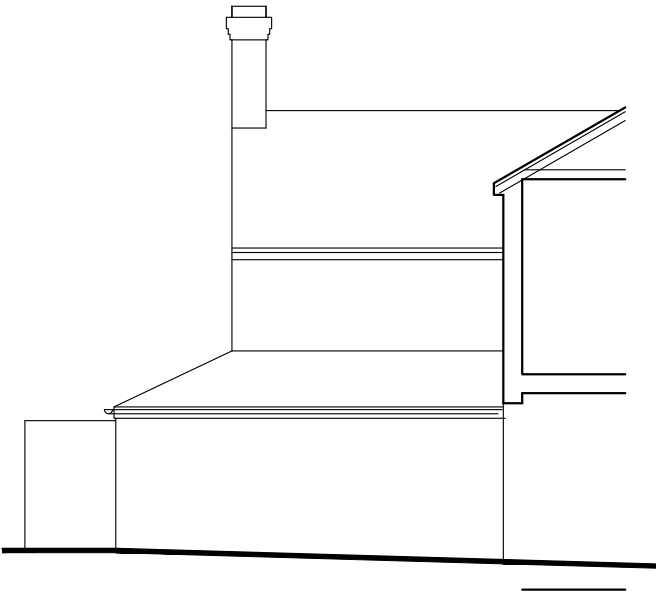


ELEVATION B-B

57.000

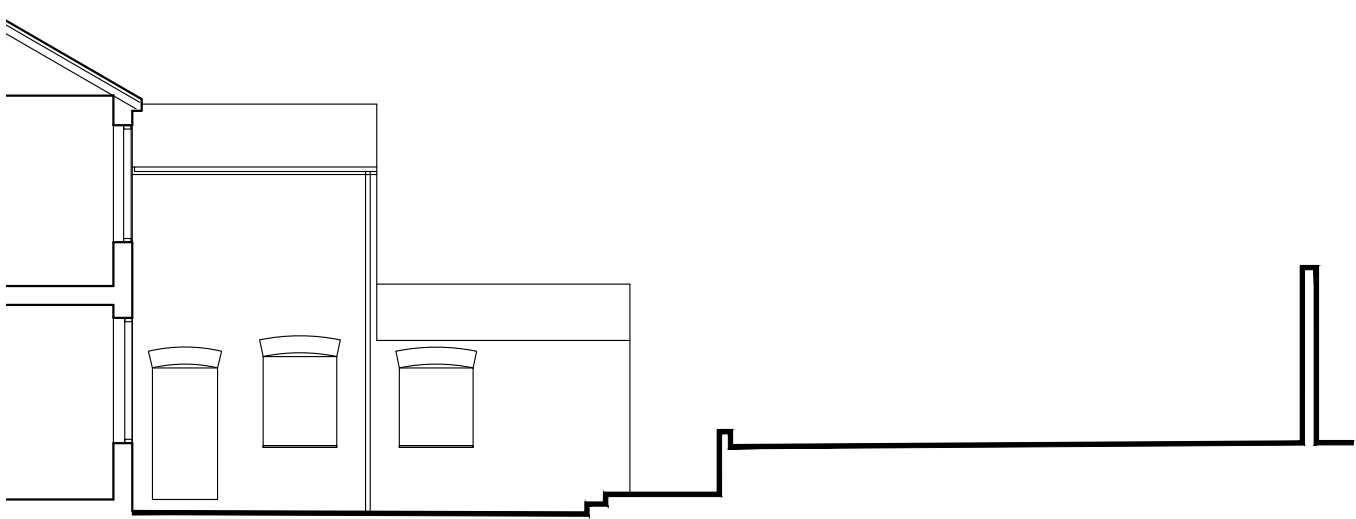

ELEVATION C-C

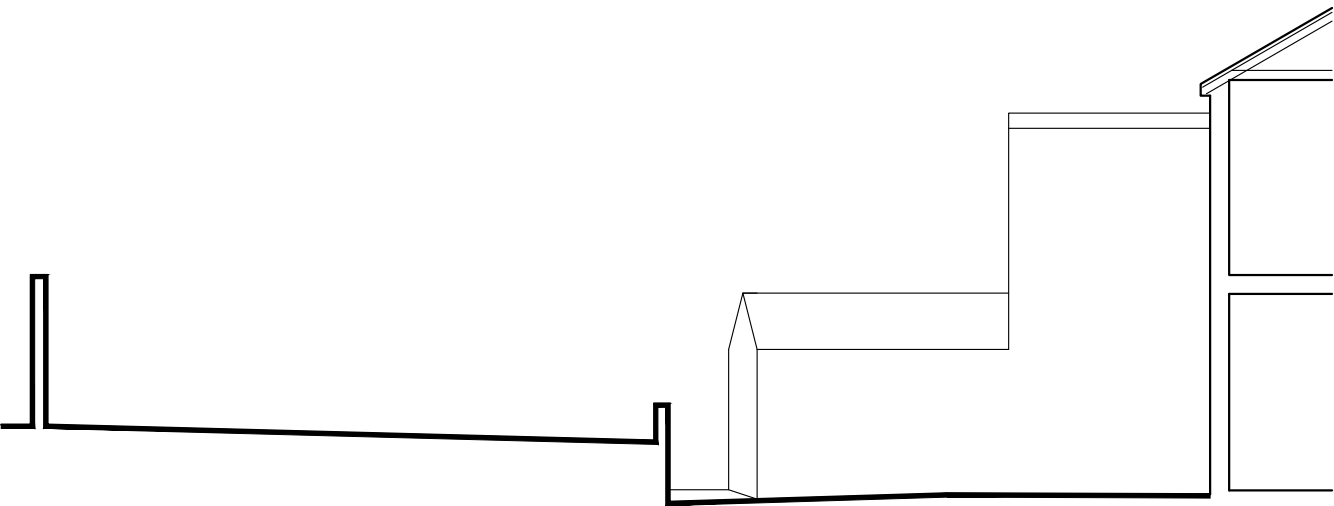

ELEVATION D-D

PRELIMINARY

PENTANGLE

DESIGN GROUP

SUITE 1, 21 BANCROFT HITCHIN HERTS SG5 1JW
TEL(01462) 431133 E:PDG@PENTANGLEDESIGN.CO.UK

JOB TITLE
141-143 Nightingale Road
Hitchin

DRAWING TITLE
Elevations as Existing

SCALE	DRAWING NUMBER	REVISION
1:200	03	
DATE		
Oct '23		
Sheet	A2	
JOB NUMBER	3843	

ARCHITECTS & INTERIOR DESIGNERS

