



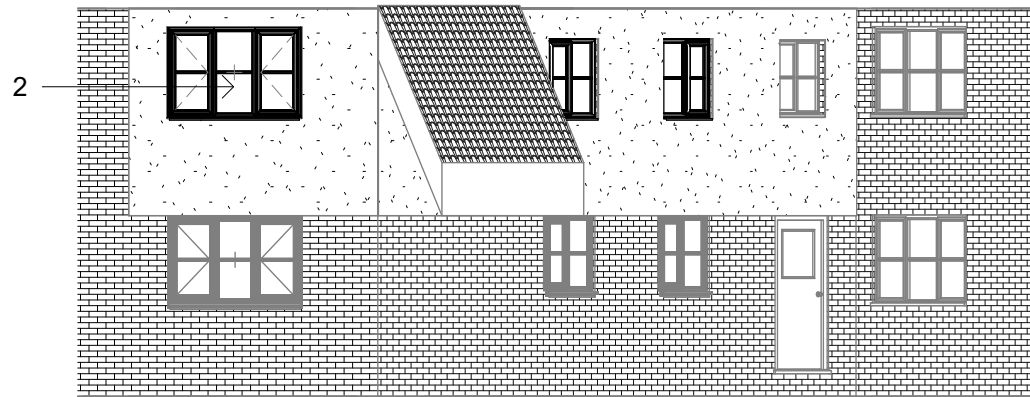

1 Front Proposed
1 : 100



3 Side Proposed
1 : 100

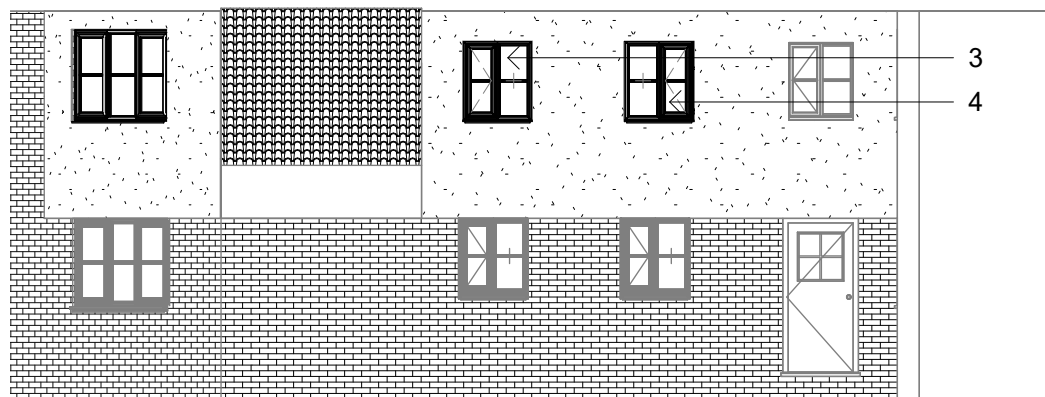


2 Rear Proposed
1 : 100

Scale 1:100

Window Style Schedule							
Window Number	Window Type	Window Width (mm)	Window Height (mm)	Window Colour	Window Material	Window Glazing	Sealed Unit Depth

1	Type D	1760	1190	White Smooth	PVCu	STD Clear Double	4-20-4
2	Type D	1760	1190	White Smooth	PVCu	STD Clear Double	4-20-4
3	Type D	900	1040	White Smooth	PVCu	STD Clear Double	4-20-4
4	Type D	900	1040	White Smooth	PVCu	STD Clear Double	4-20-4

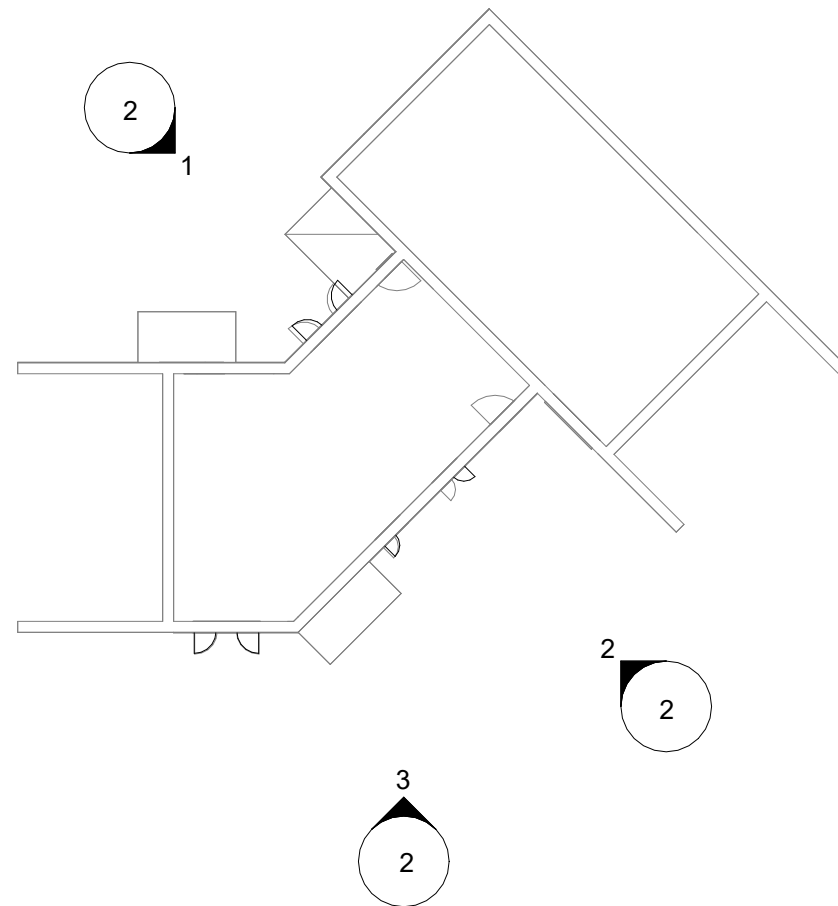

4 Site Copy 1
1 : 200

Scale 1:50

Contract No.
FHI 120581

Site Address -
29 Creamery Court
Letchworth Garden City
Hertfordshire
SG6 2UA

Drawing No.
2 of 4

Proposed Elevations

All Dimensions in mm

Scale: As indicated

Signed Off on - 05/09/2024

Review on - 10/09/2024



First Home Improvements
Station Road Industrial
Estate Lenwade Norfolk
NR9 5LY

© Drawings, associated documentation and intellectual property is protected under copyright law.
All documentation by First Home Improvements prohibits unauthorised actions such as (but not limited to) the re-issuing and re-production thereof without prior consent.