

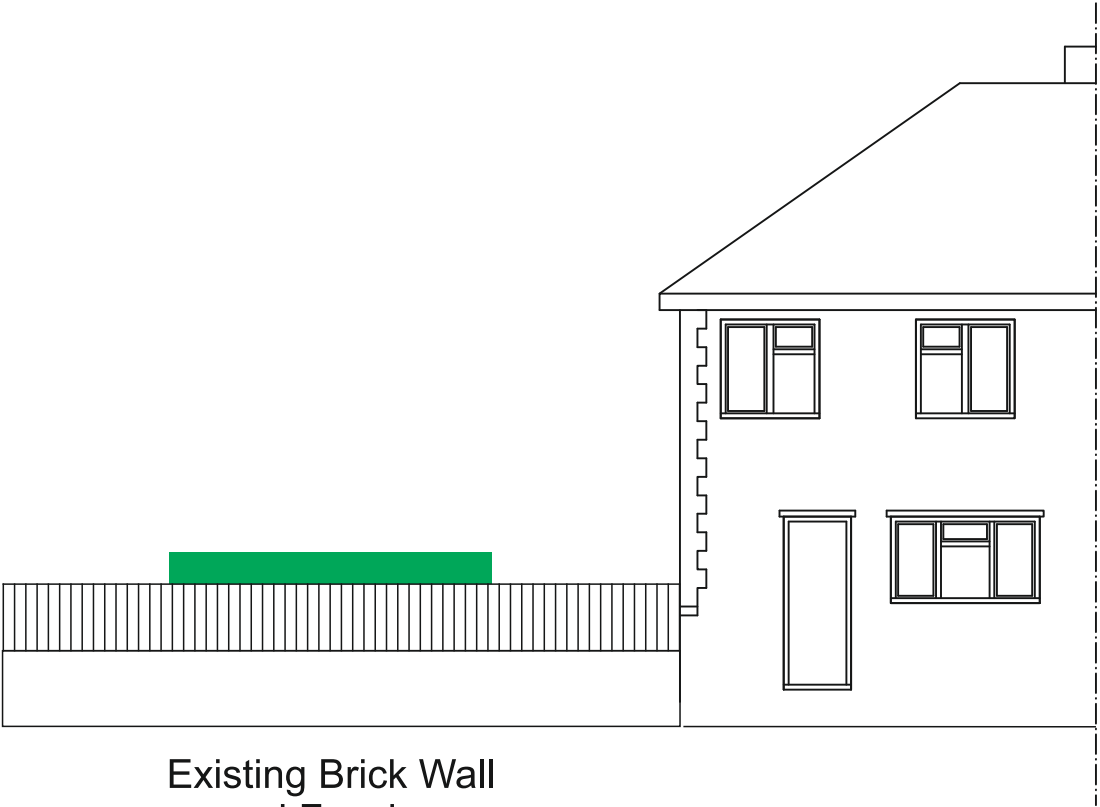


Proposed Site Plan and Elevations

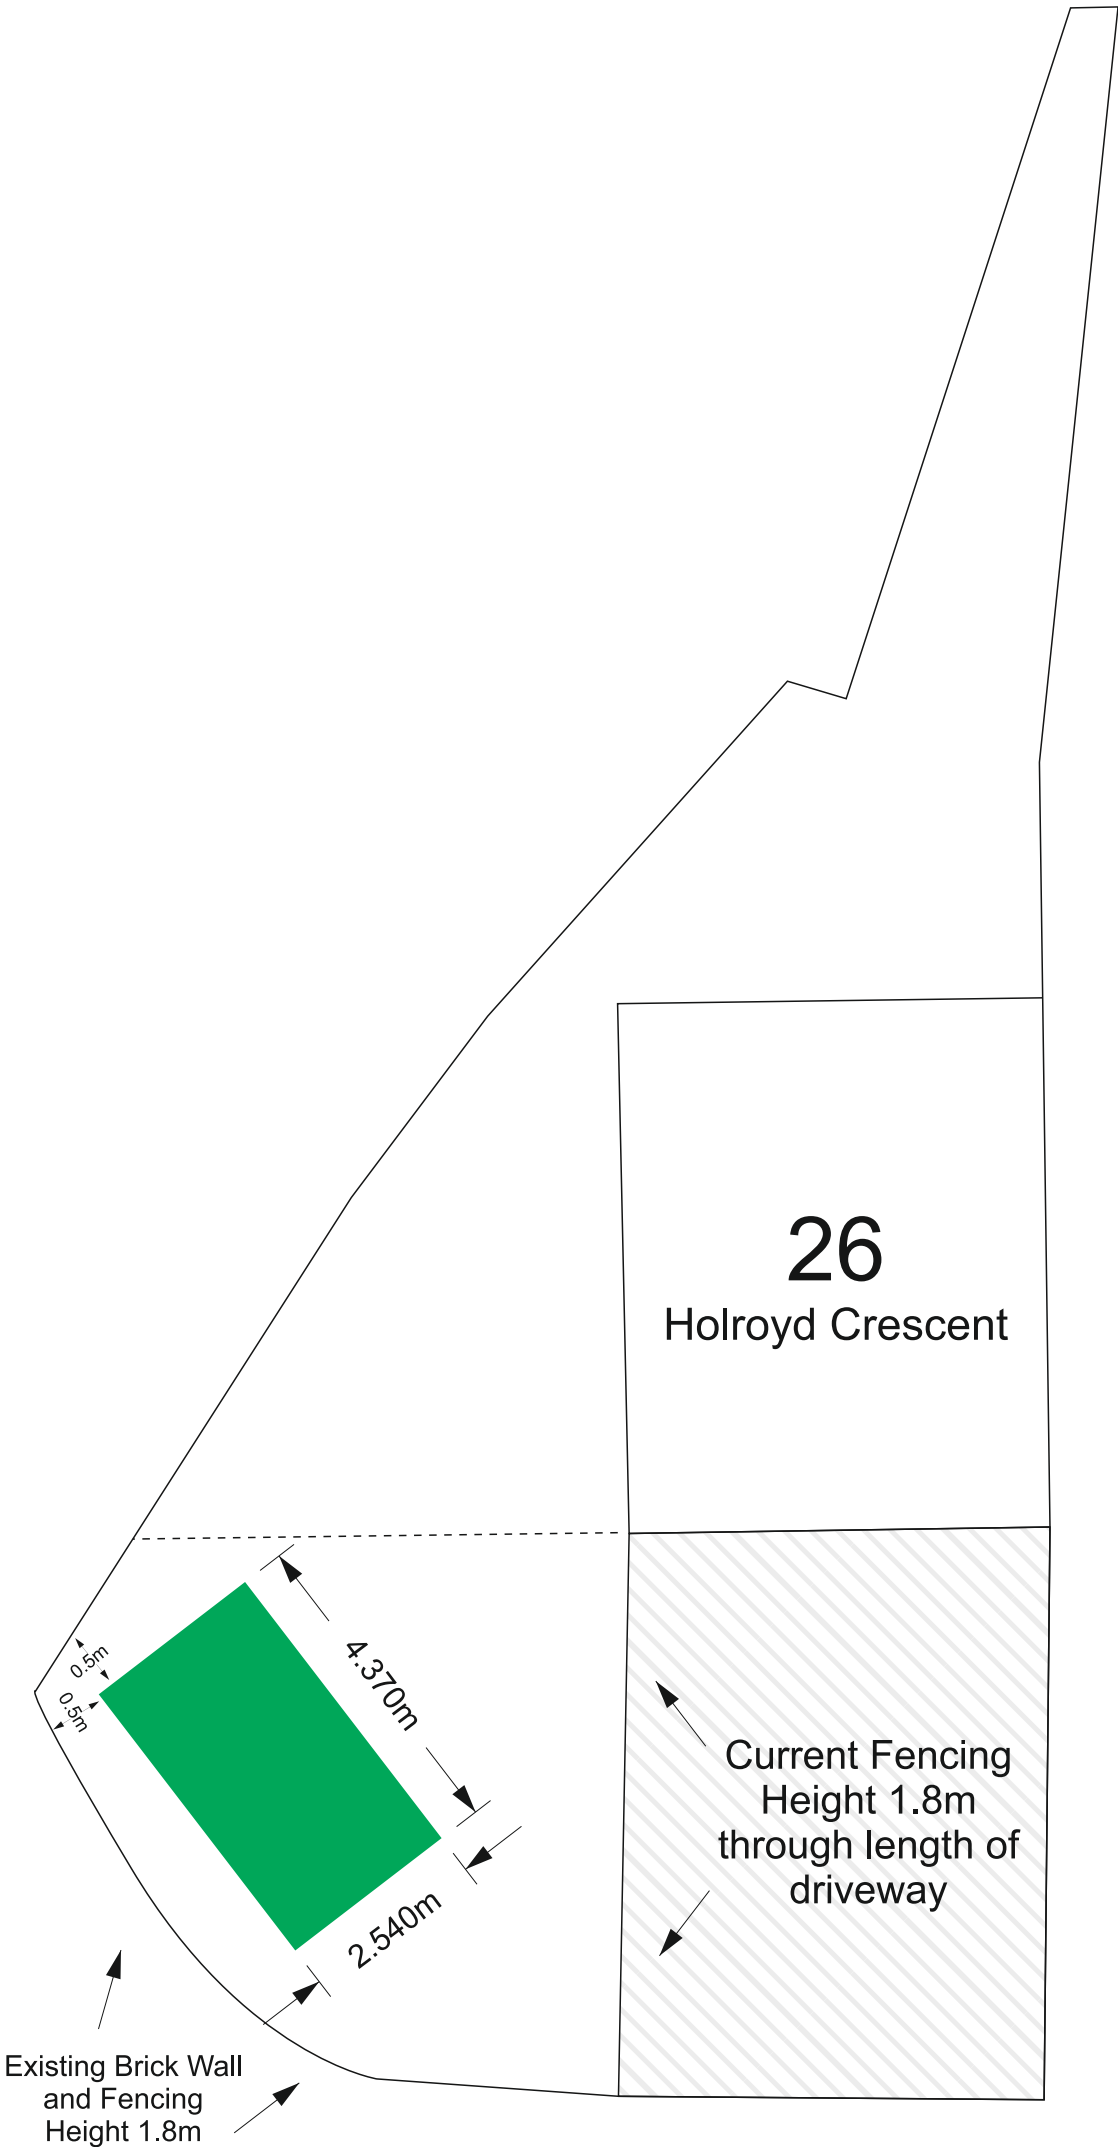

Existing Brick Wall
and Fencing
Height 1.8m

Garden Office Material

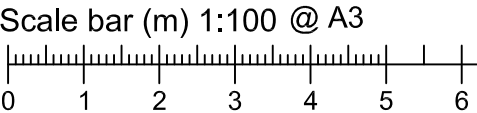

Brown Composite Cladding



FOR PLANNING

CONTRACT

26 Holroyd Crescent
Baldock
Herts. SG7 6EL

DRAWING TITLE

Proposed Site Plan and Elevations