


Location Plan - 26 Holroyd Crescent

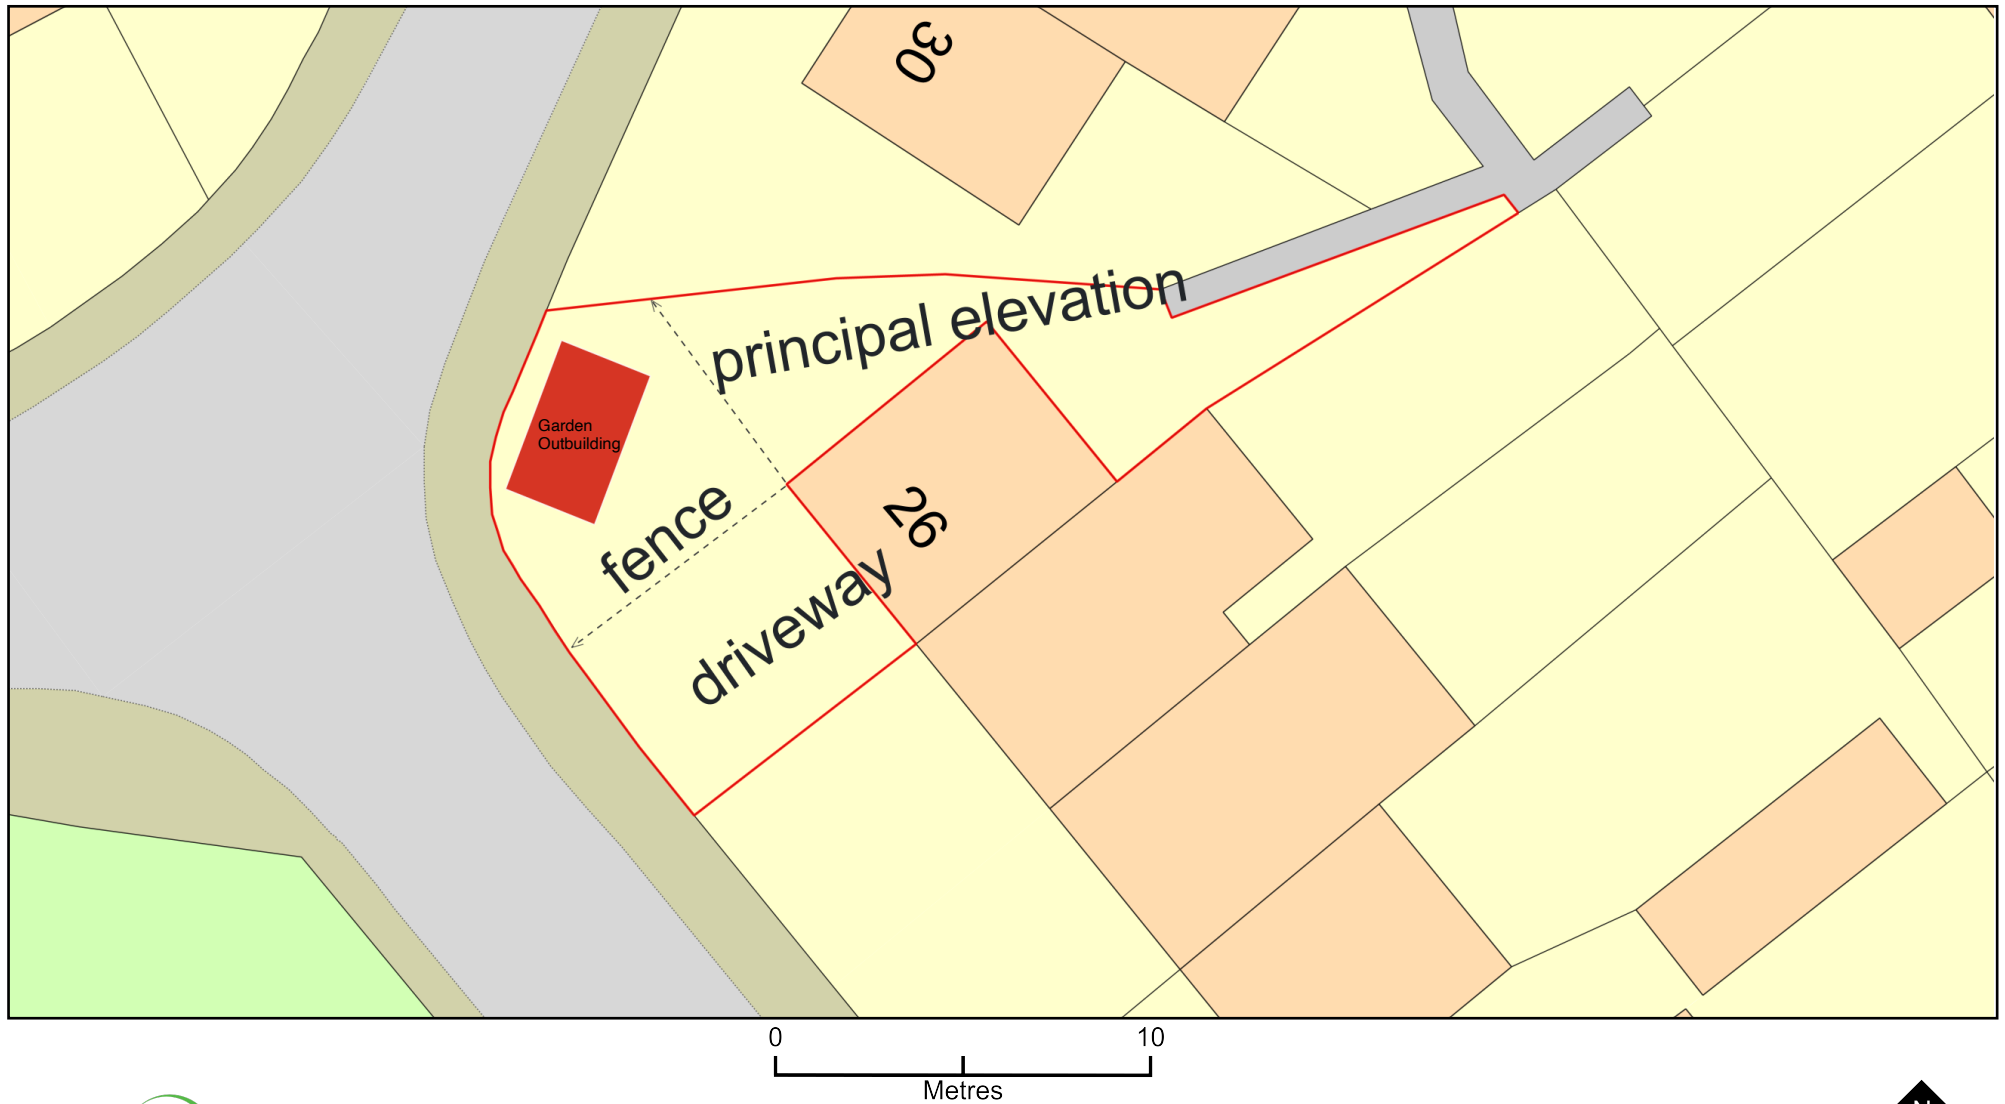

Plan Produced for: Maria Portugal

Date Produced: 30 Jan 2026

Plan Reference Number: TQRQM26030095917539

Scale: 1:200 @ A4

© Crown copyright and database rights 2025 OS 100042766