



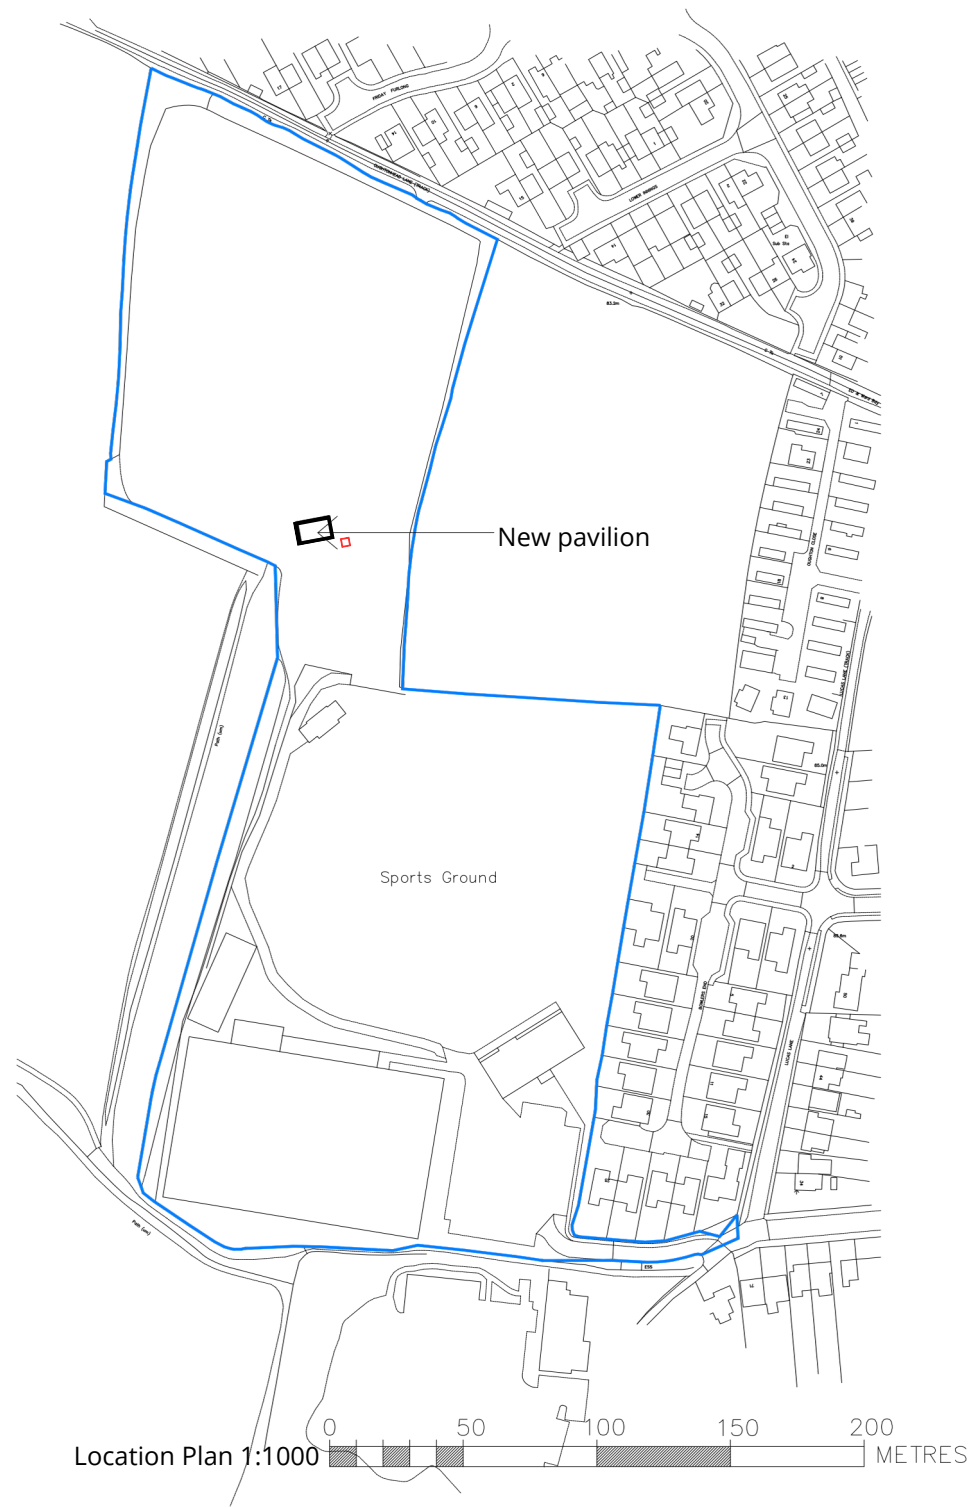

GENERAL NOTES

-  Application boundary
-  Adjoining owned land

- ☐ Adjoining owned land

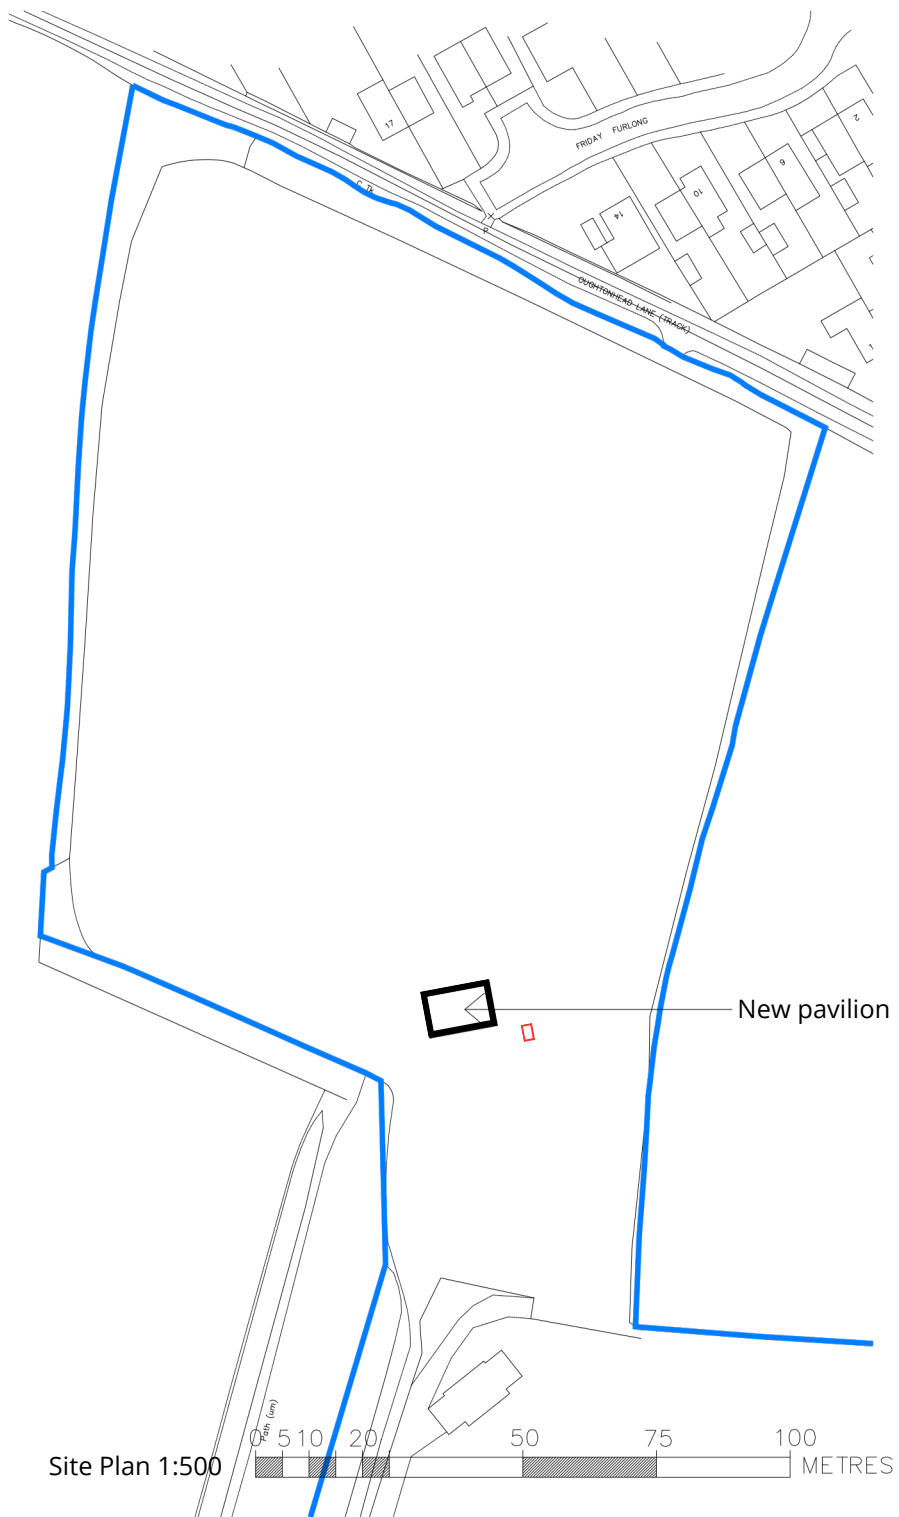

VISION	DATE	DESCRIPTION	
		FRANK REYNOLDS ARCHITECTS	
Ophelias Walk, Histon NI 9 5L		T +44 (0)28 7612 8454	
CITY	Hitchin Cricket Club		
PROJECT			
Hitchin Cricket Club New Pavilion			
DRAWING NO:			
Site and location plan			
DRAWN BY	for information		DATE
CP	CHECK BY FR	SCALE as indicated	SITE A REVISION
JOB NO.	5500	1000	A