
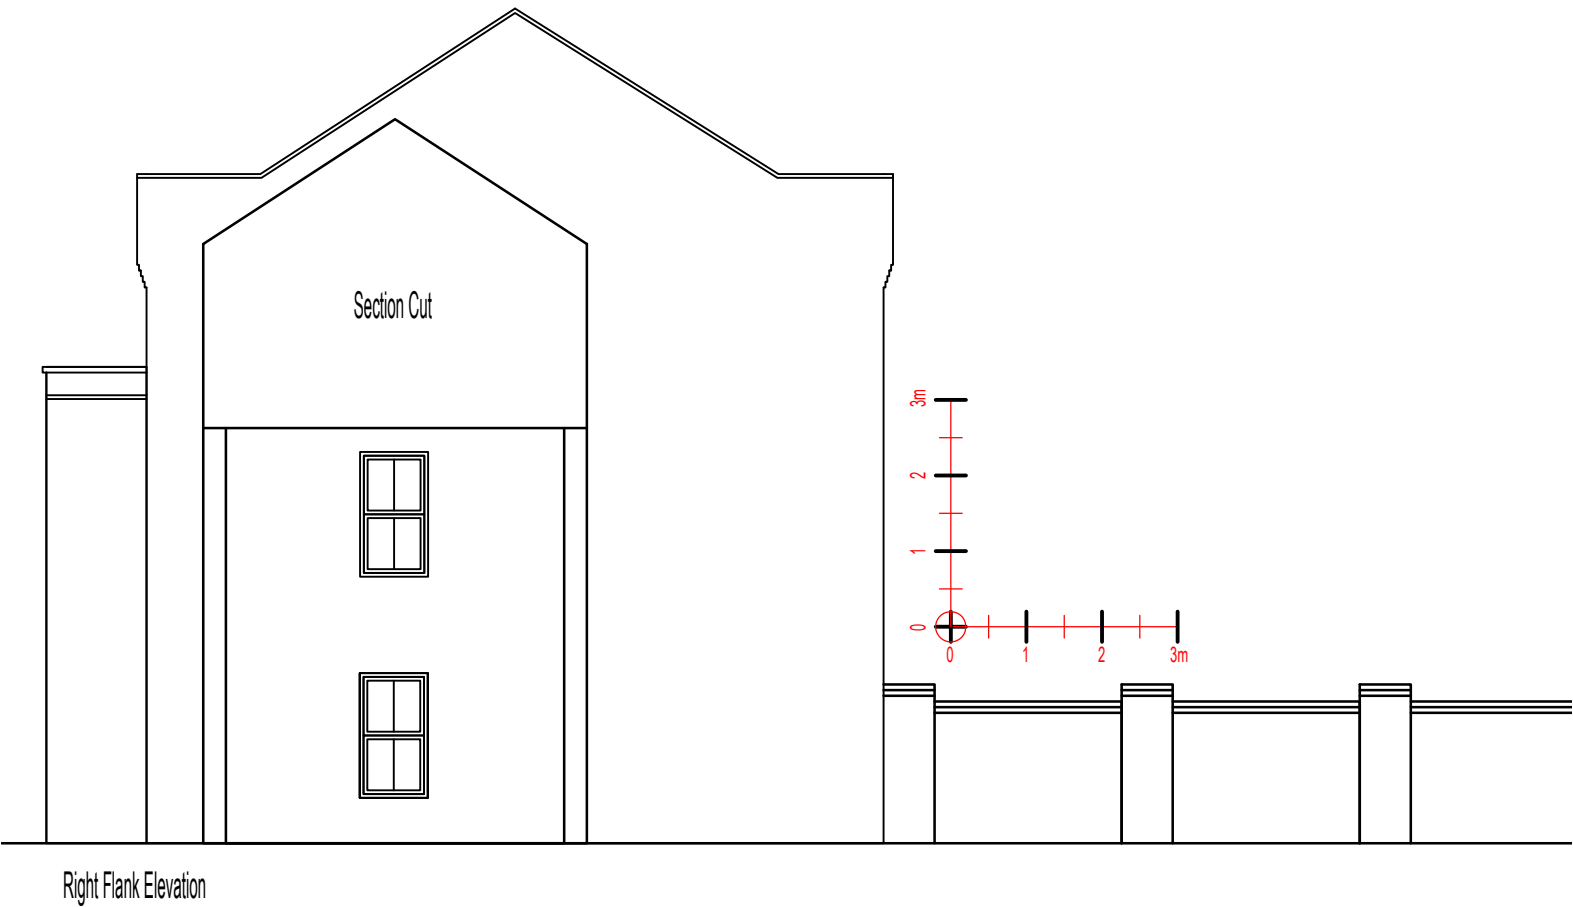


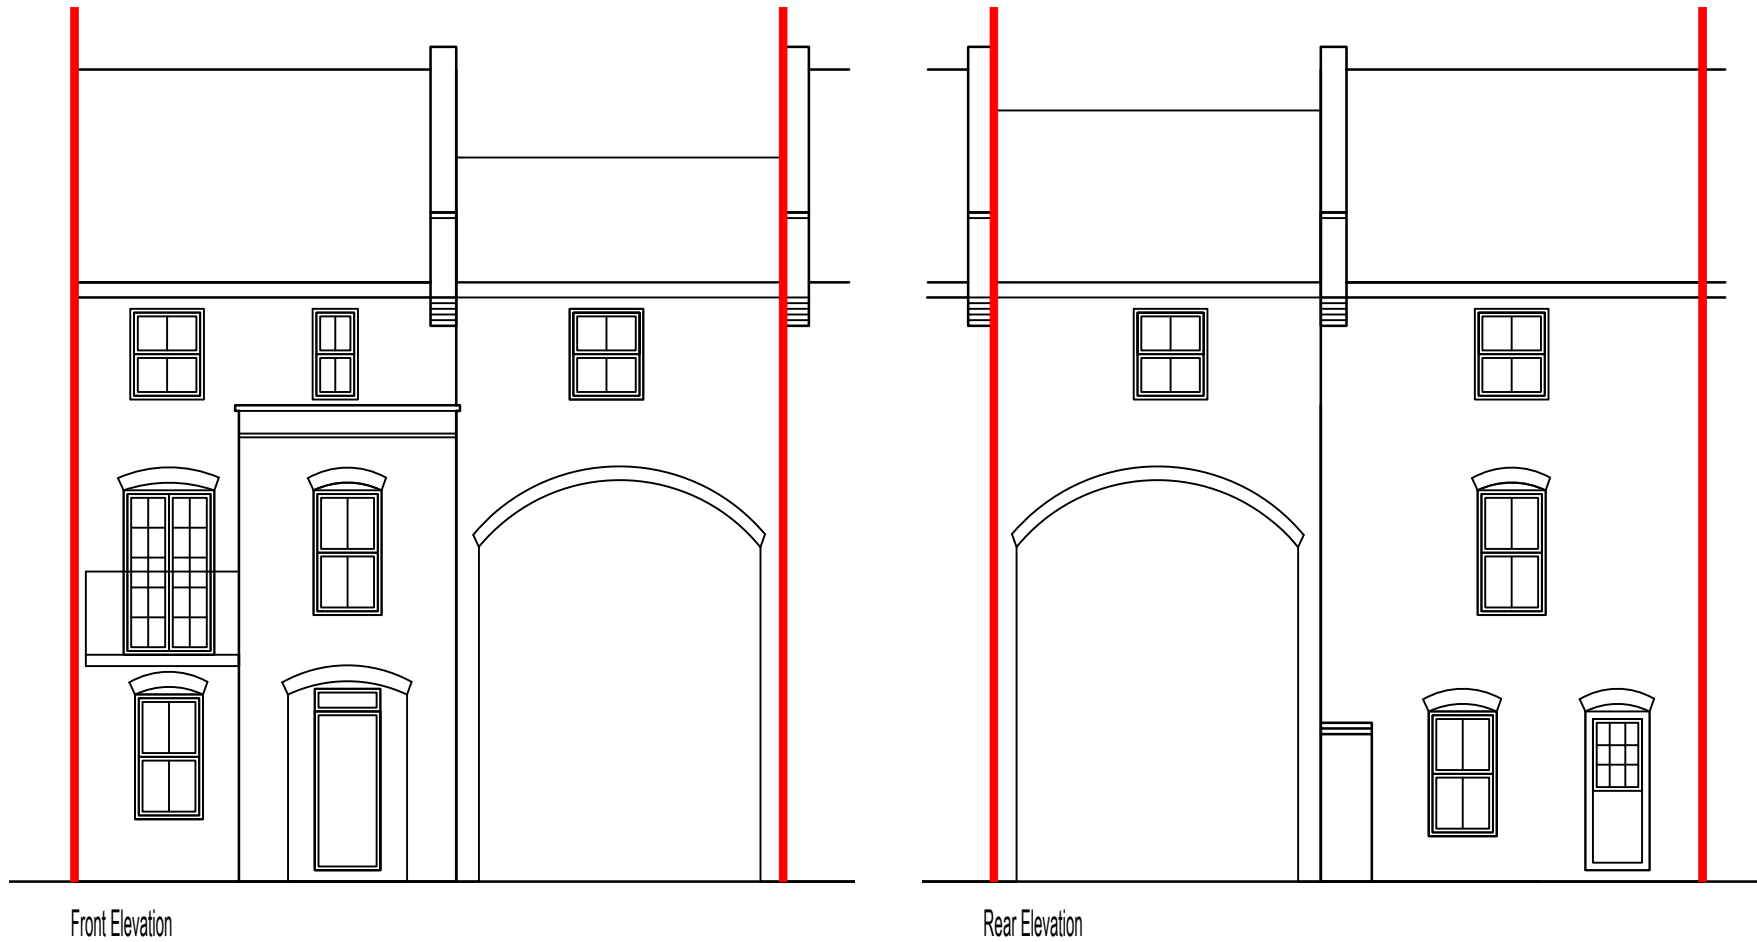

Elevations @ 1:100

CONTRACTORS NOTES: The contractor must check all dimensions on site and must not take and / or make scaled dimensions from this drawing.

It is the contractors responsibility to ensure that all works are in compliance with the current requirements of statutory regulations: Building Regulations, British Standards etc.

IF IN DOUBT ASK!

Scott Associates LLP m:07944878080 / david@scott-assoc.co.uk	Client Urban Blue Print	Title Existing Elevations	Drawn By	Date Jun. 2024	
	Site 137 Mendip Way SG1 6GD		Drawing No. 22414-101	Rev -	Scale As noted Sheet size : A3

©This drawing is the copyright of Scott Associates LLP and shall not be reproduced without permission. No part of this drawing may be reproduced, stored in a retrieval system or transmitted in, any form or by any means without the prior permission of Scott Associates LLP.