
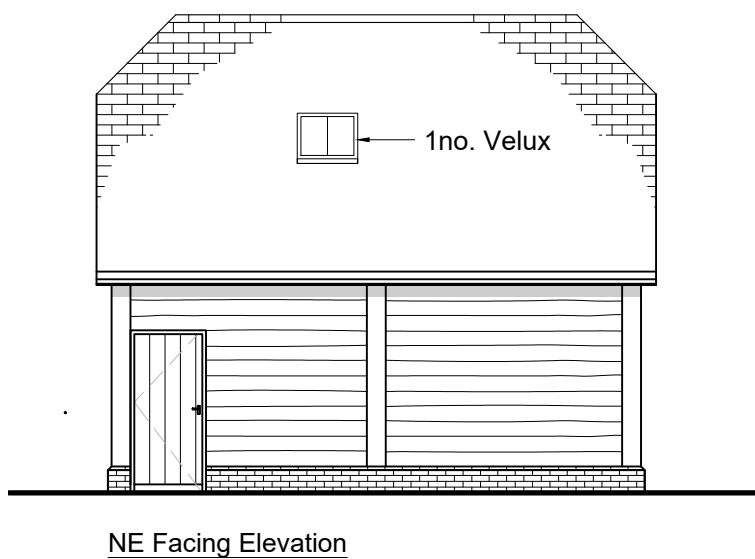
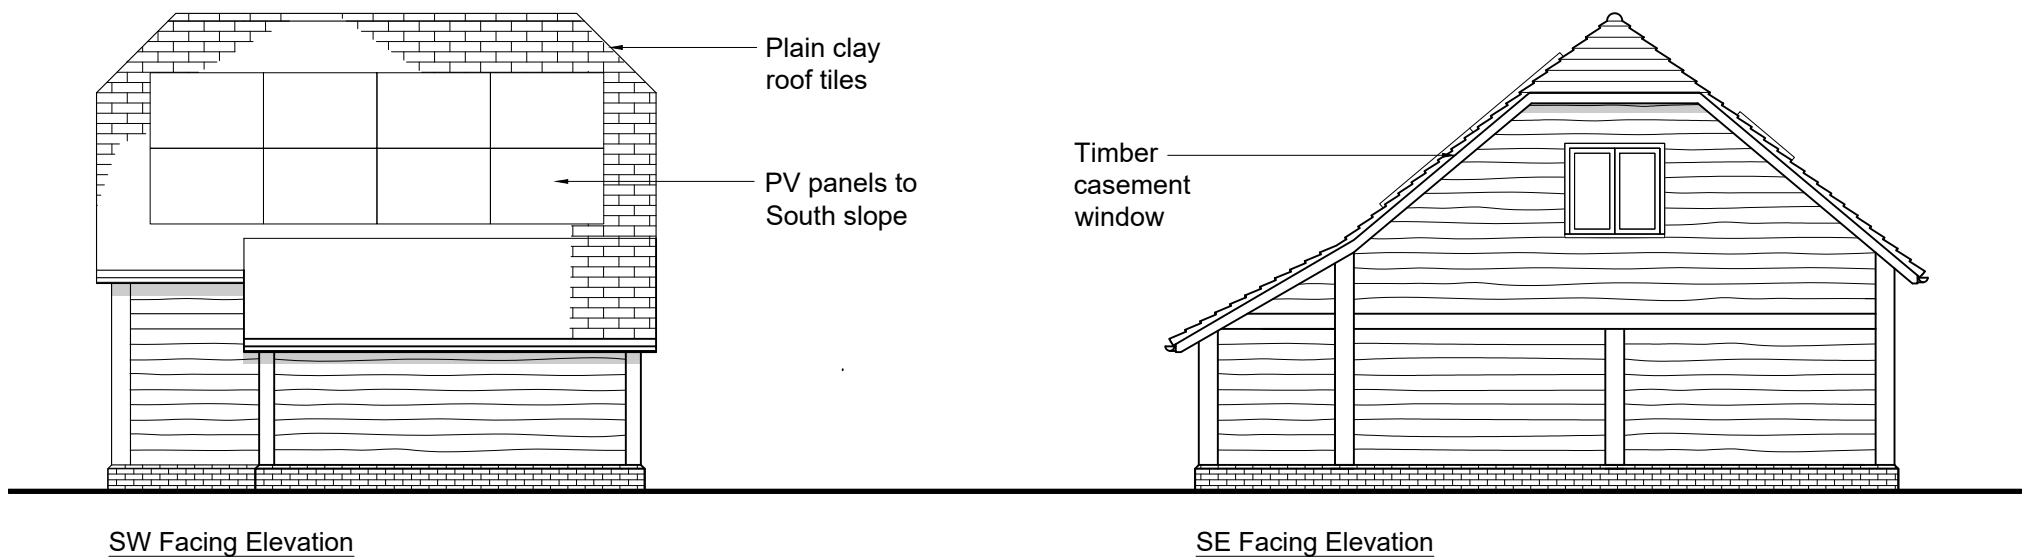


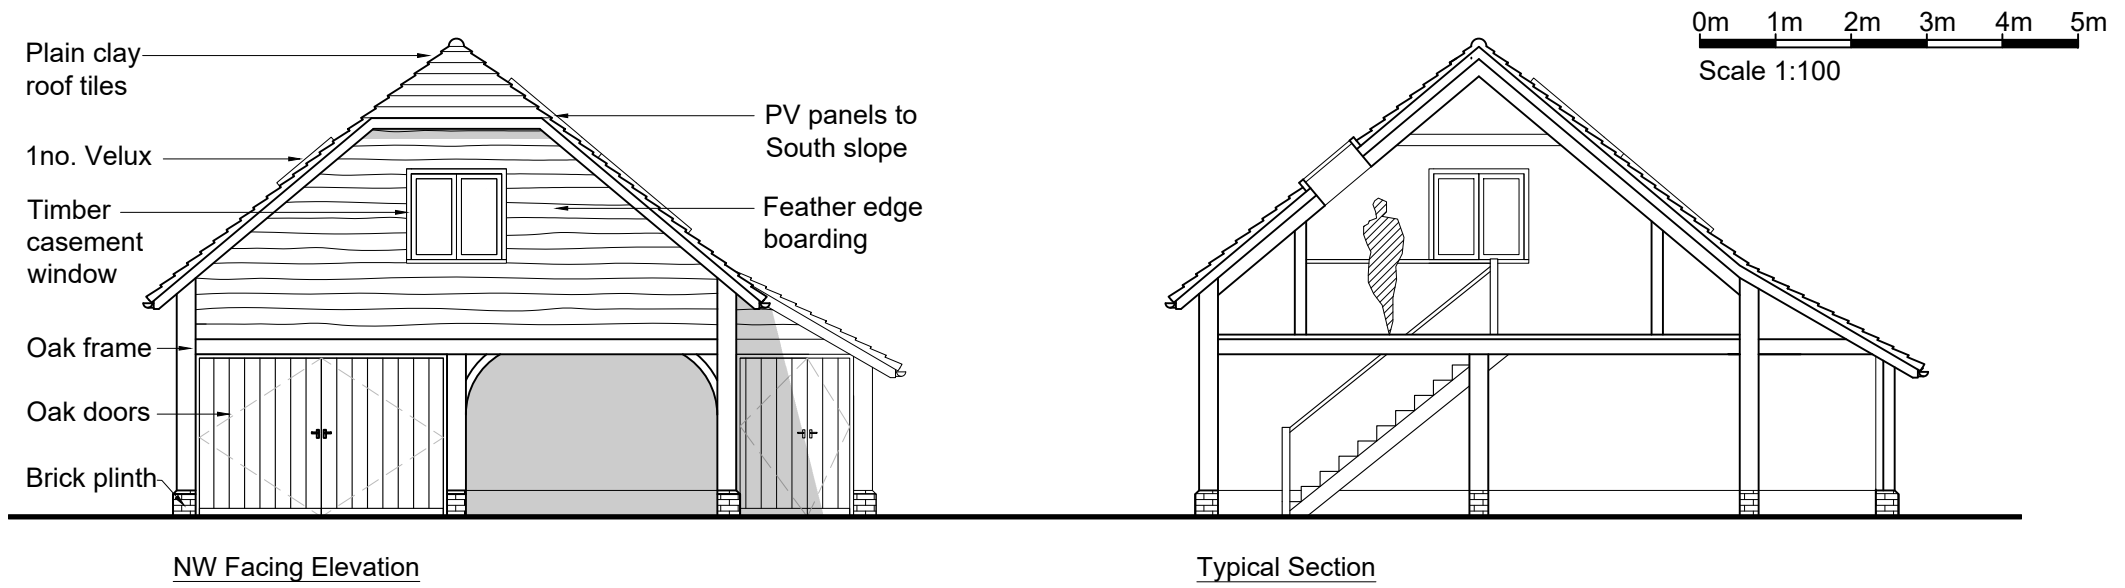

Colin Eades and Amy Moss

Rose Cottage, High Street, Gosmore,
Hitchin, SG4 7QQ
colinweades@gmail.com
amy@mosspropertydevelopment.co.uk

Client: **Mr Geoff Burrows**

Project: **Detached Garage
at Bury End,
Ashwell Road,
Hinxworth, Herts**


Drawing
Title: **Proposed Plans**

Dwg no. **GB 04**

Drawn: **AM** Date: **SEPT 2025** Checked: **CE**

Scale: **1:100 @ A3**

Revisions:

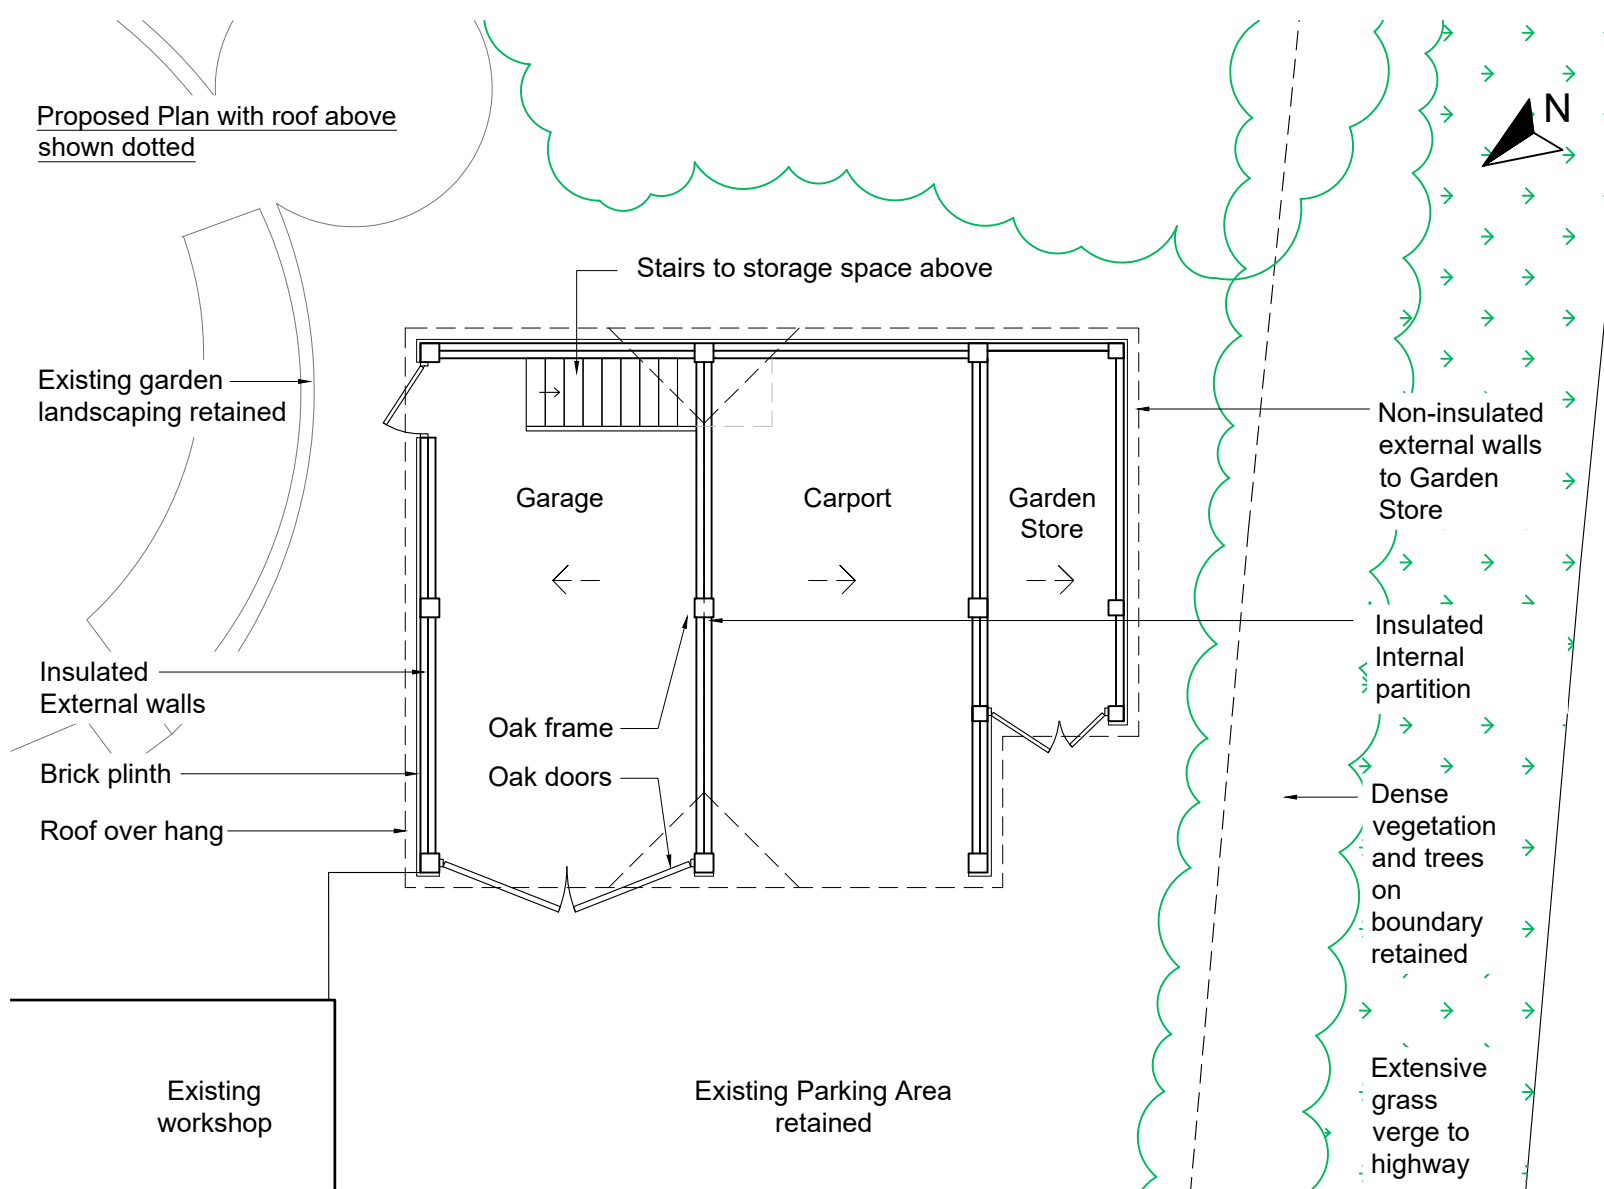

The content of this drawing is the property of Colin Eades & Amy Moss and may not be copied in whole or part without formal consent.