




0m 5m 10m 15m 20m 25m
Scale 1:500

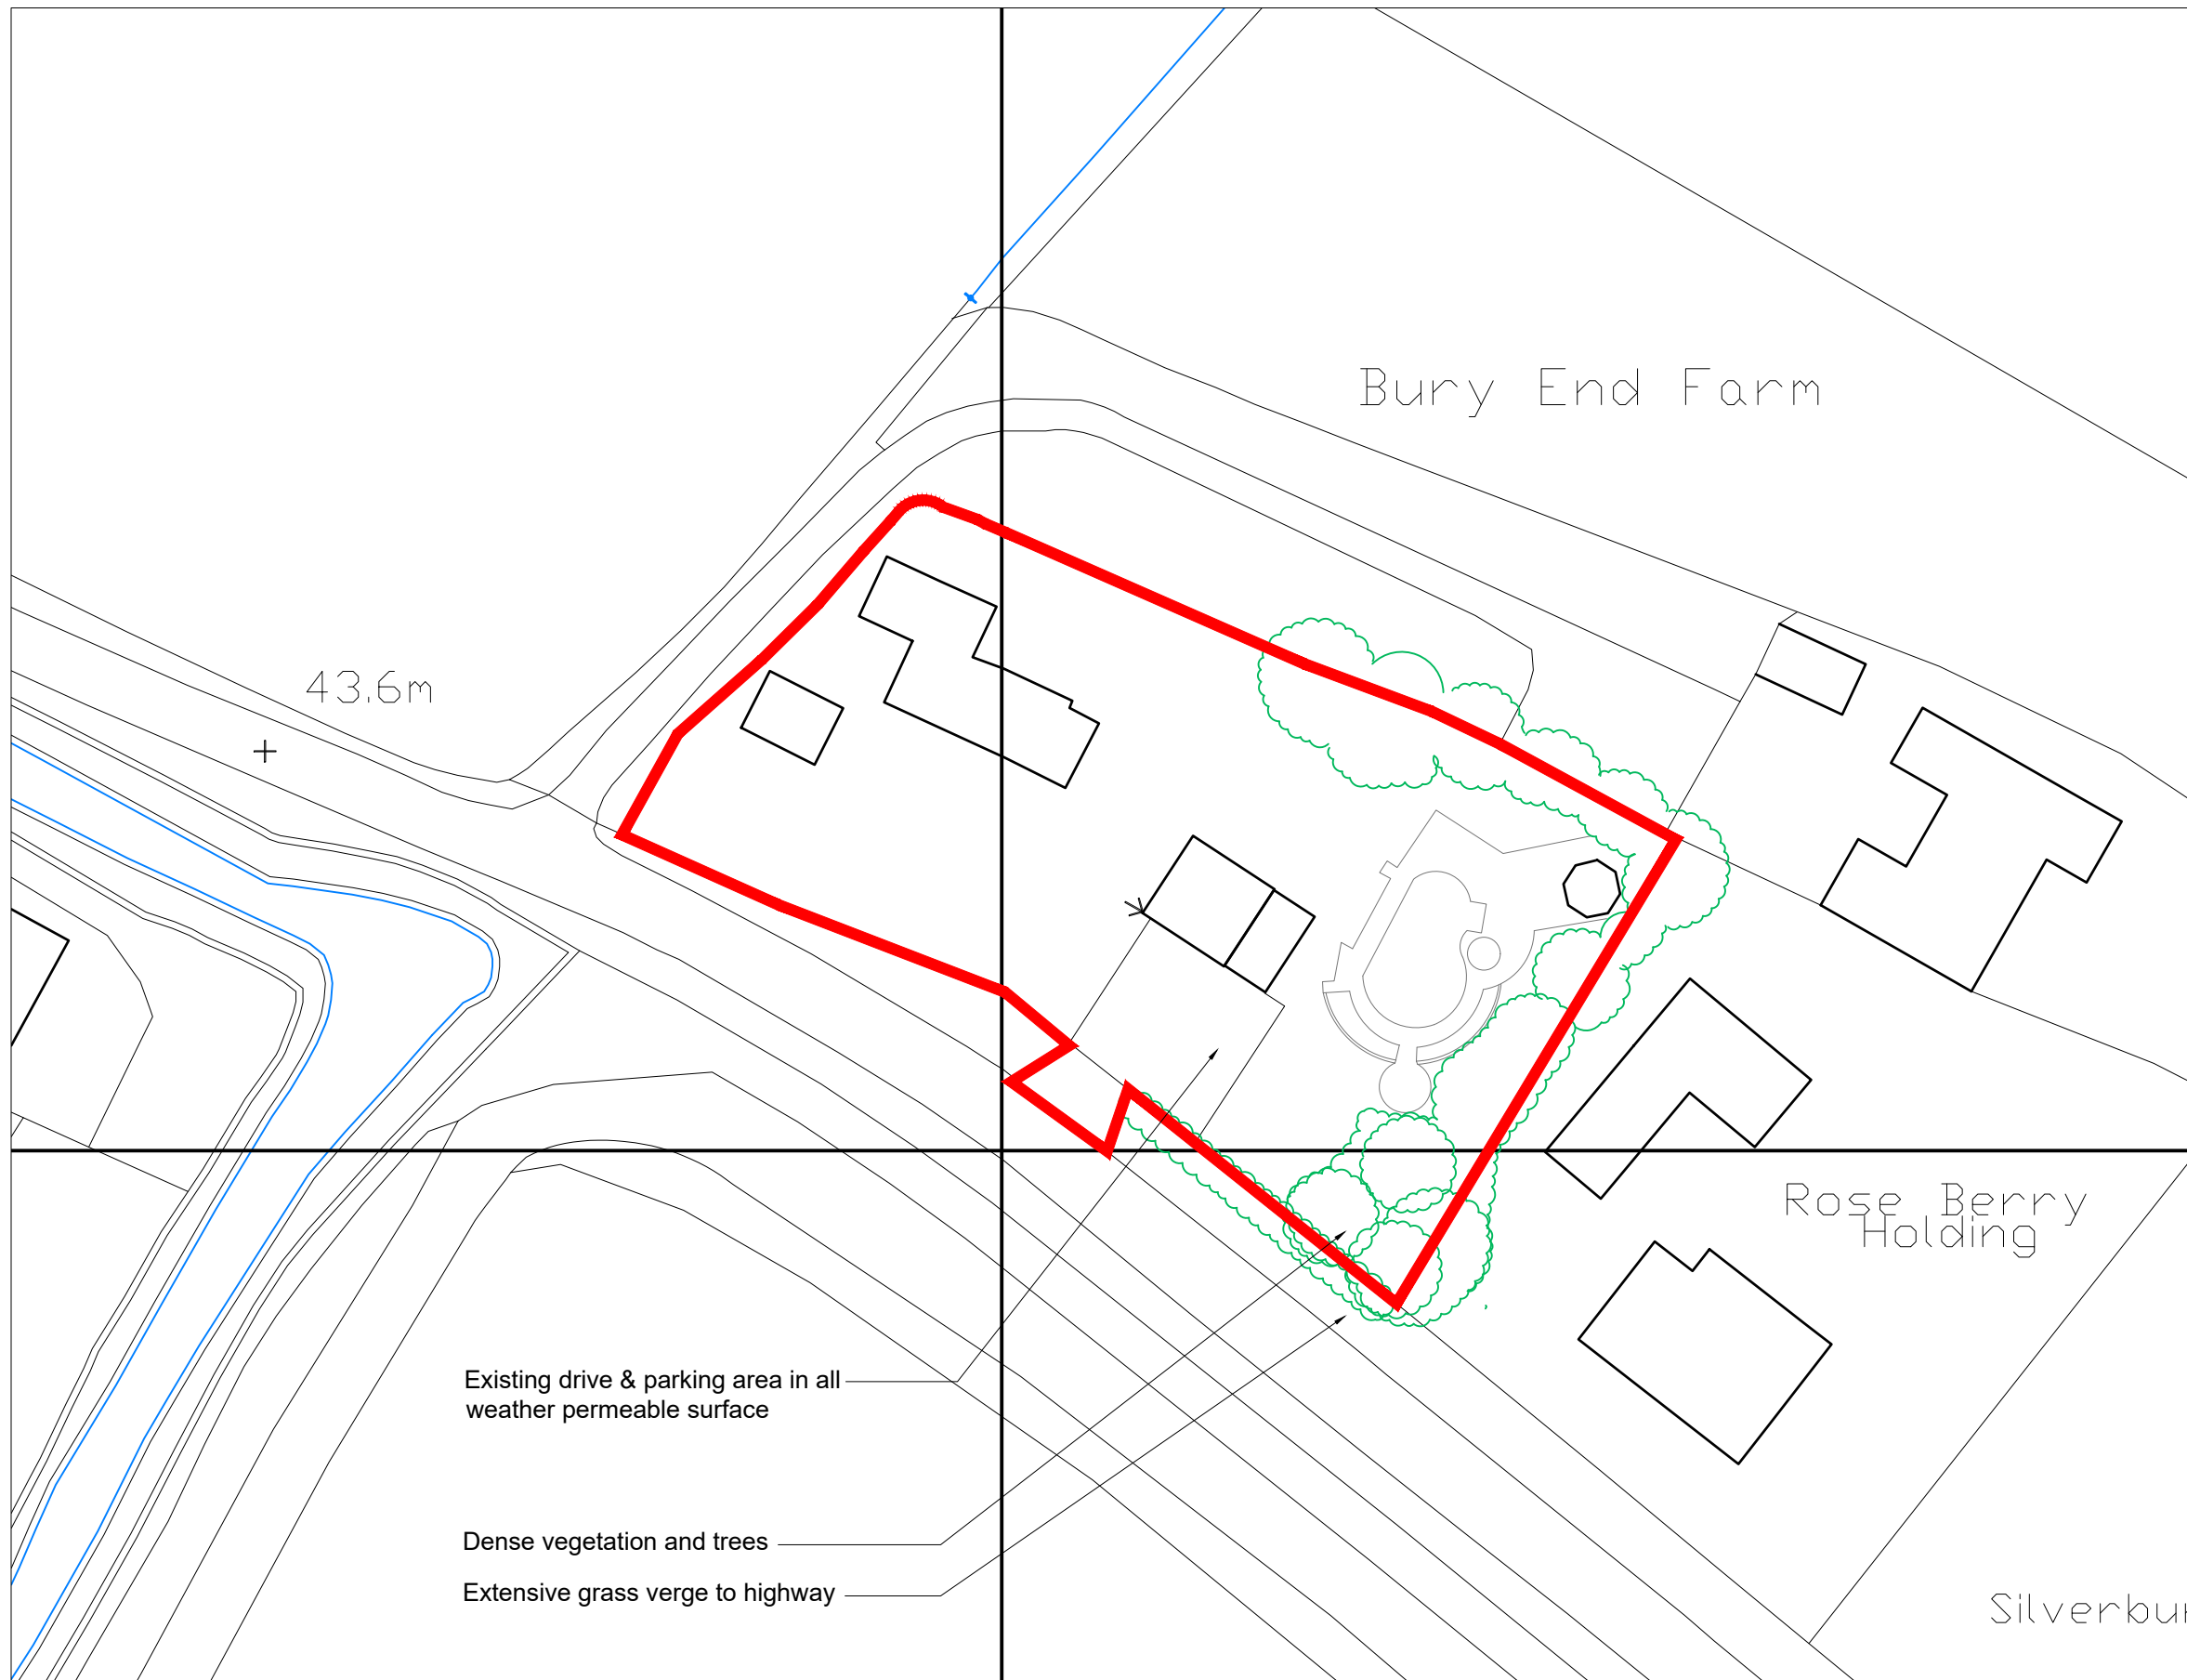

EXISTING BLOCK PLAN
1:500

**Colin Eades
and Amy Moss**

Rose Cottage, High Street, Gosmore,
Hitchin, SG4 7QQ
colinweades@gmail.com
amy@mosspropertydevelopment.co.uk

Client: **Mr Geoff Burrows**

Project: **Detached Garage
at Bury End,
Ashwell Road,
Hinxworth, Herts**

Drawing
Title: **Existing Block Plan**

Dwg no. GB 02

Drawn: AM Date: SEPT 2025 Checked: CE

Scale: 1:500 @ A3

Revisions:

The content of this drawing is the property of Colin Eades
& Amy Moss and may not be copied in whole or part
without formal consent.