



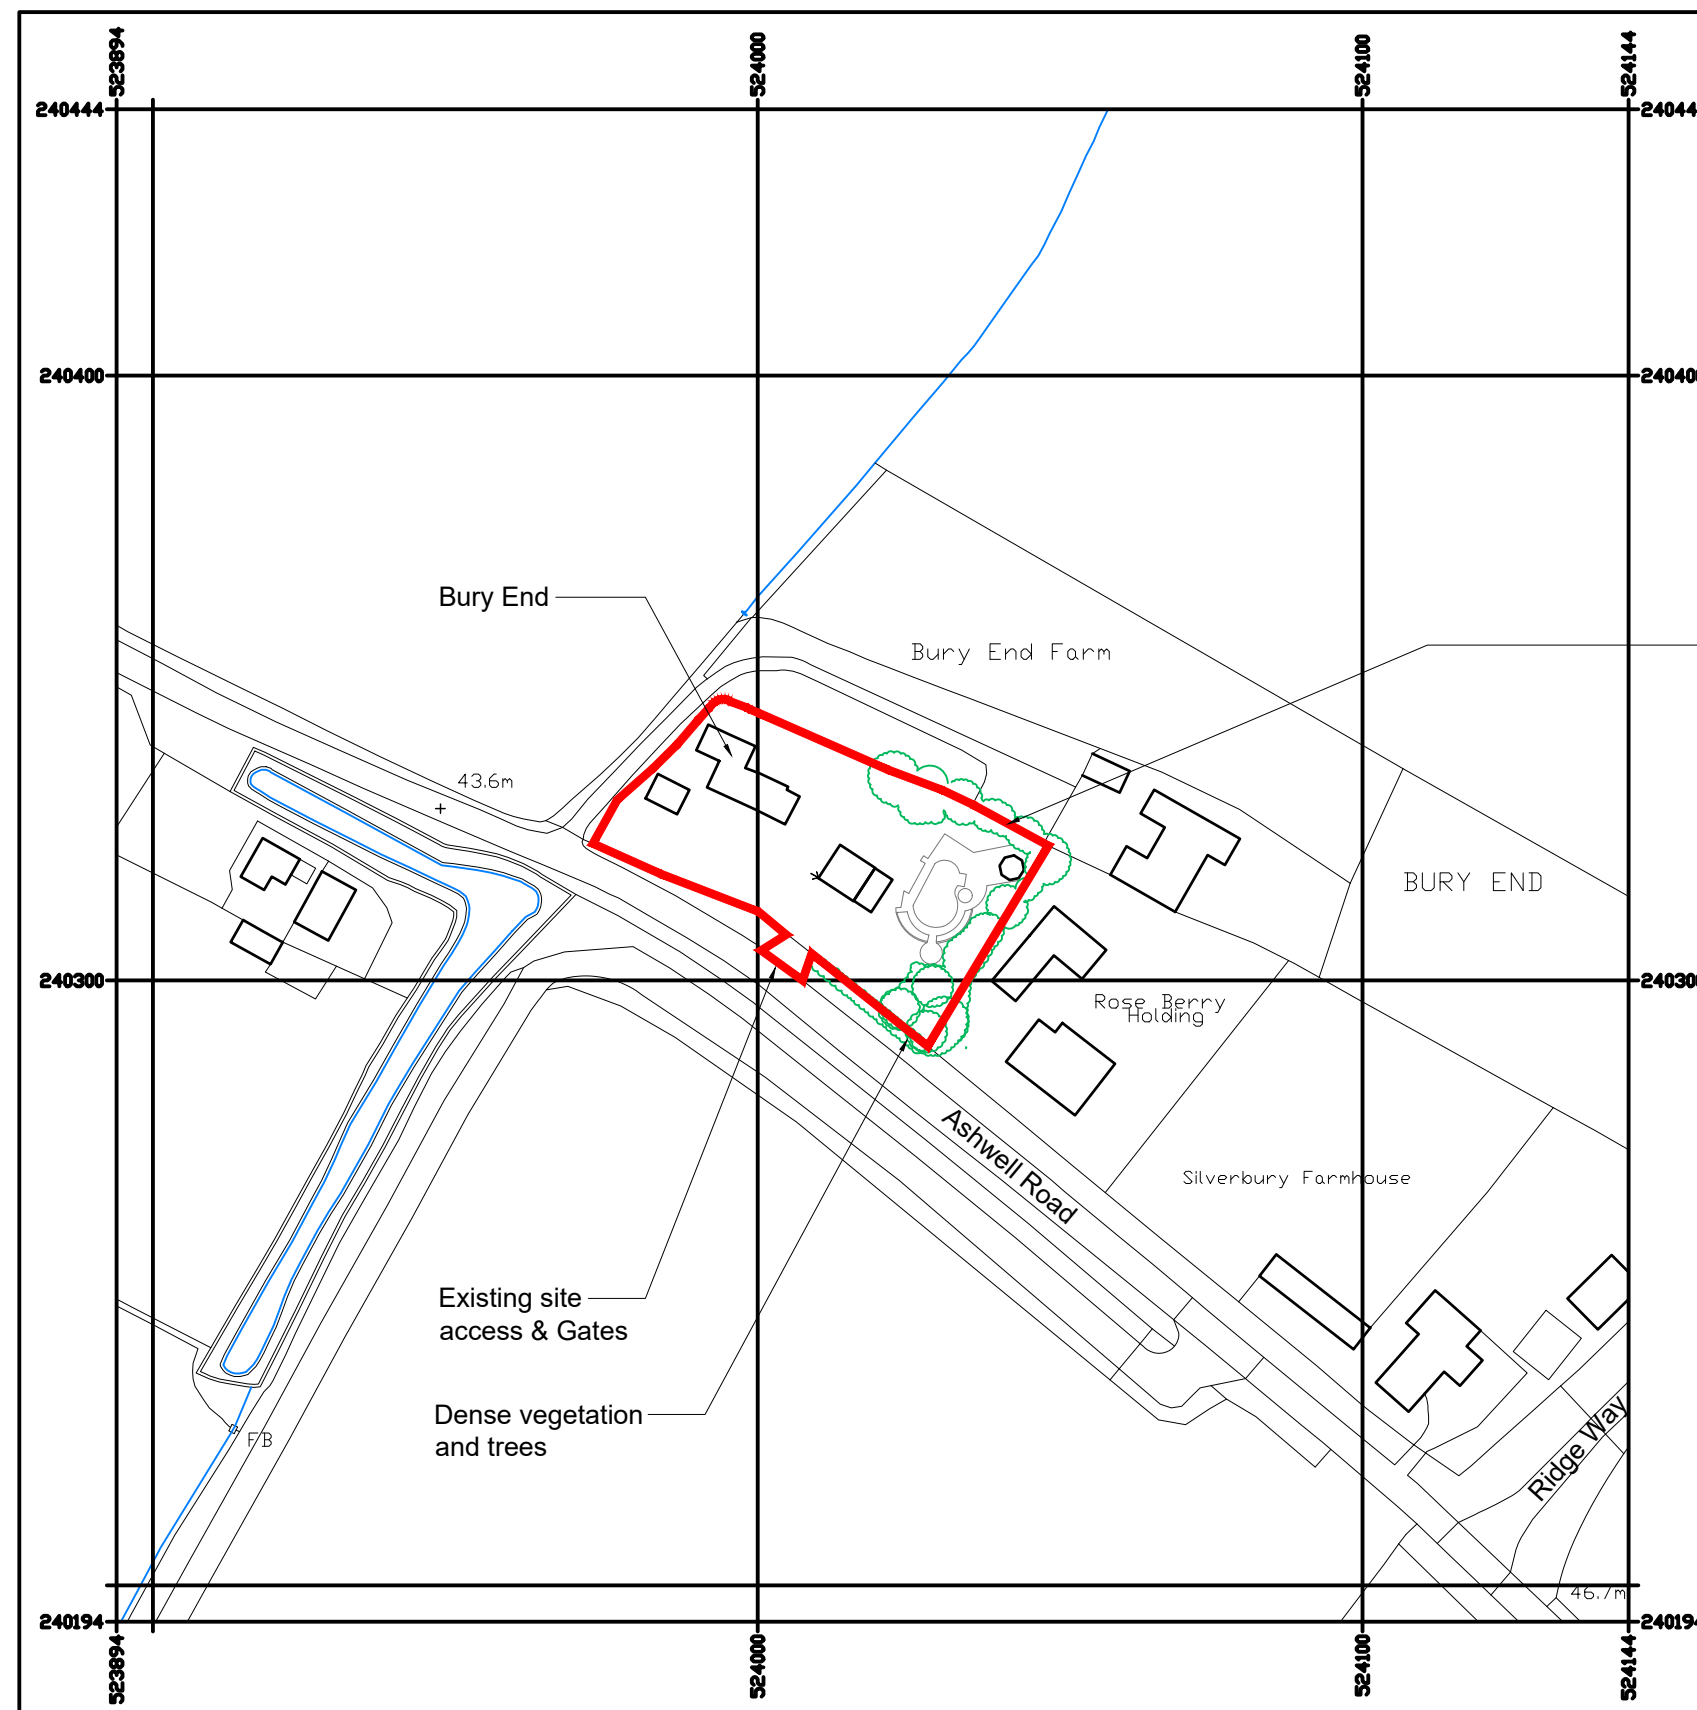

Application Site boundary shown red

Serial number: 317317

© Crown copyright and database right 2025
Ordnance Survey licence AC0000848283
Reproduction in whole or in part is prohibited
without the prior permission of Ordnance Survey.

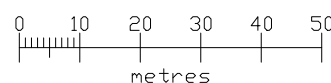

Colin Eades and Amy Moss

Rose Cottage, High Street, Gosmore,
Hitchin, SG4 7QQ
colinwkeades@gmail.com
amy@mosspropertydevelopment.co.uk

Client: **Mr Geoff Burrows**

Project: **Detached Garage
at Bury End,
Ashwell Road,
Hinxworth, Herts**

Drawing
Title: **Site Location Plan**

Dwg no. GB 01

Drawn: AM Date: SEPT 2025 Checked: CE

Scale: 1:1250 @ A3

Revisions:

The content of this drawing is the property of Colin Eades
& Amy Moss and may not be copied in whole or part
without formal consent.