




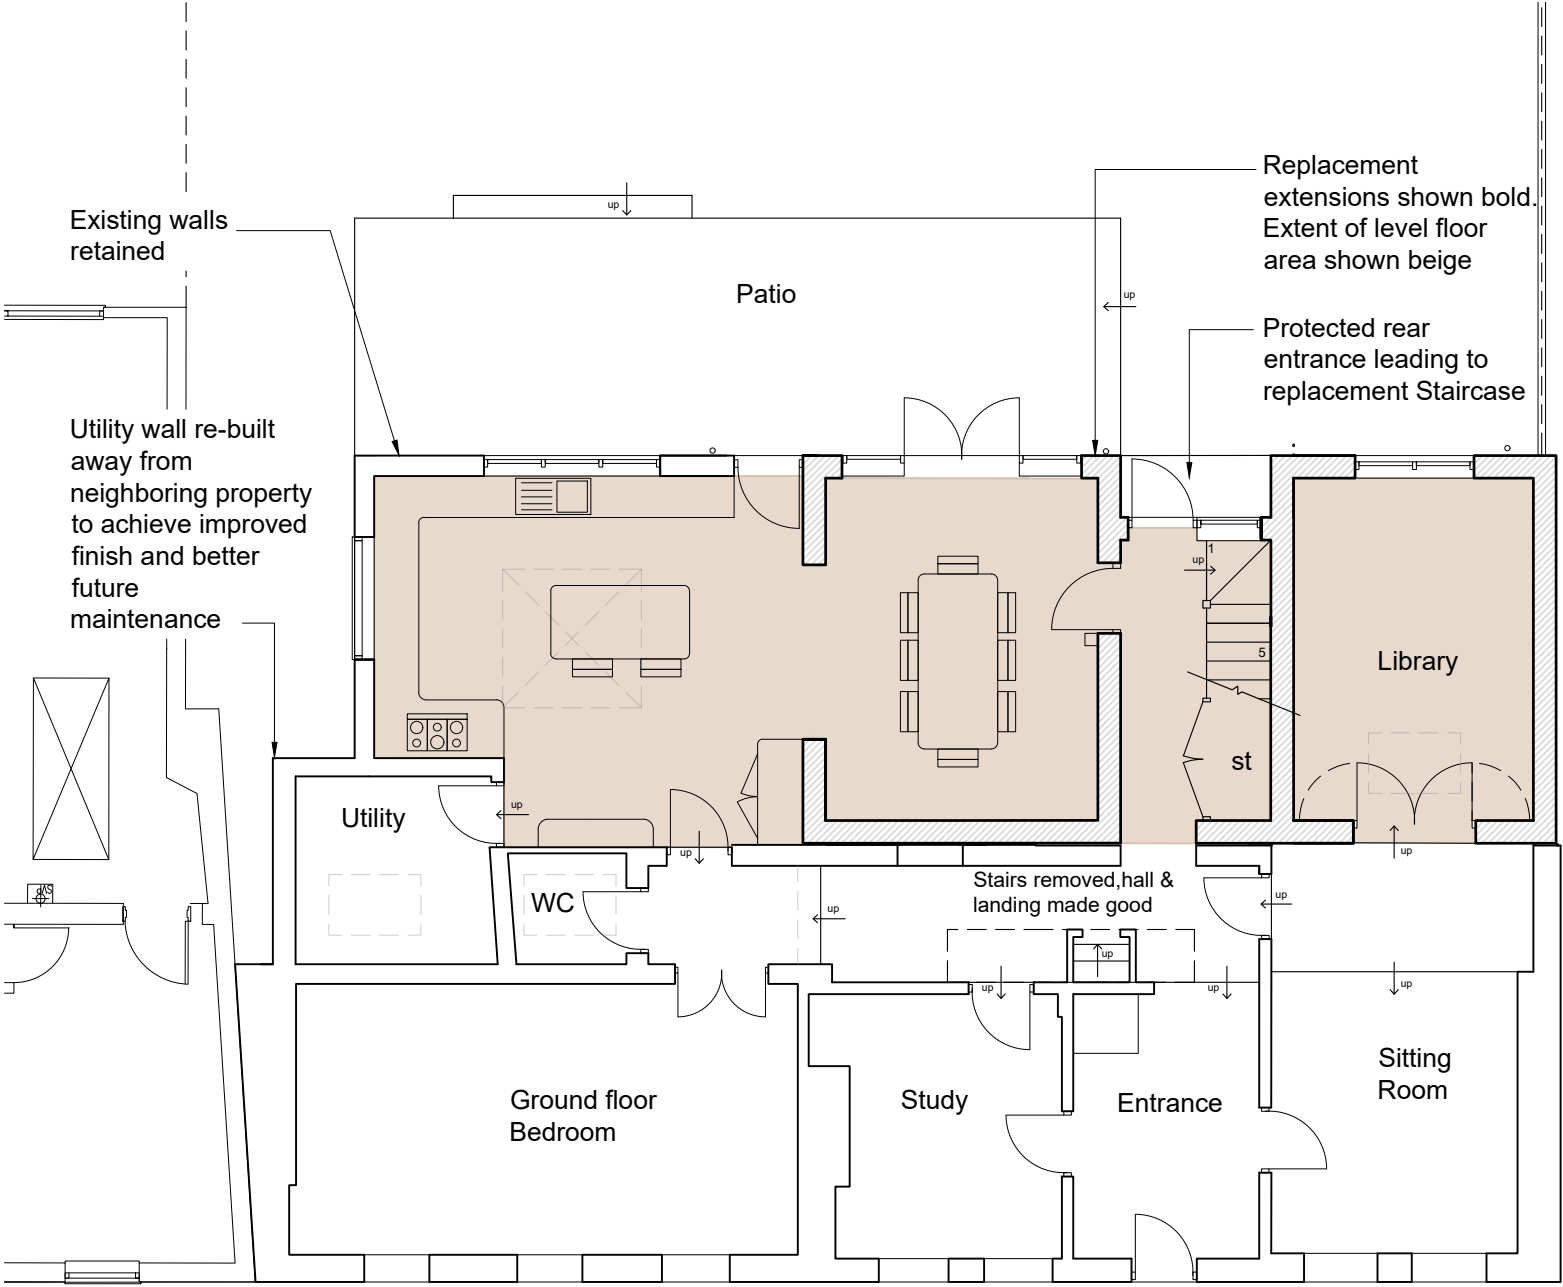

Proposed Ground Floor

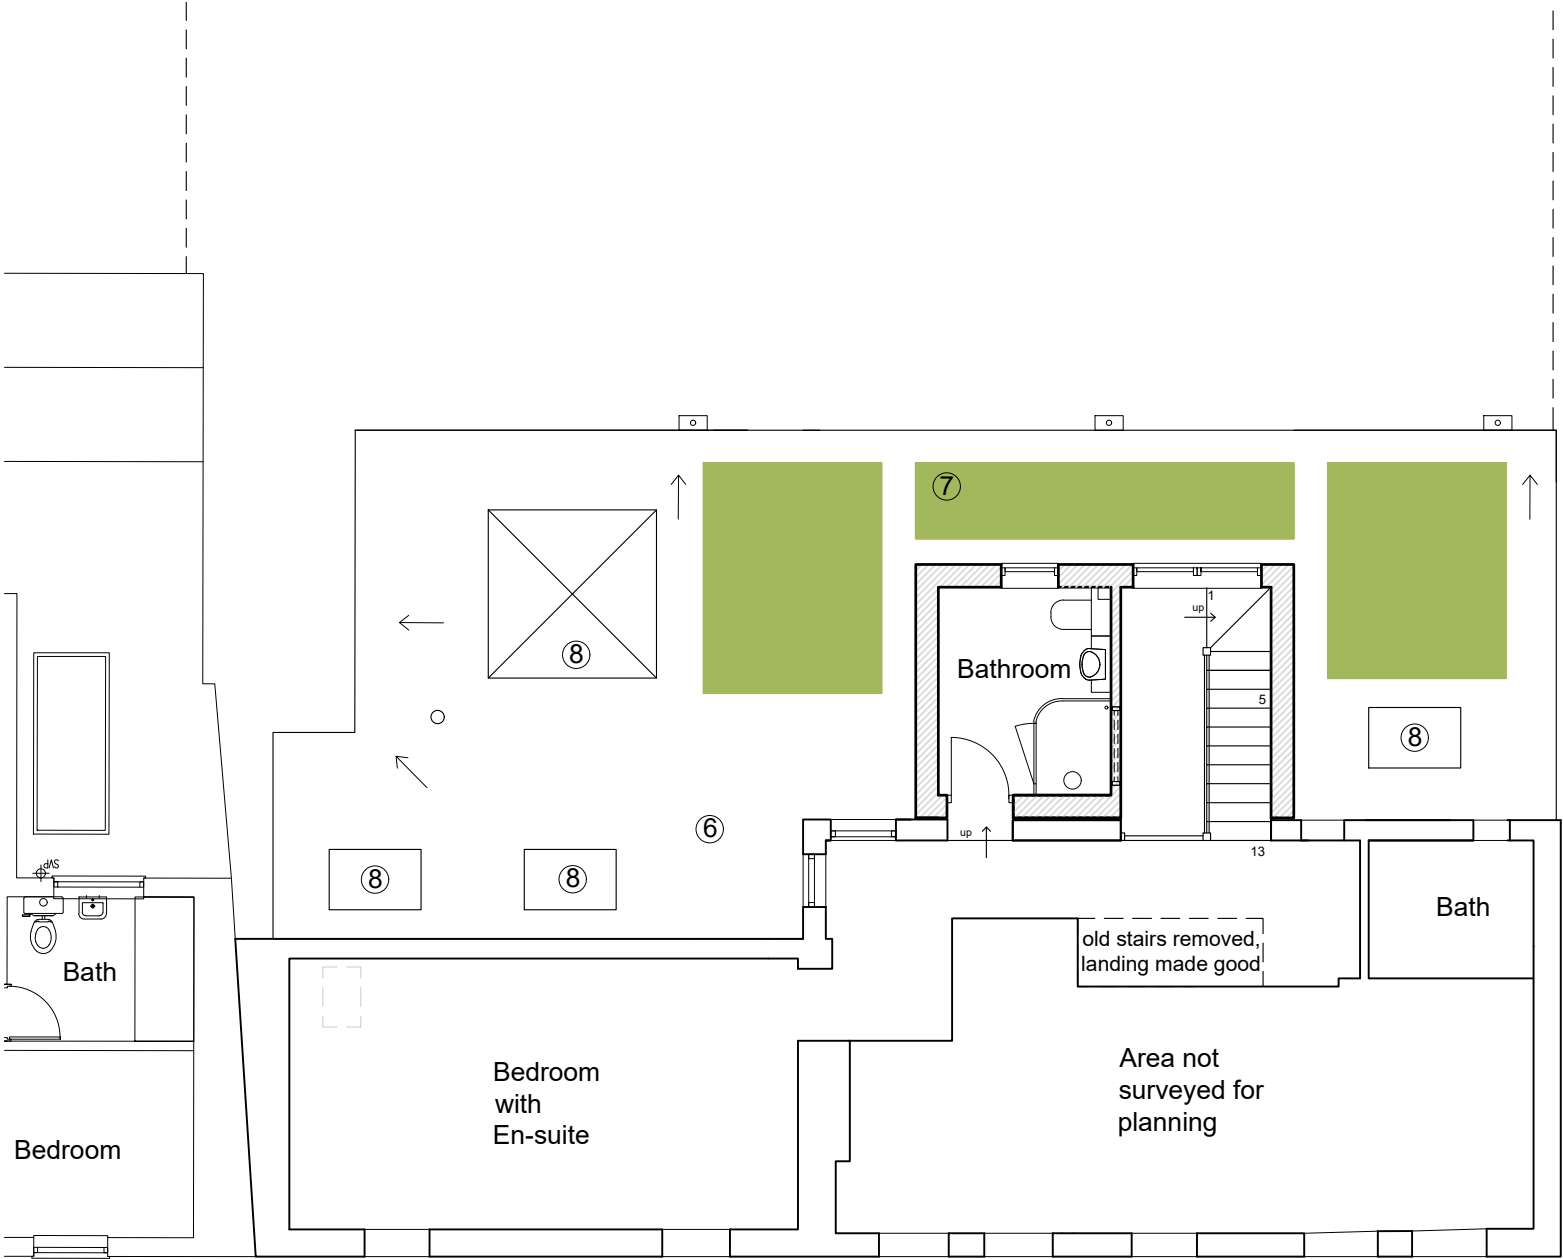

Proposed First Floor

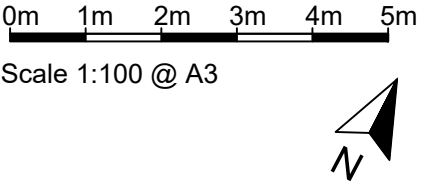

Scale 1:100 @ A3

Client: Mr & Mrs Coldstream

Project:
Replacement Extensions & Internal Alterations
The Engine, 50
Back Street, Ashwell

Drawing:
Proposed Plans

Dwg no. **EBC 13** Date: **Sept 2025**

Drawn: **AM** Checked: **CE**

Scale: **1:100 @ A3**

Revisions:

The content of this drawing is the property of Colin Eades & Amy Moss and may not be copied in whole or part without formal consent.