




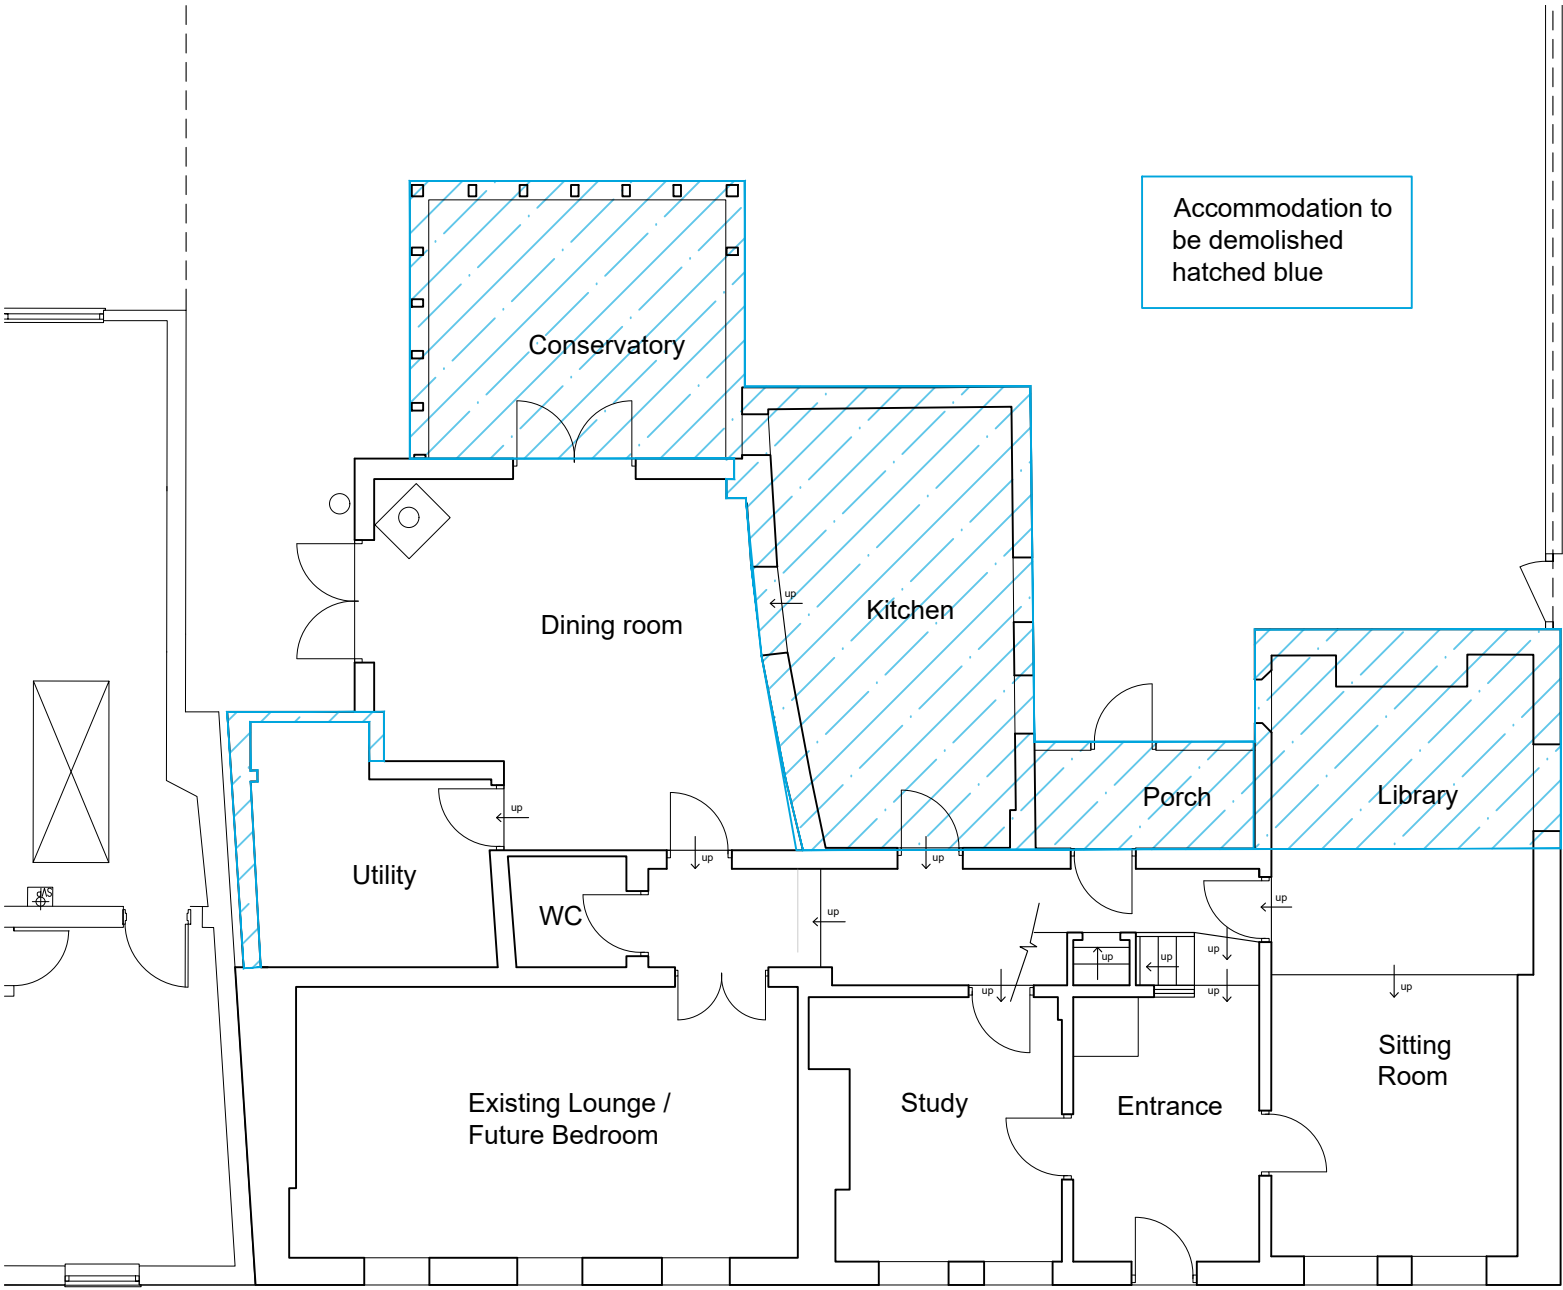

Existing Ground Floor

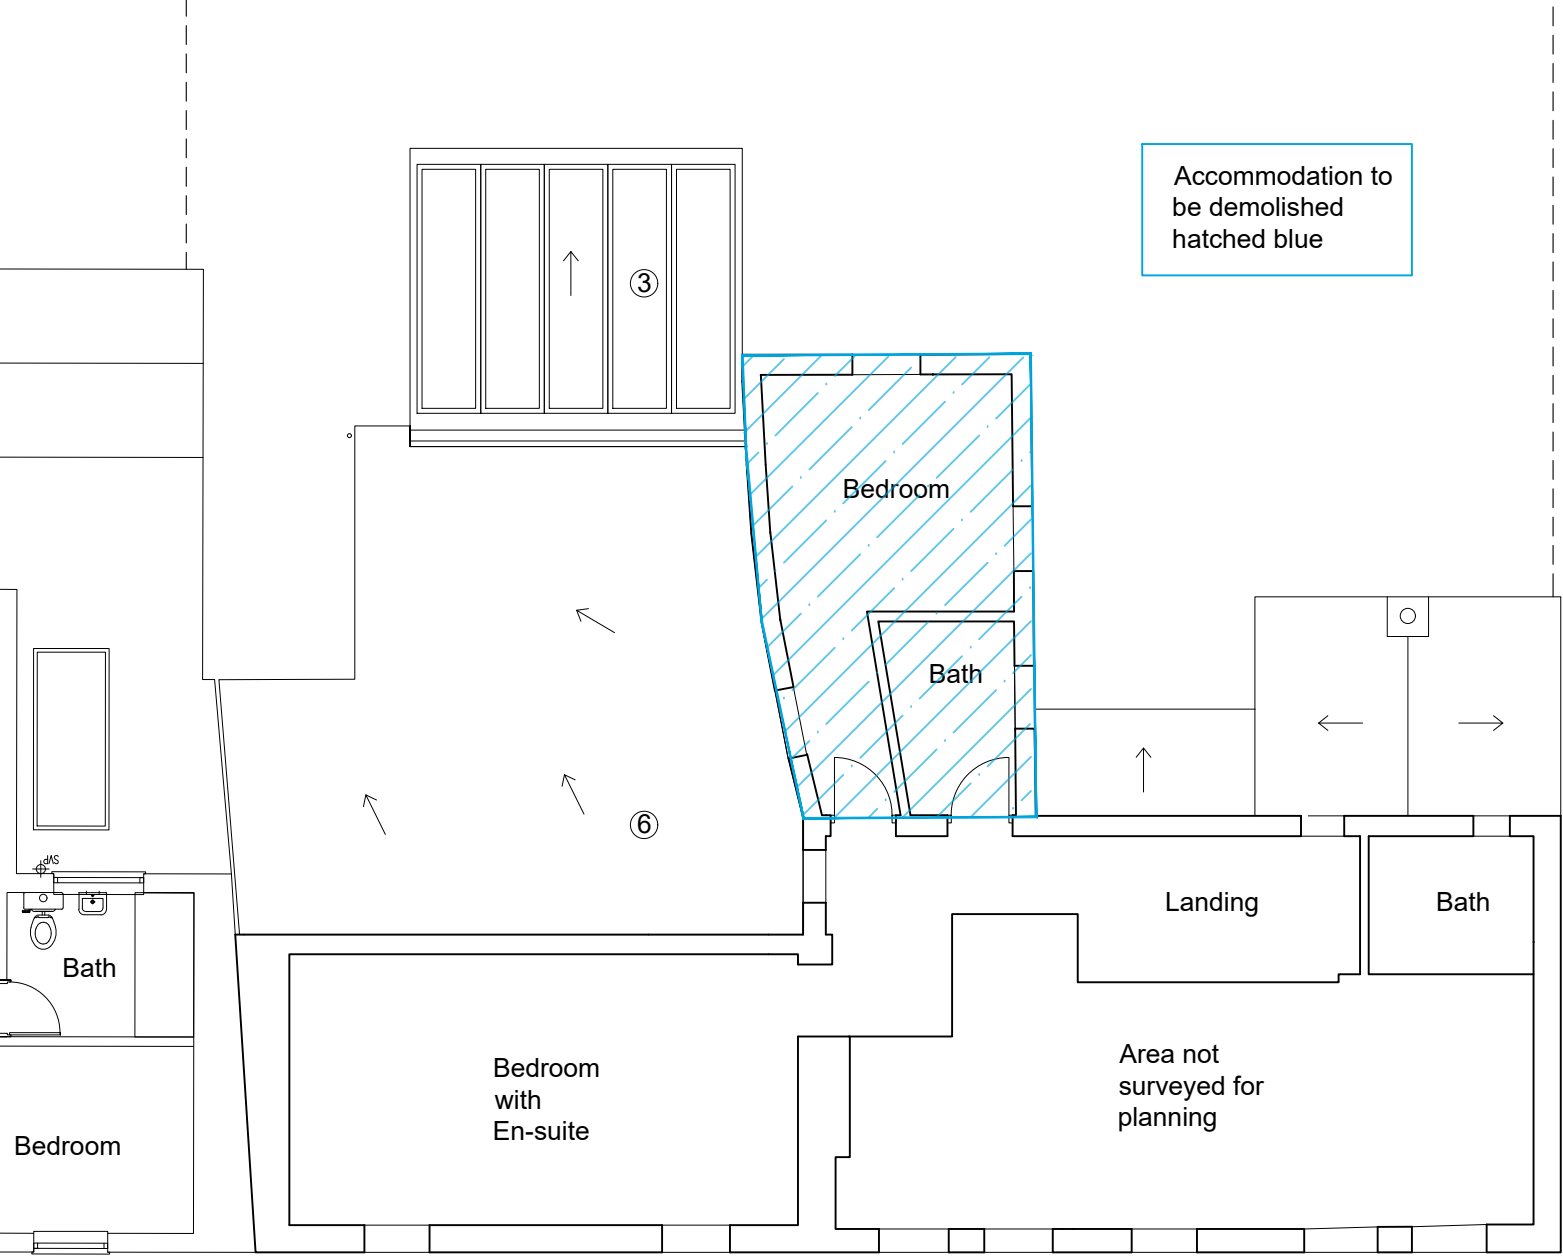

Existing First Floor

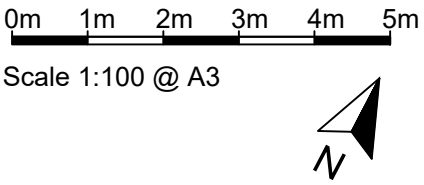

Amy Moss
and Colin Eades

amy@mosspropertydevelopment.co.uk
colinwkeades@gmail.com

Client: Mr & Mrs Coldstream

Project:
Replacement Extensions &
Internal Alterations
The Engine, 50
Back Street, Ashwell

Drawing:
Existing Plans inc.
Extent of Demo in Blue

Dwg no. EBC 02Date: Sept 2025

Drawn: AMChecked: CE

Scale: 1:100 @ A3

Revisions:

The content of this drawing is the property of Colin Eades & Amy Moss and may not be copied in whole or part without formal consent.