





Serial number: 312869
© Crown copyright and database right 2025
Ordnance Survey licence AC0000848283
Reproduction in whole or in part is prohibited
without the prior permission of Ordnance Survey.

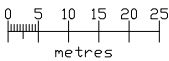

0m 10m 20m 35m 40m 50m
Scale 1:1250

- Vehicular & Pedestrian Access to the highway
- Pedesrian Access to the highway
- Application Site shown red

SITE LOCATION PLAN

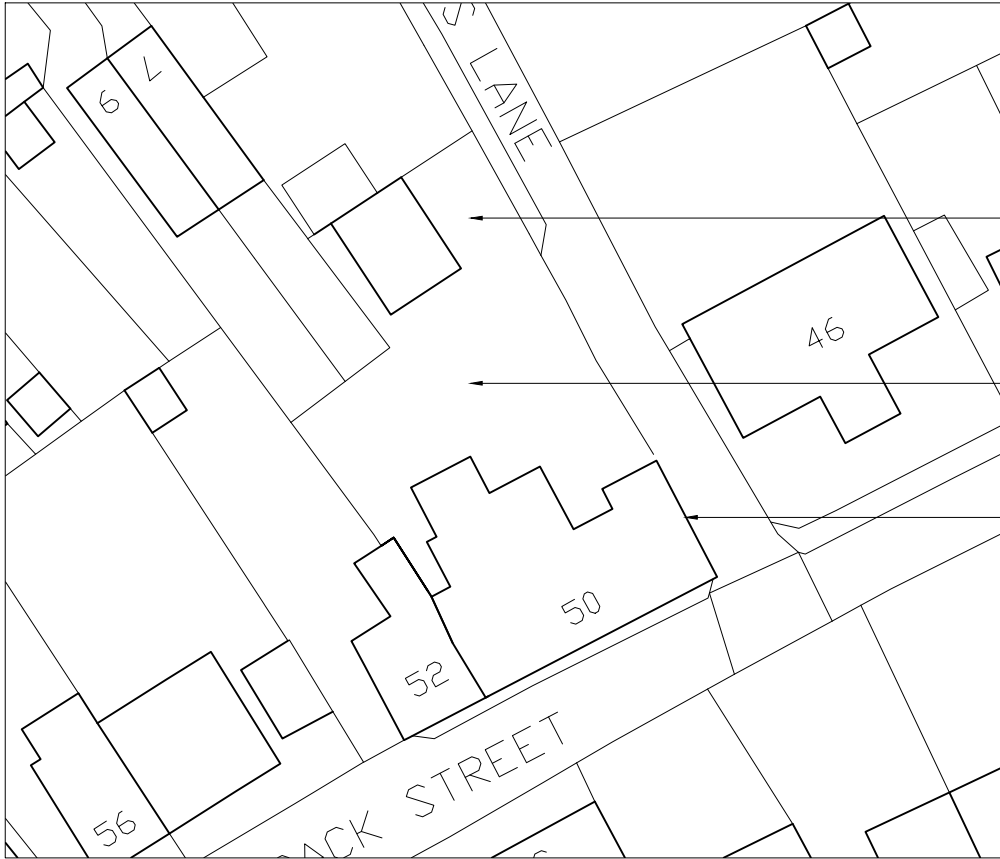

EXISTING BLOCK PLAN



0m 5m 10m 15m 20m 25m
Scale 1:500

- Detached double garage and off road parking
- Enclosed rear garden
- Existing footprint (Ground floor)



PROPOSED BLOCK PLAN

- Proposed footprint (Ground floor)

**Amy Moss
and Colin Eades**

amy@mosspropertydevelopment.co.uk
colinwkeades@gmail.com

Client: Mr & Mrs Coldstream

Project:
Replacement Extensions &
Internal Alterations
The Engine, 50
Back Street, Ashwell

Drawing:
Site Location &
Block Plans

Dwg no. EBC 01 Date: Sept 2025

Drawn: AM Checked: CE

Scale: 1:1250 & 1:500 @ A3

Revisions:

The content of this drawing is the
property of Colin Eades & Amy Moss
and may not be copied in whole or part
without formal consent.