


DIMENSIONS TO BE CHECKED ON SITE BEFORE ANY WORKS.
ANY QUERIES REGARDING DIMENSIONS TO BE TAKEN UP WITH
PENTANGLE DESIGN GROUP.

ALL DIMENSIONS OF EXISTING BUILDINGS TO BE VERIFIED ON SITE.

THIS DRAWING IS THE COPYRIGHT OF PENTANGLE DESIGN GROUP
AND SHALL NOT BE IN ANY WAY USED OR REPRODUCED WITHOUT
THEIR PRIOR WRITTEN CONSENT.

NOTES

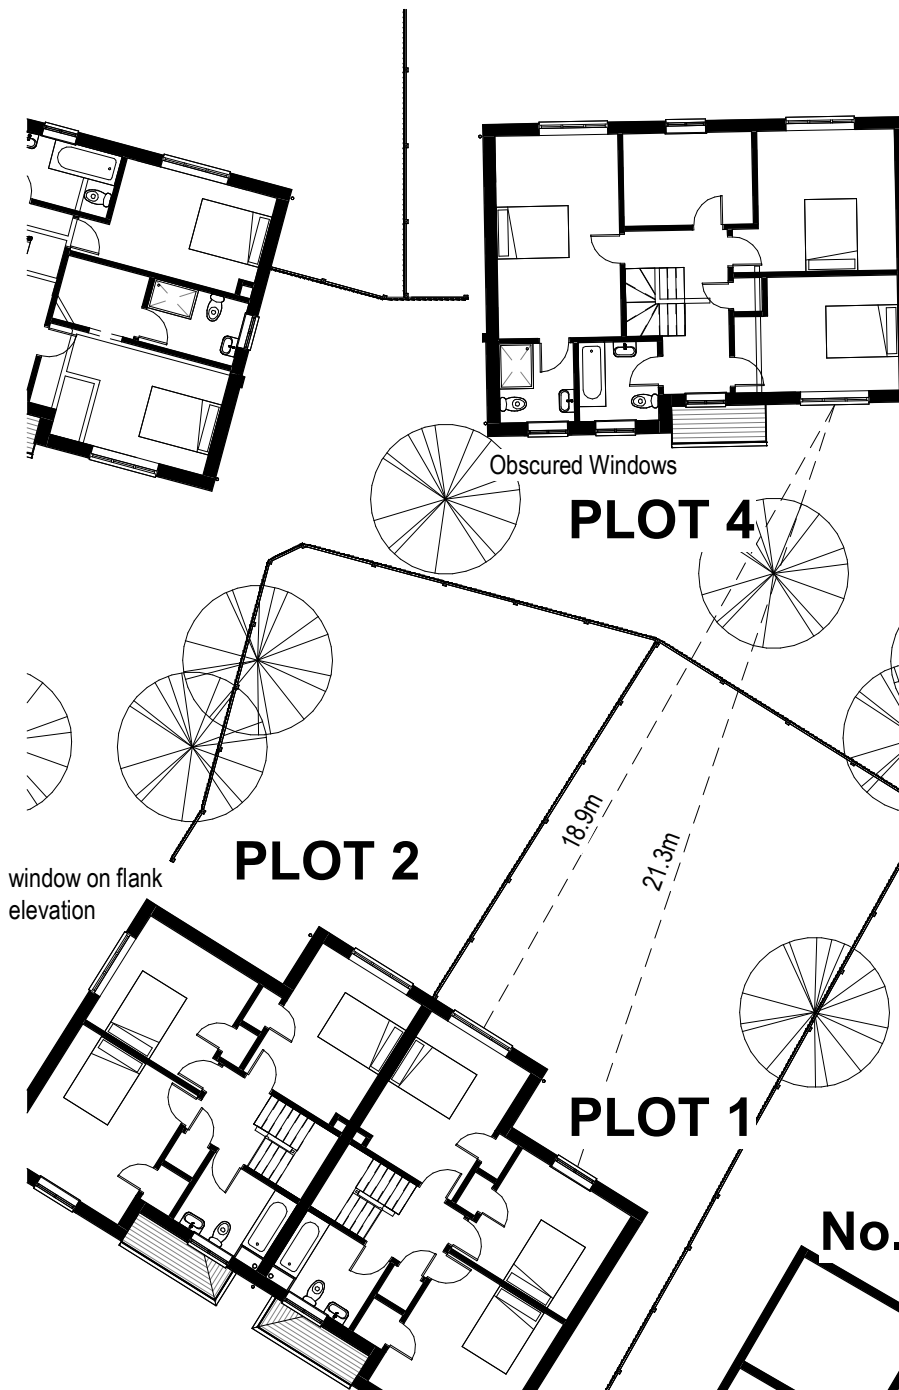

Proposed First Floor
1 : 200

PLANNING
PENTANGLE
DESIGN GROUP

SUITE 1, 21 BANCROFT HITCHIN HERTS SG5 1JW
T:01462 431133 E:pdg@pentangledesign.co.uk

JOB TITLE
Proposed Residential Development at
Land at Laburnum Cottage, Lower Road,
Breachwood Green
101 -

DRAWING TITLE
Overlooking Study

SCALE 1 : 200	DRAWING NUMBER 16	REVISION
DATE Mar '26		
SHT SIZE A4		
JOB NUMBER 3870		

CHARTERED ARCHITECTS