


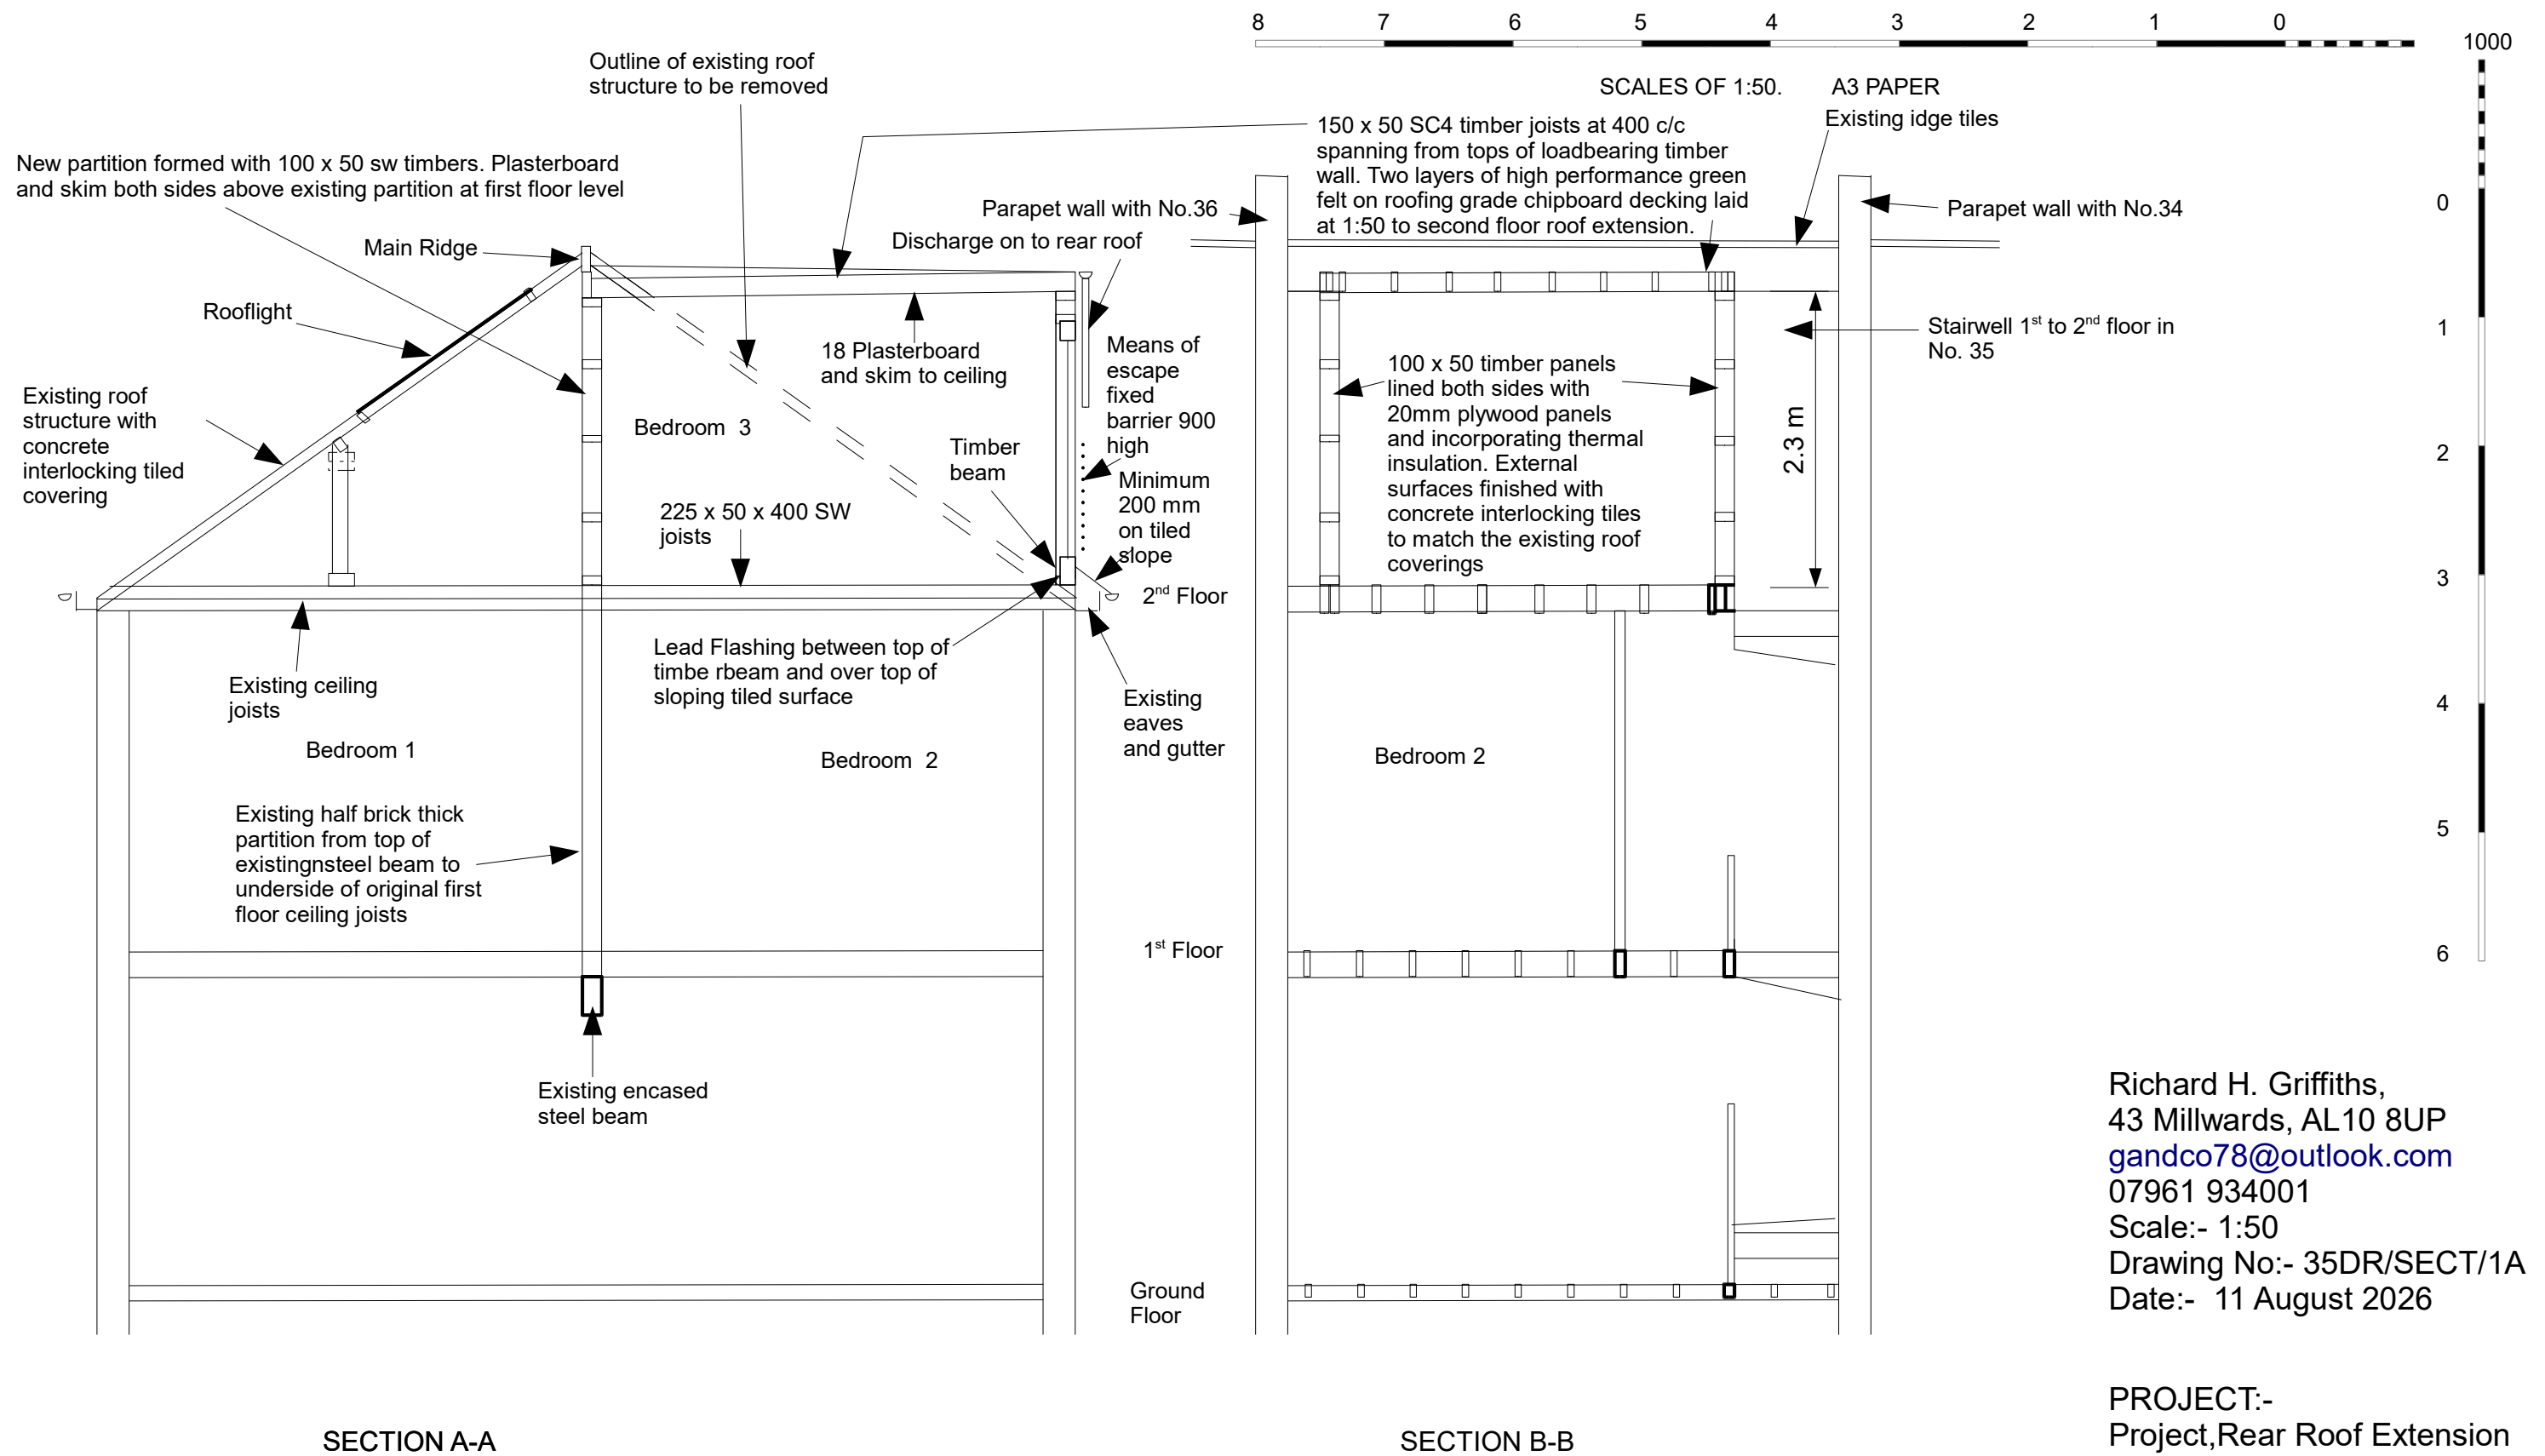

Richard H. Griffiths,
 43 Millwards, AL10 8UP
gandco78@outlook.com
 07961 934001
 Scale:- 1:50
 Drawing No:- 35DR/SECT/1A
 Date:- 11 August 2026

PROJECT:-
 Project,Rear Roof Extension
 35 Dacre Road SG5 1QJ
 ON BEHALF OF:-
 Mr.D.M.Griffiths,
 35 Dacre Road,
 Hitchin,
 Herts.SG5 1QJ