


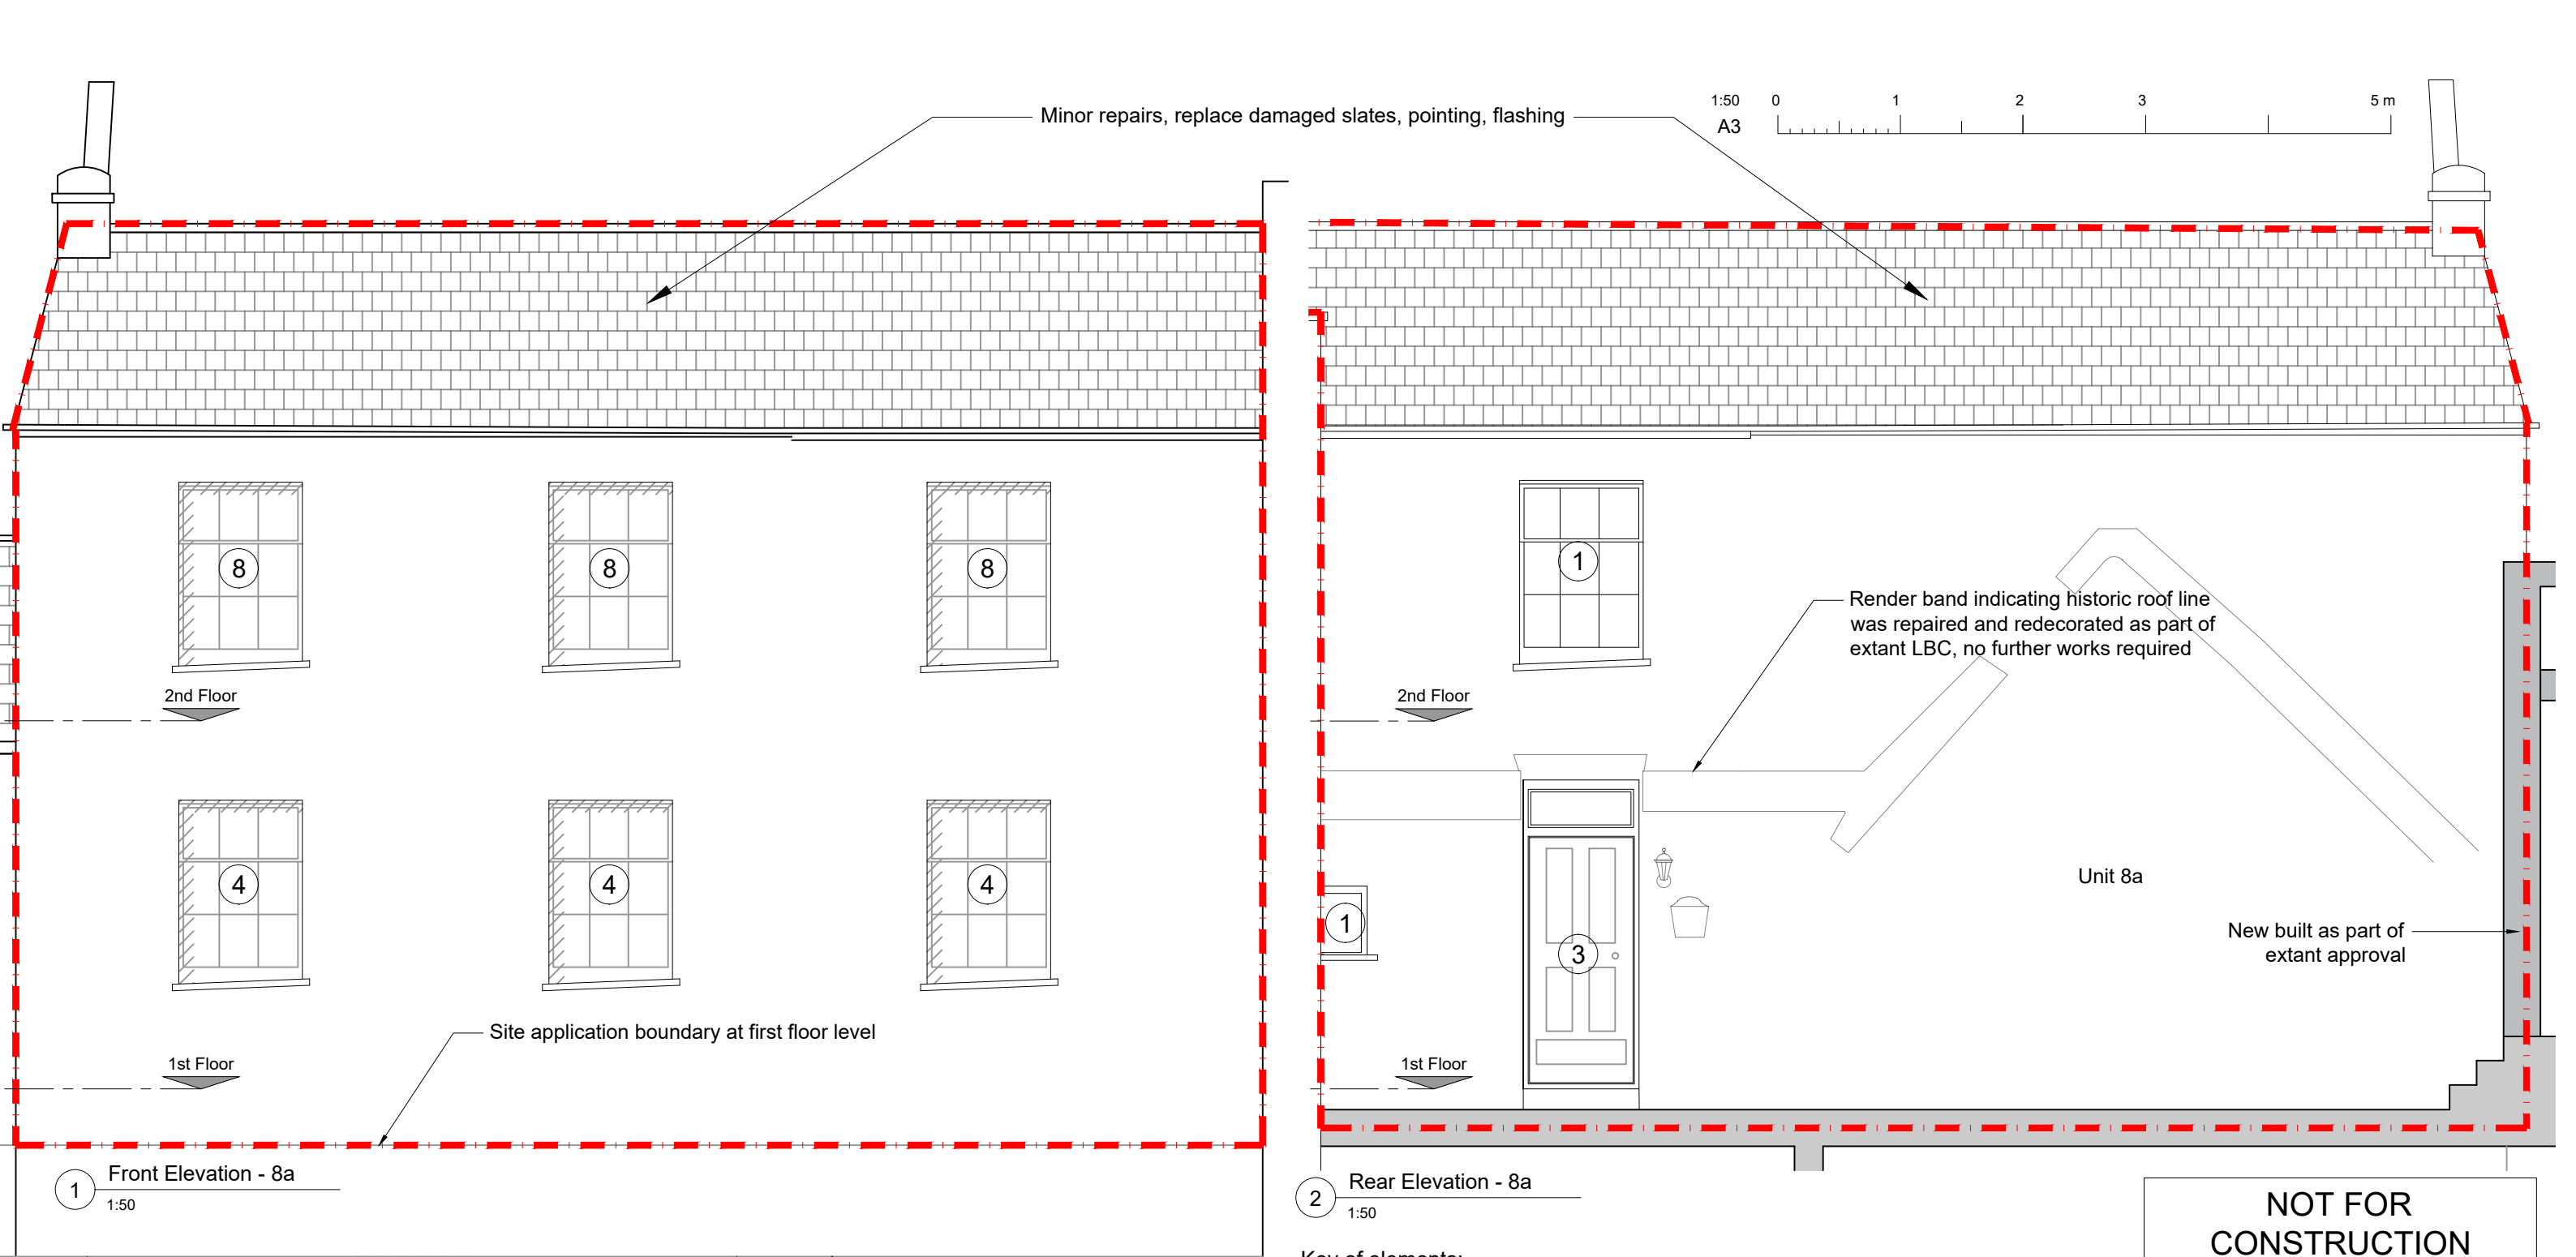

1 Front Elevation - 8a
1:50

2 Rear Elevation - 8a
1:50

Key of elements:

- 1 Existing windows. retained, repaired, redecorated
- 2 Existing external wall. retained, repaired, redecorated
- 3 New timber door to be 4-panel door
- 4 Existing upvc casements replaced with single glazed timber sash windows as part of extant approval. Secondary glazing, Selectaglaze Slimline 20 (VS), or similar to be installed internally to upgrade acoustic performance to 35dB (Rw).
- 8 Existing single glazed timber sash windows to receive secondary glazing, Selectaglaze Slimline 20 (VS), or similar to be installed internally to upgrade acoustic performance to 35dB (Rw).