

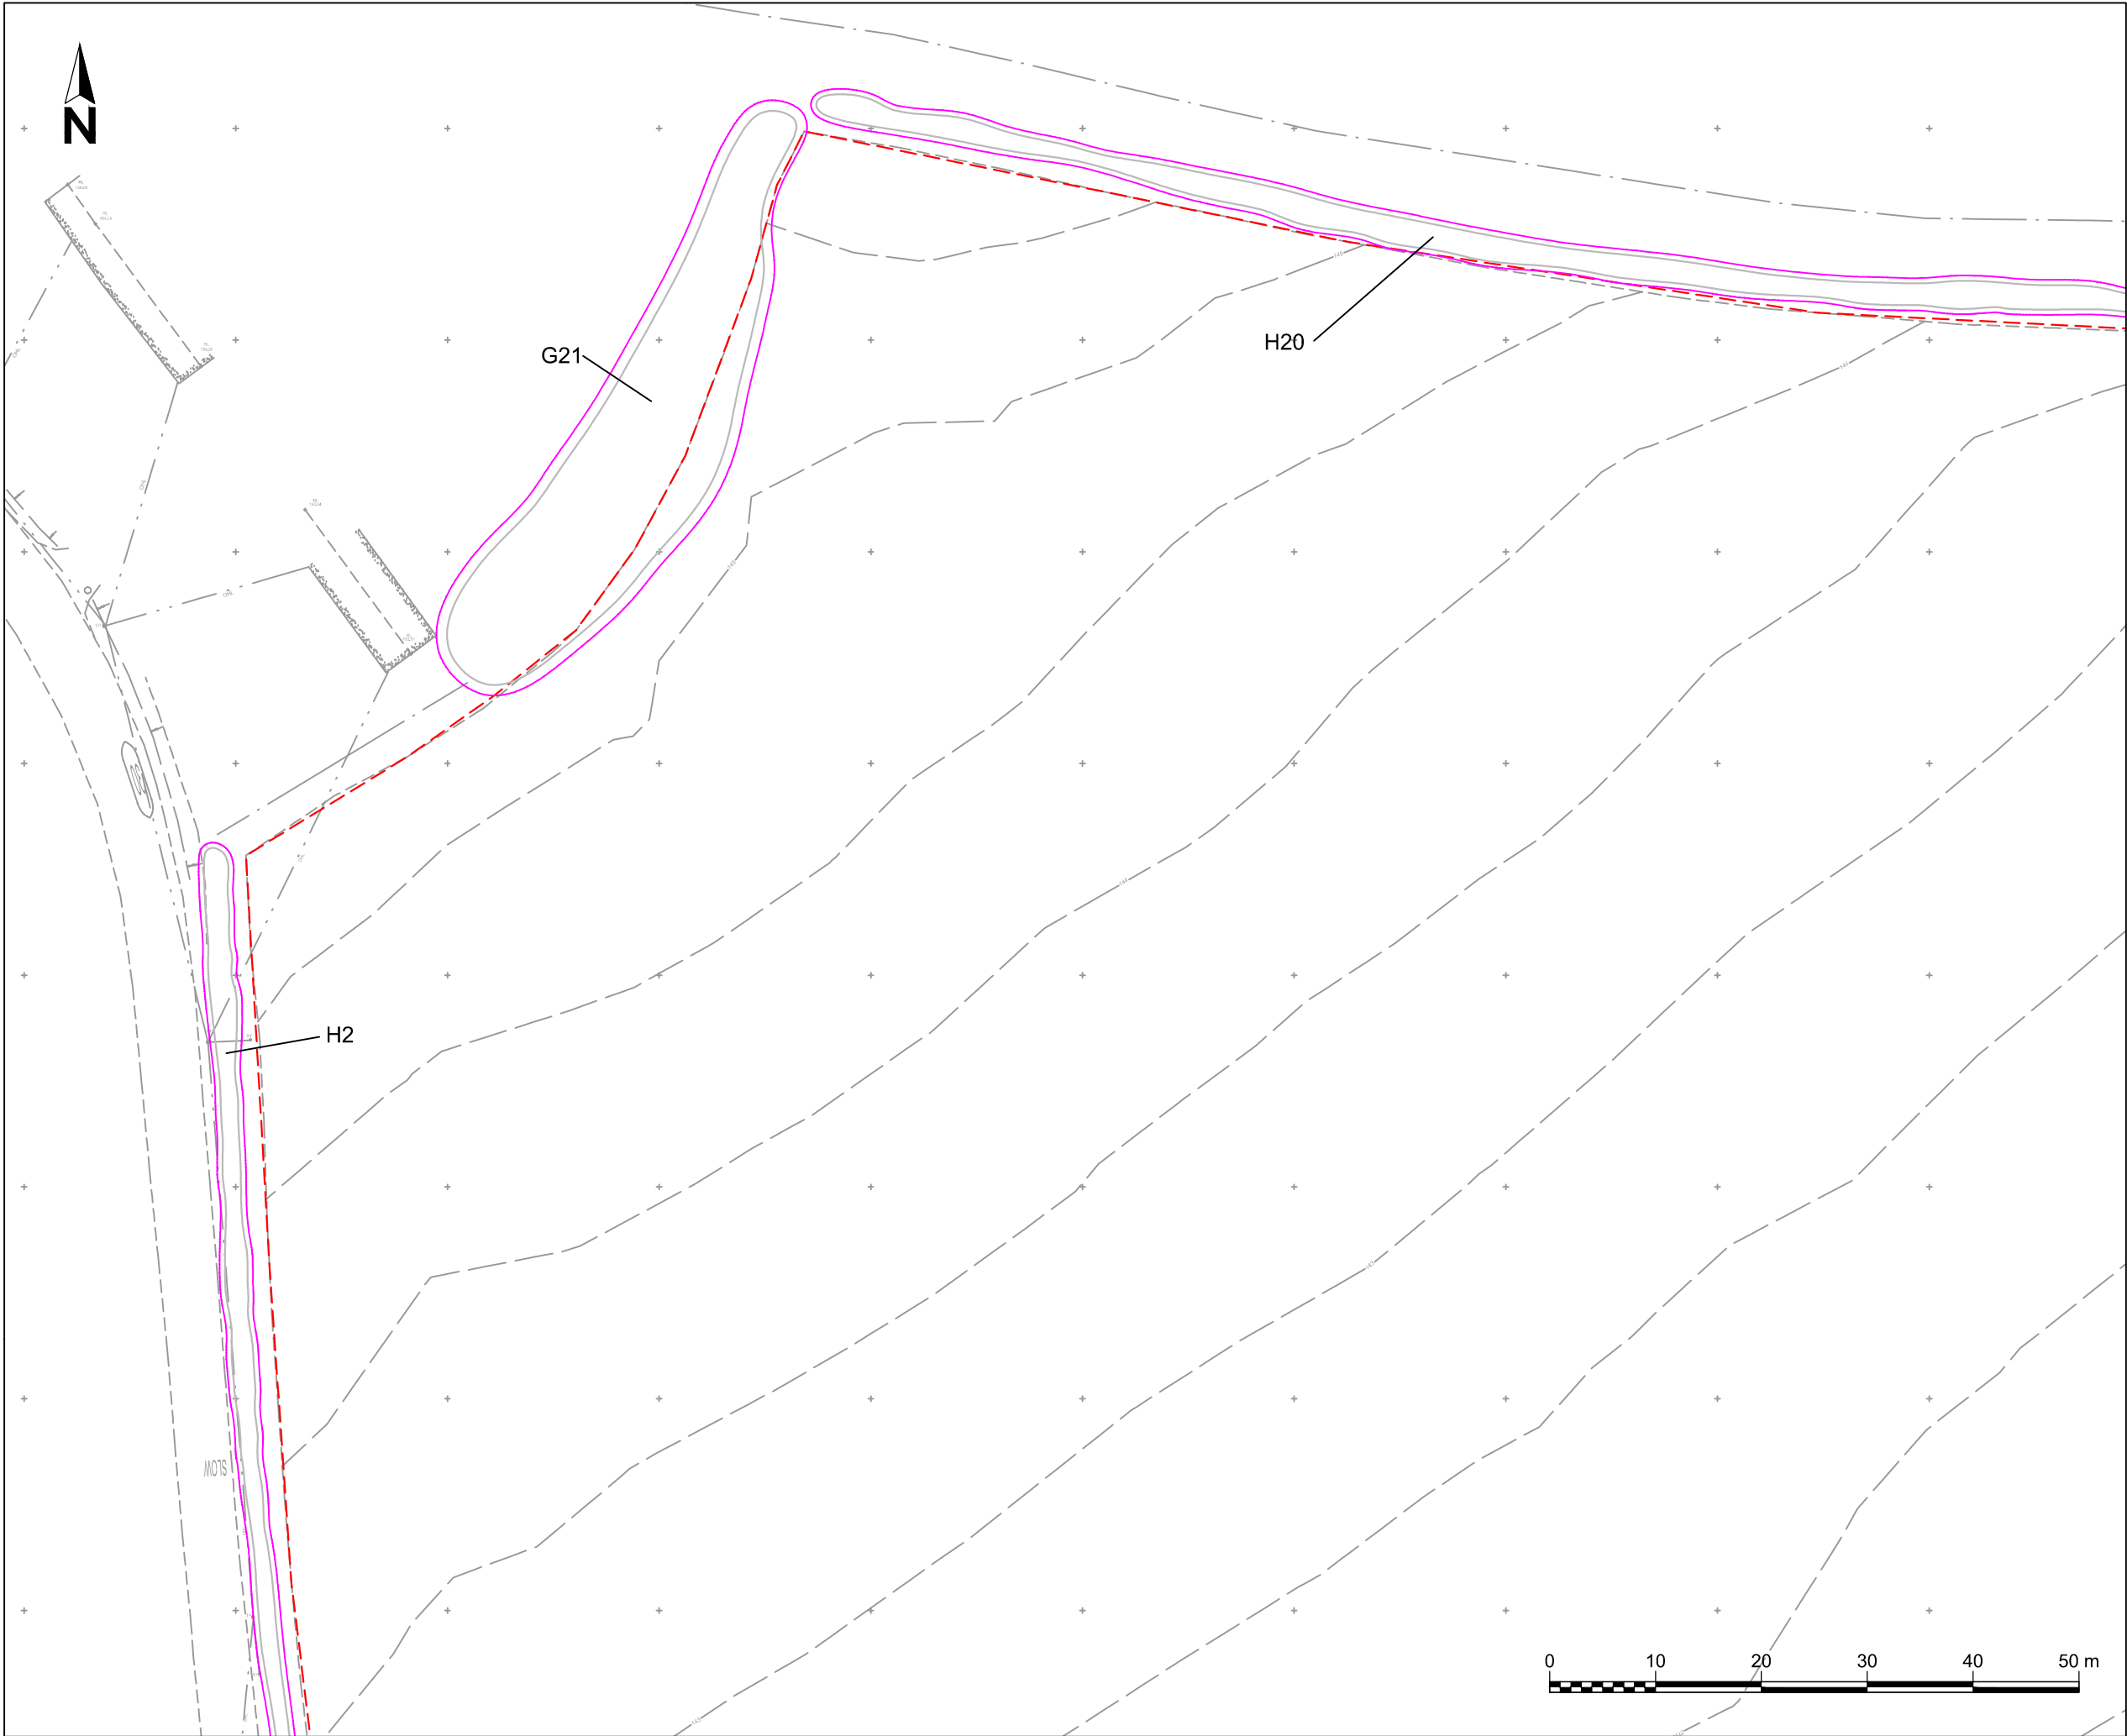
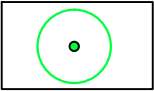
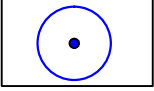
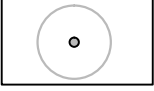
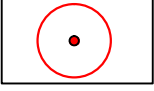


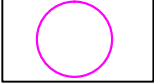

Key

-  Category A - trees of high quality and value
-  Category B - trees of moderate quality and value
-  Category C - trees of low quality and value
-  Category U - trees unsuitable for retention
-  Root protection area

Keyplan

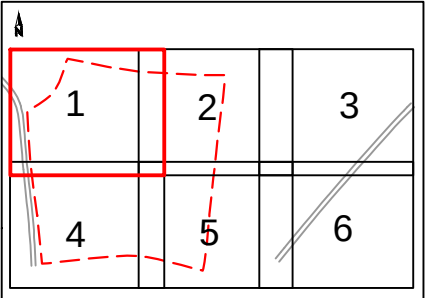

This drawing was produced in colour - a monochrome copy should not be relied upon. Contractors must check all dimensions on site. Any discrepancies must be reported to the arboricultural consultant before proceeding. ©SES 2017.



Sudbury Stables Downham,
Essex CM11 1LB
Phone: 01268 711021
Website: www.ses-eco.co.uk

Rev	Amendment	Date
-----	-----------	------

Site
Royston Road, Barkway

Client
Bellway Homes Ltd






Drawing title
Tree Survey and Constraints Plan Sheet 1 of 6

Drawing no.	Scale	Date
1	As shown @ A3	09.11.17


Revision	Drawn by	Orientation
0	JMG	



Key

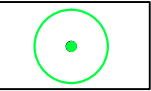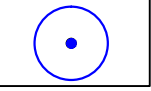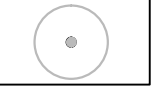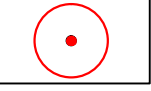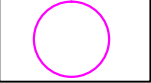-  Category A - trees of high quality and value
-  Category B - trees of moderate quality and value
-  Category C - trees of low quality and value
-  Category U - trees unsuitable for retention
-  Root protection area

Keyplan

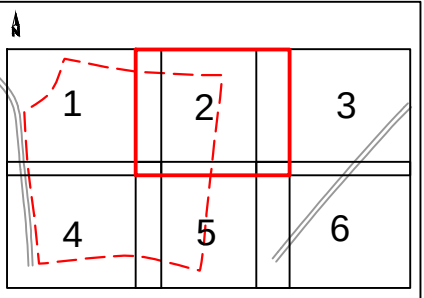

This drawing was produced in colour - a monochrome copy should not be relied upon. Contractors must check all dimensions on site. Any discrepancies must be reported to the arboricultural consultant before proceeding. ©SES 2017.



Sudbury Stables Downham,
Essex CM11 1LB
Phone: 01268 711021
Website: www.ses-eco.co.uk

Rev	Amendment	Date
-----	-----------	------


Site
Royston Road, Barkway

Client
Bellway Homes Ltd






Drawing title
Tree Survey and Constraints Plan Sheet 2 of 6

Drawing no.	Scale	Date
1	As shown @ A3	09.11.17


Revision	Drawn by	Orientation
0	JMG	

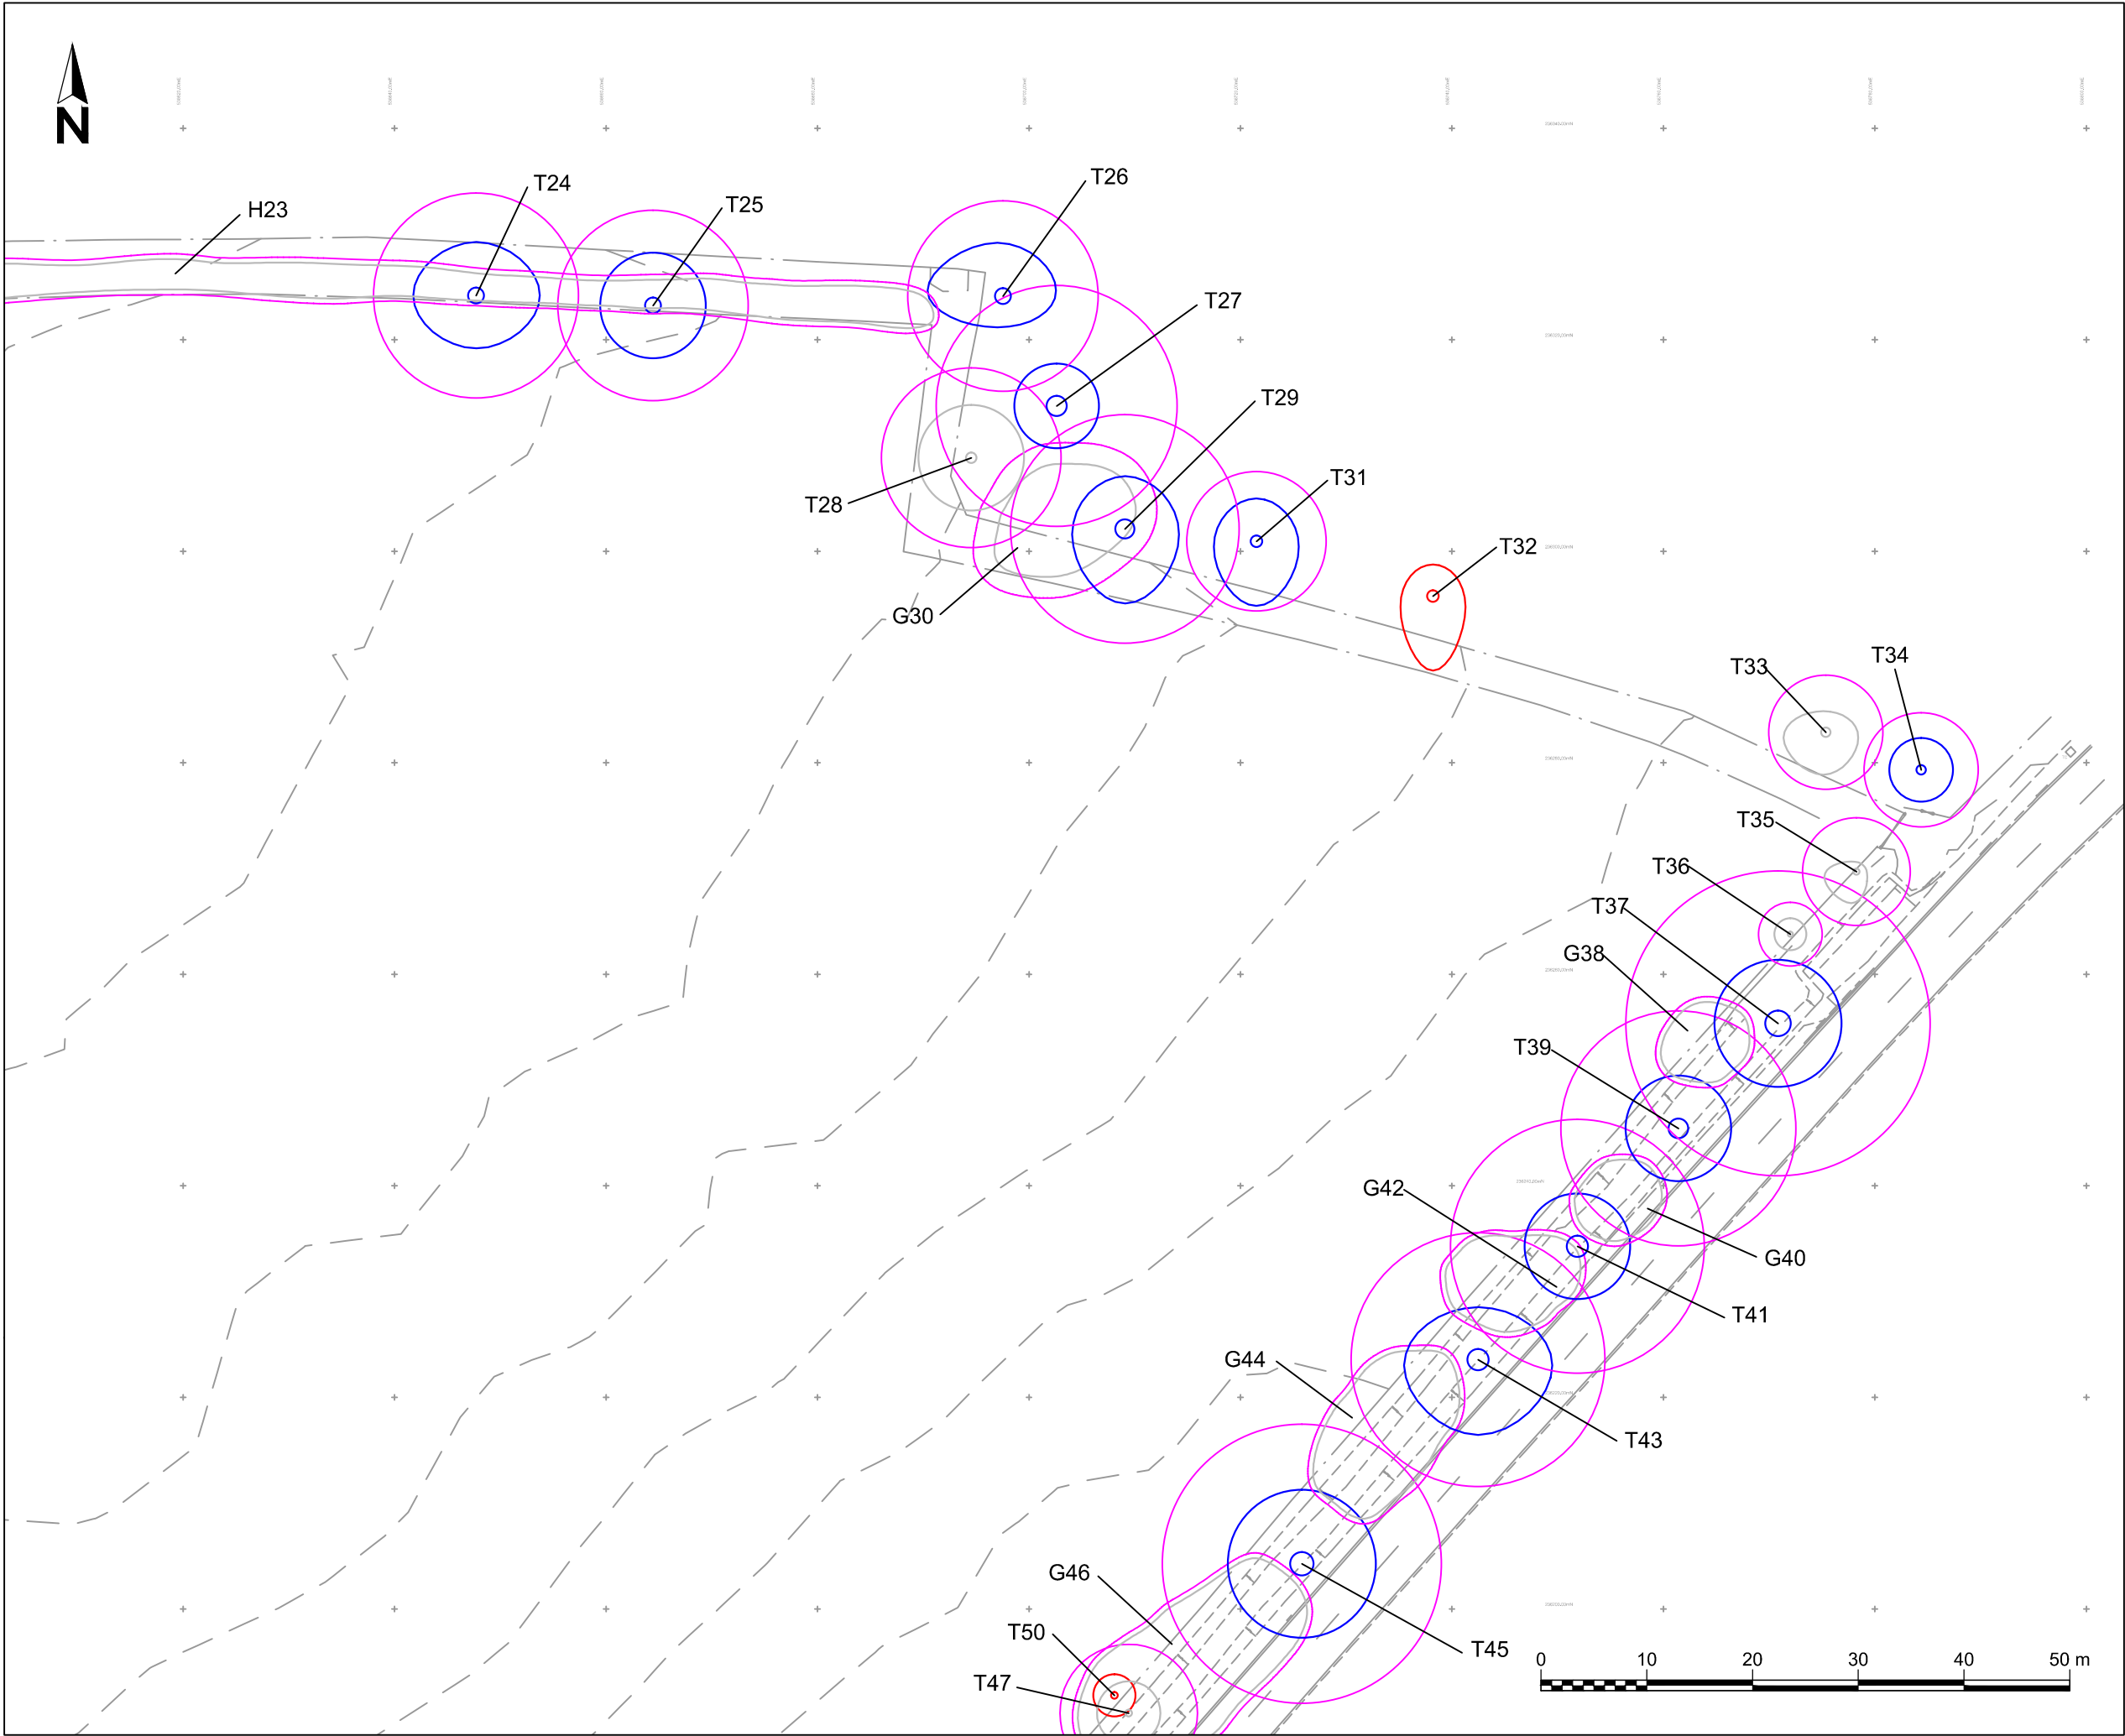

Key

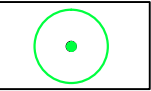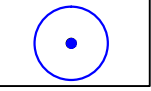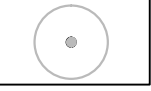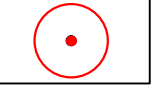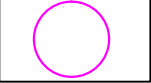-  Category A - trees of high quality and value
-  Category B - trees of moderate quality and value
-  Category C - trees of low quality and value
-  Category U - trees unsuitable for retention
-  Root protection area

Keyplan

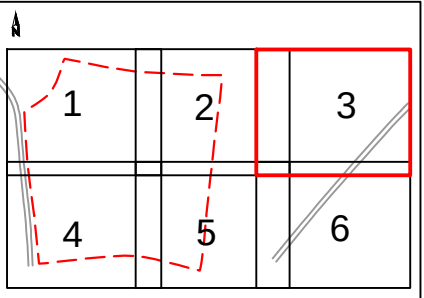

This drawing was produced in colour - a monochrome copy should not be relied upon. Contractors must check all dimensions on site. Any discrepancies must be reported to the arboricultural consultant before proceeding. ©SES 2017.



Sudbury Stables Downham,
Essex CM11 1LB
Phone: 01268 711021
Website: www.ses-eco.co.uk

Rev	Amendment	Date
-----	-----------	------

Site
Royston Road, Barkway

Client
Bellway Homes Ltd

Drawing title
Tree Survey and Constraints Plan
Sheet 3 of 6

Drawing no. 1	Scale As shown @ A3	Date 09.11.17
------------------	------------------------	------------------

Revision 0	Drawn by JMG	Orientation 
---------------	-----------------	--



Key


Category A - trees of high quality and value

Category B - trees of moderate quality and value

Category C - trees of low quality and value

Category U - trees unsuitable for retention

Root protection area

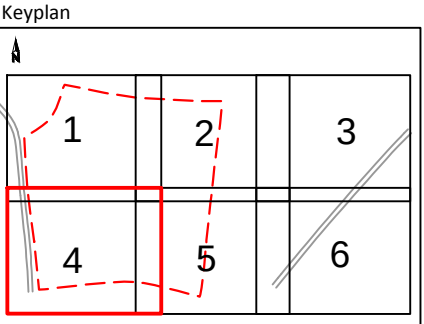

This drawing was produced in colour - a monochrome copy should not be relied upon. Contractors must check all dimensions on site. Any discrepancies must be reported to the arboricultural consultant before proceeding. ©SES 2017.



*Sudbury Stables Downham,
Essex CM11 1LB*

*Phone: 01268 711021
Website: www.ses-eco.co.uk*

Rev	Amendment	Date
-----	-----------	------

Site

Royston Road, Barkway

Client


Bellway Homes Ltd

Drawing title






Tree Survey and Constraints Plan
Sheet 4 of 6

Drawing no.	Scale	Date
1	As shown @ A3	09.11.17


Revision	Drawn by	Orientation
0	JMG	

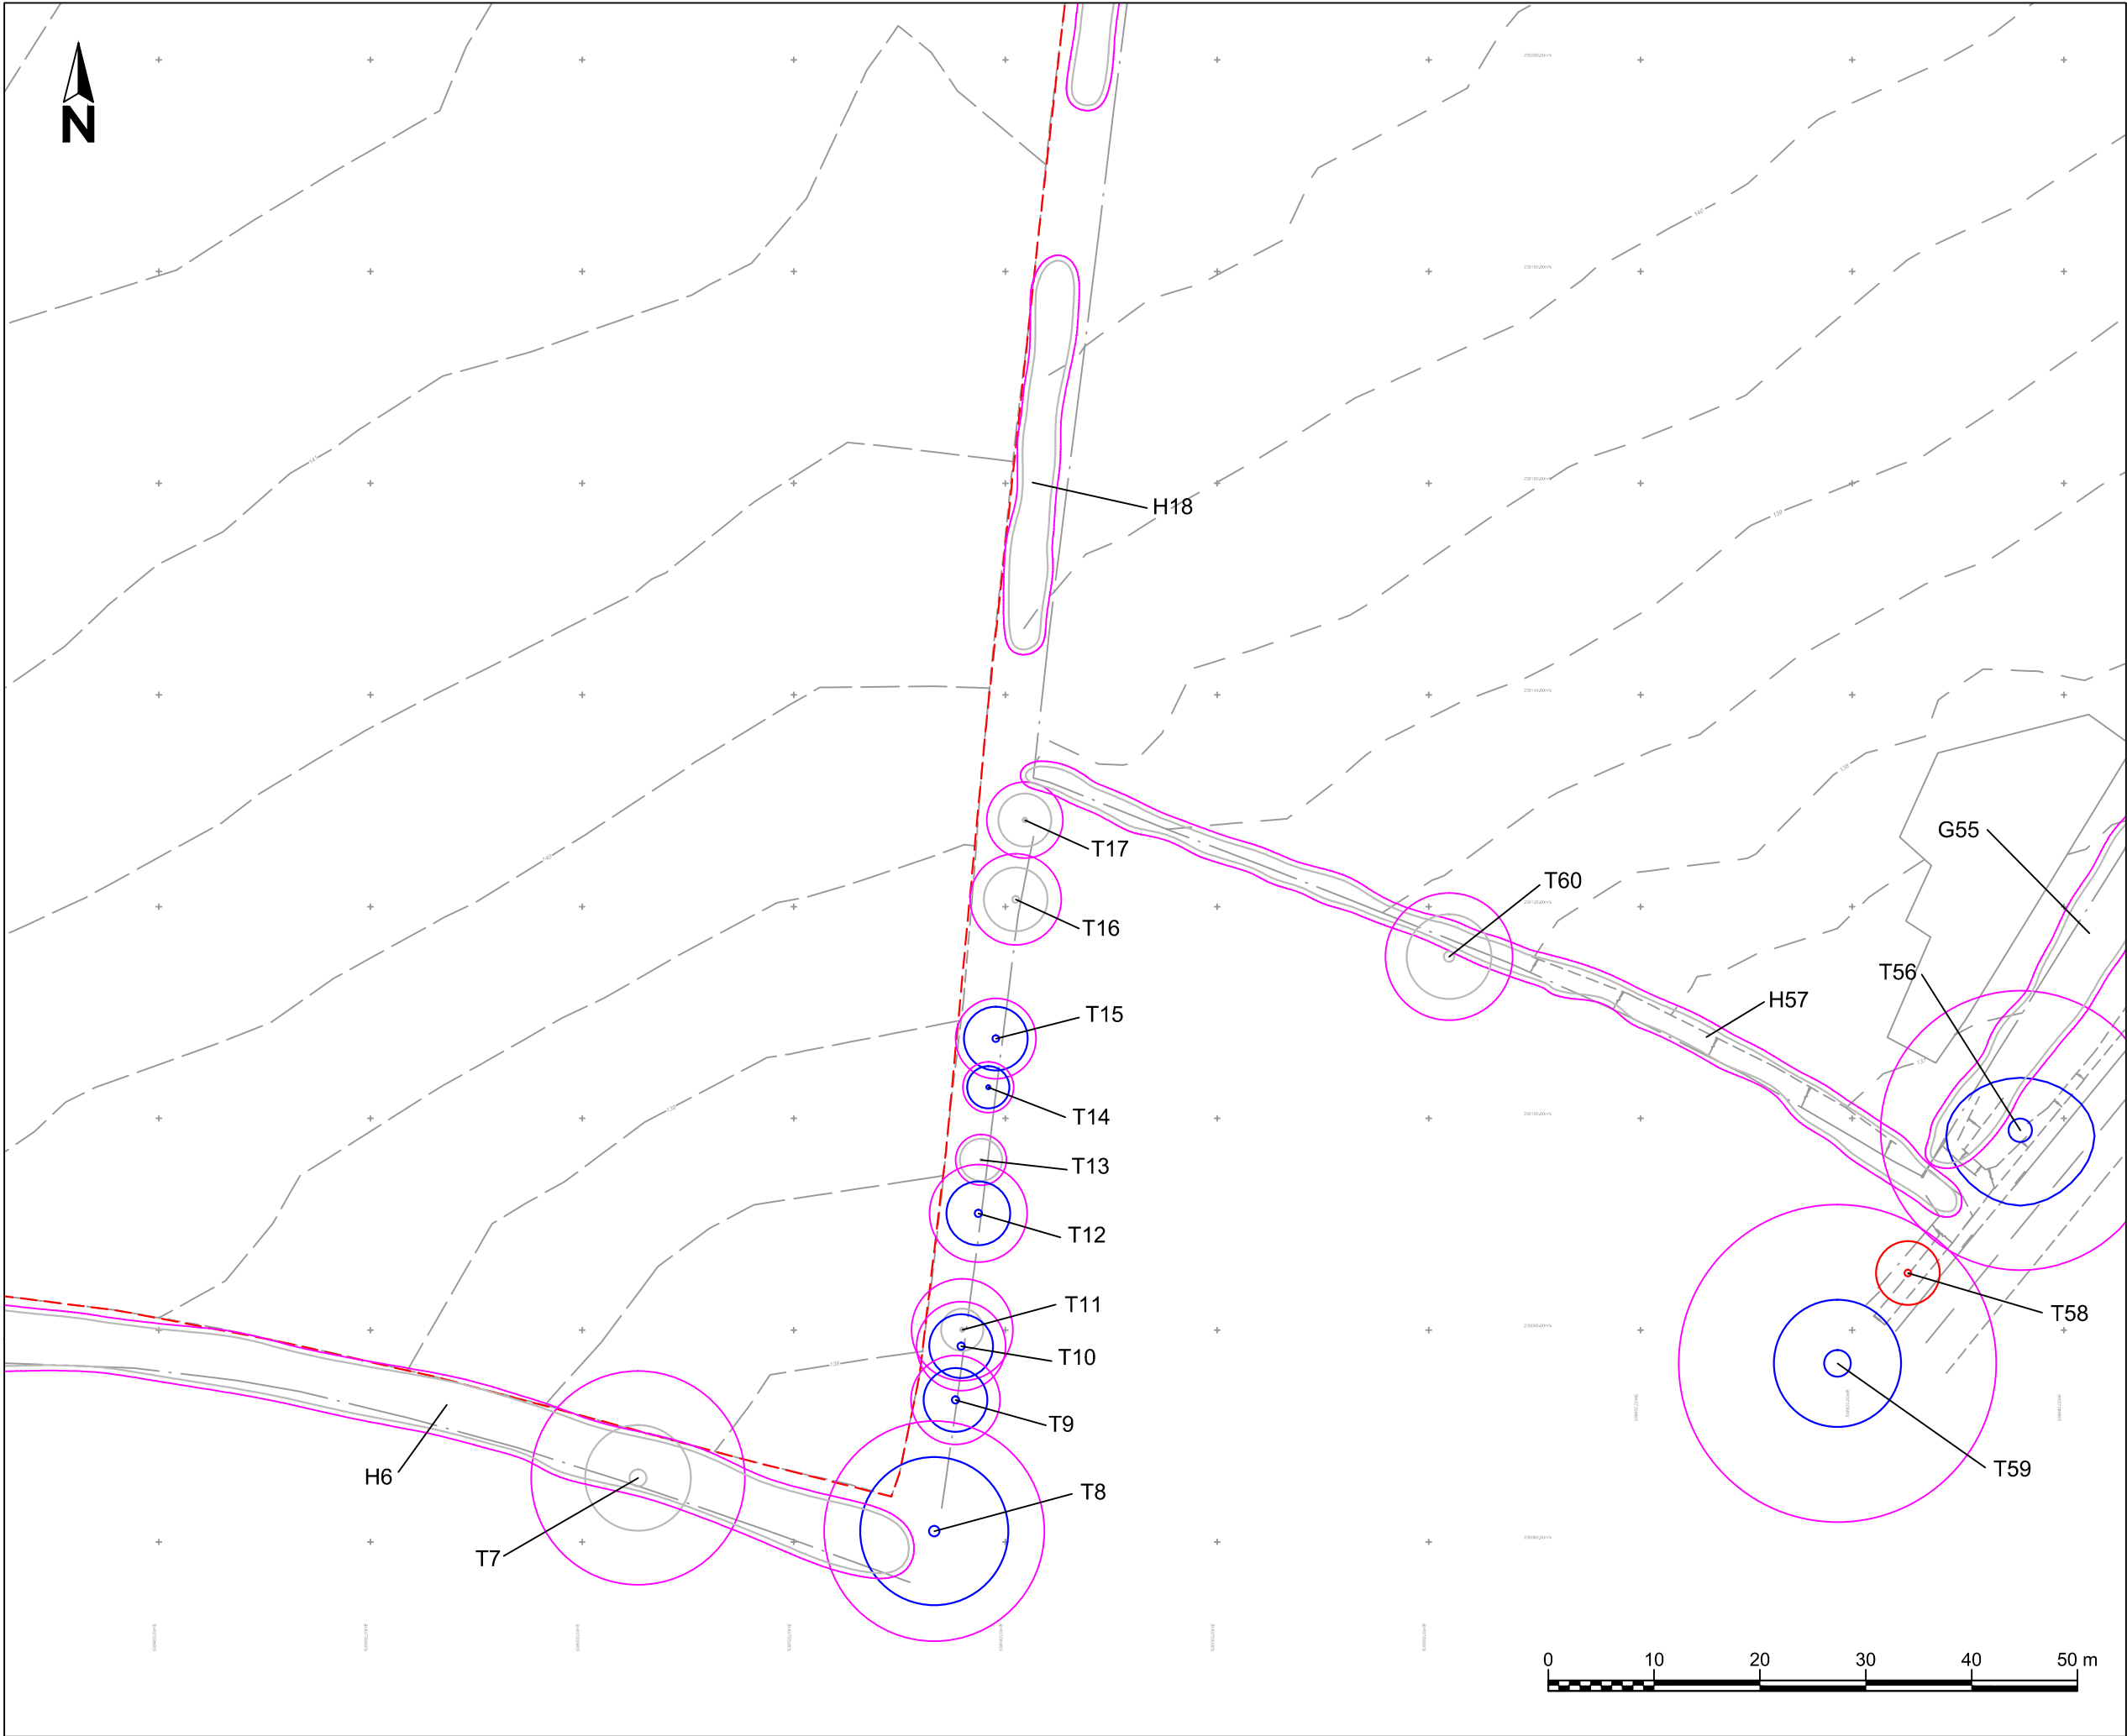

Key

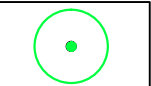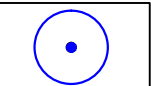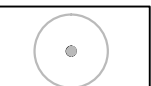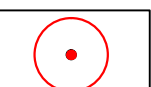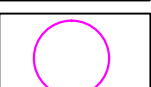-  Category A - trees of high quality and value
-  Category B - trees of moderate quality and value
-  Category C - trees of low quality and value
-  Category U - trees unsuitable for retention
-  Root protection area

Keyplan

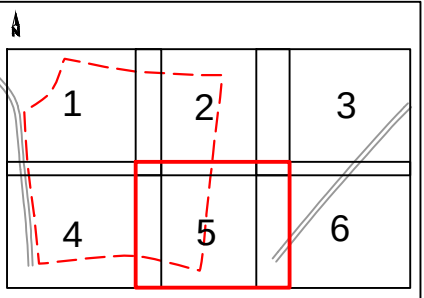

This drawing was produced in colour - a monochrome copy should not be relied upon. Contractors must check all dimensions on site. Any discrepancies must be reported to the arboricultural consultant before proceeding. ©SES 2017.



Sudbury Stables Downham,
Essex CM11 1LB
Phone: 01268 711021
Website: www.ses-eco.co.uk

Rev	Amendment	Date
-----	-----------	------


Site
Royston Road, Barkway

Client
Bellway Homes Ltd

Drawing title
Tree Survey and Constraints Plan Sheet 5 of 6

Drawing no.	Scale	Date
1	As shown @ A3	09.11.17

Revision	Drawn by	Orientation
0	JMG	

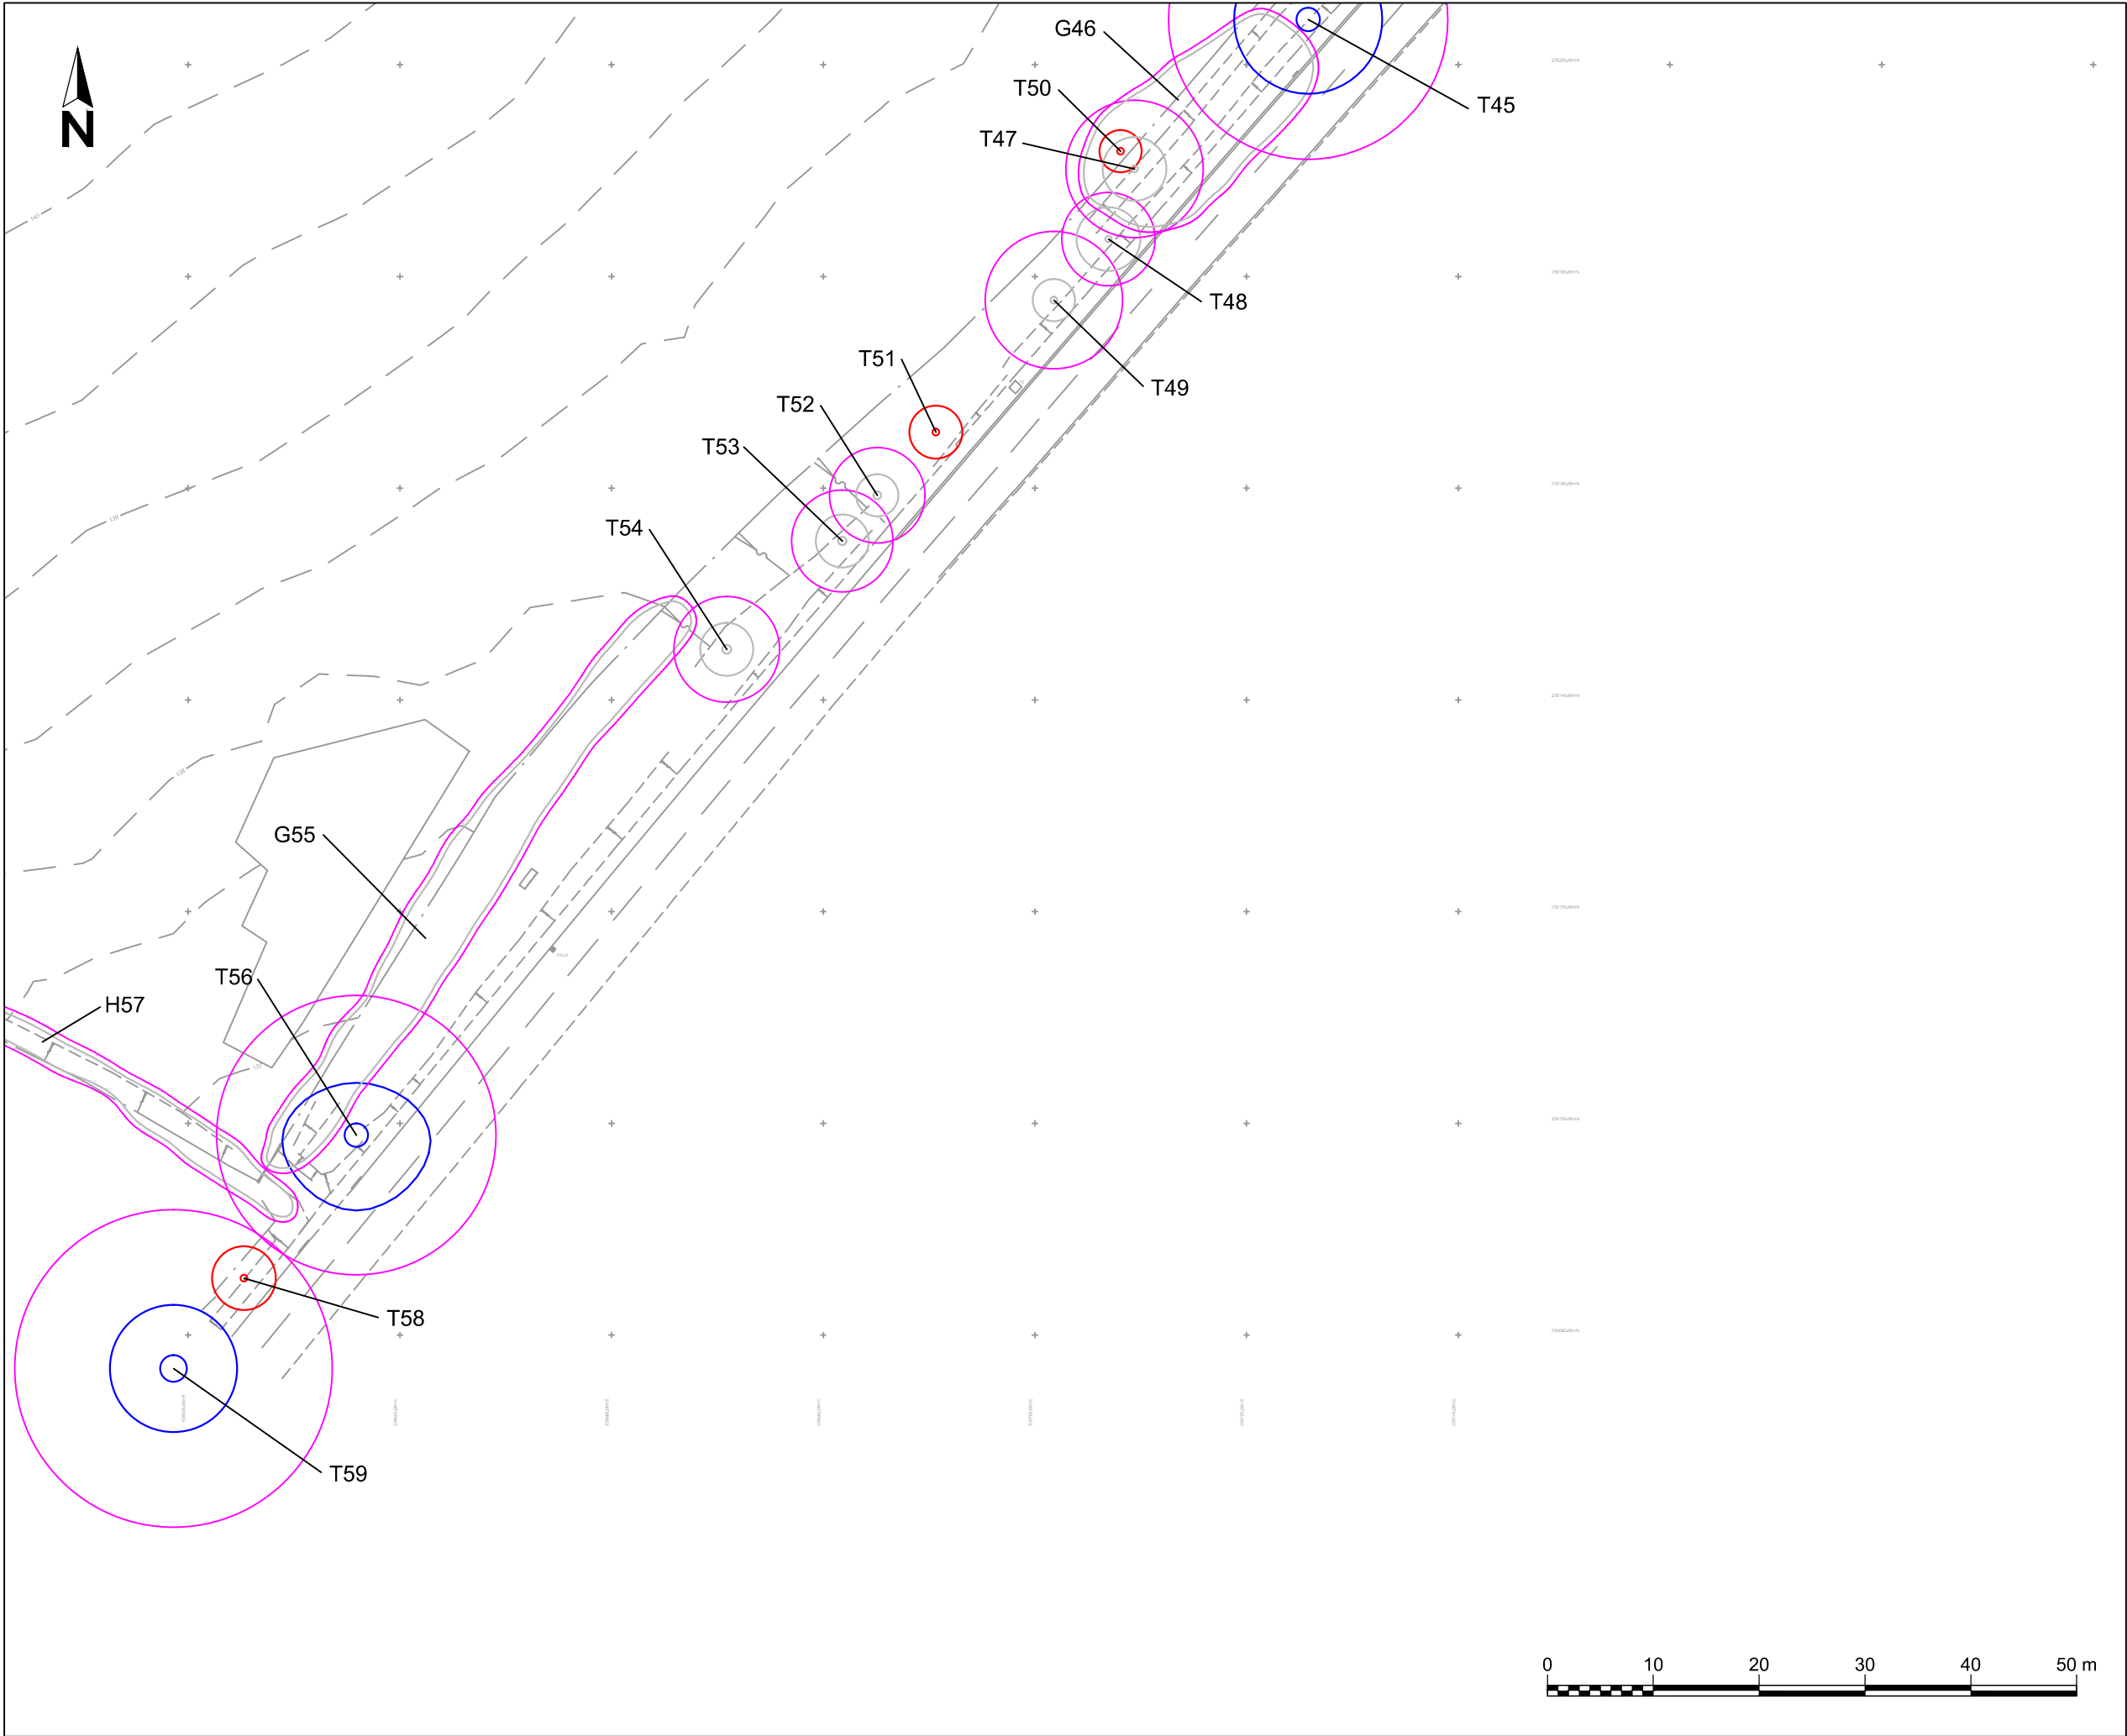

Key


Category A - trees of high quality and value

Category B - trees of moderate quality and value

Category C - trees of low quality and value

Category U - trees unsuitable for retention

Root protection area

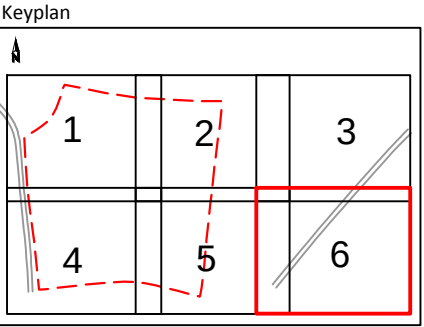

This drawing was produced in colour - a monochrome copy should not be relied upon. Contractors must check all dimensions on site. Any discrepancies must be reported to the arboricultural consultant before proceeding. ©SES 2017.

Sudbury Stables Downham,
Essex CM11 1LB

Phone: 01268 711021
Website: www.ses-eco.co.uk

Rev	Amendment	Date
-----	-----------	------

Site

Royston Road, Barkway

Client

Bellway Homes Ltd

Drawing title

Tree Survey and Constraints Plan
Sheet 6 of 6

Drawing no. 1	Scale As shown @ A3	Date 09.11.17
Revision 0	Drawn by JMG	Orientation