


Proposed One Bedroom Caravan - The East Lodge Twin Unit Caravan

19 Alexander Court
Fleming Road
Corby, Northants NN17 4SW

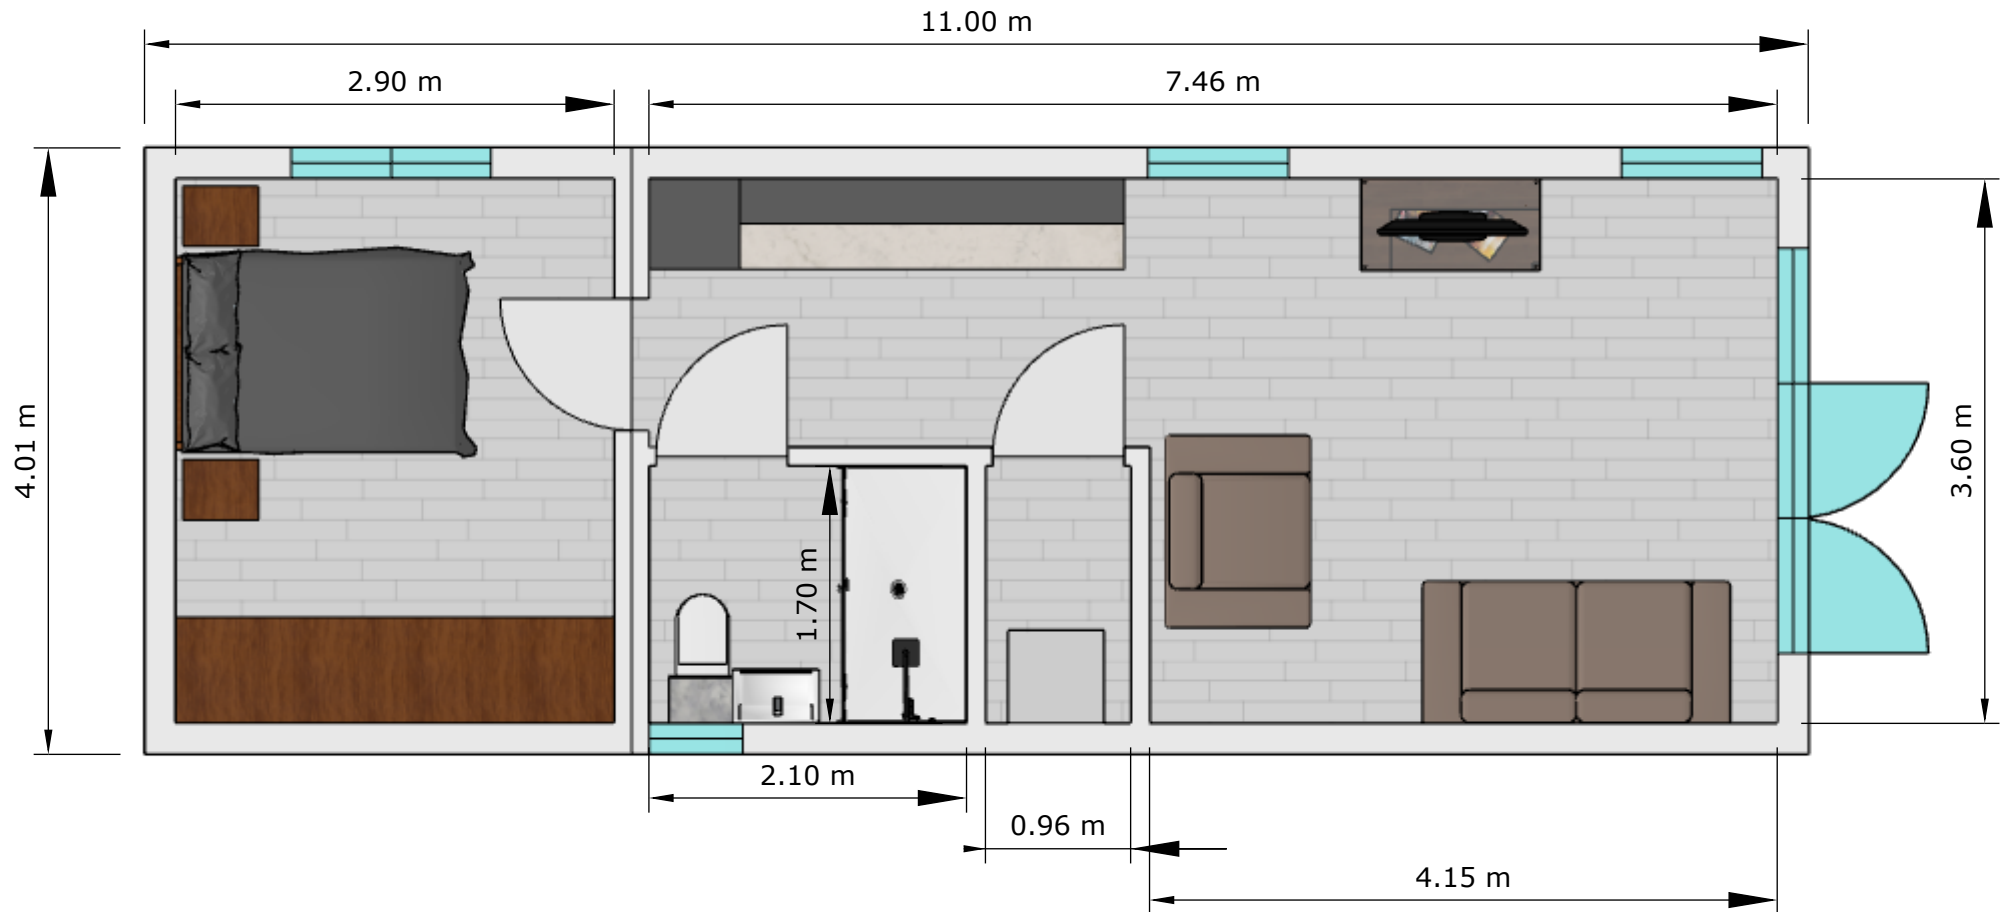

Roof Covering: EPDM seamless roof covering with 10mm gravel top coat.

Wall cladding: Cedral lap SIPs construction.

Fascia & soffit: PVCu.

Windows & doors: PVCu.

Client: Martin

Drawing: Floor Plan

Description: Proposed caravan to rear of property.

10/11/2025

A4

1:50

