


Proposed One Bedroom Caravan - The East Lodge Twin Unit Caravan

19 Alexander Court
Fleming Road
Corby, Northants NN17 4SW



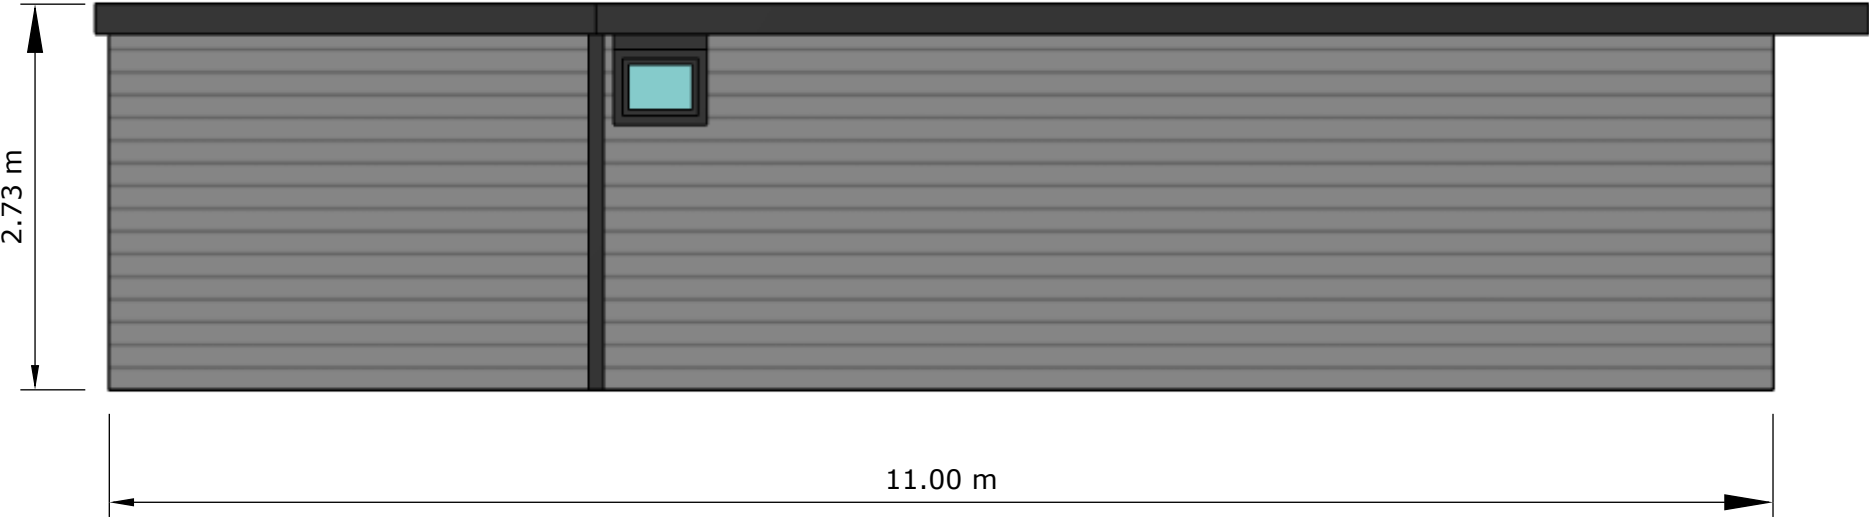

Roof Covering: EPDM seamless roof covering with 10mm gravel top coat.
Wall cladding: Cedral lap SIPs construction.
Fascia & soffit: PVCu.
Windows & doors: PVCu.

Client: Martin		
Drawing: Left Elevation		
Description: Proposed caravan to rear of property.		
10/11/2025	A4	1:50

