

DO NOT SCALE OFF THIS DRAWING

GENERAL NOTES:


1. All dimensions to be checked on site. All details and dimensions relating to sub-Contractors work must be checked and agreed between the sub-Contractor or supplier and the general Contractor.
2. This drawing is to be read in conjunction with all relevant Architect's and Engineer's drawings and specification.
3. The main Contractor is responsible for ensuring the stability of the structure whilst the works are in progress.
4. Any information given regarding existing underground services is given in good faith after consultation with the relevant authority. No liability is accepted by the Consultant and the main Contractor is responsible for obtaining and checking all information and taking due care and attention whilst undertaking the works.

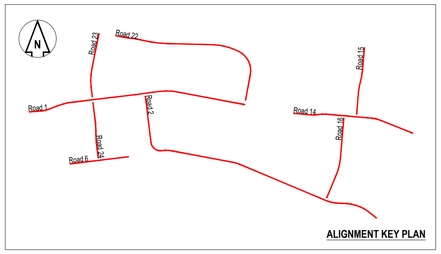


Road 2

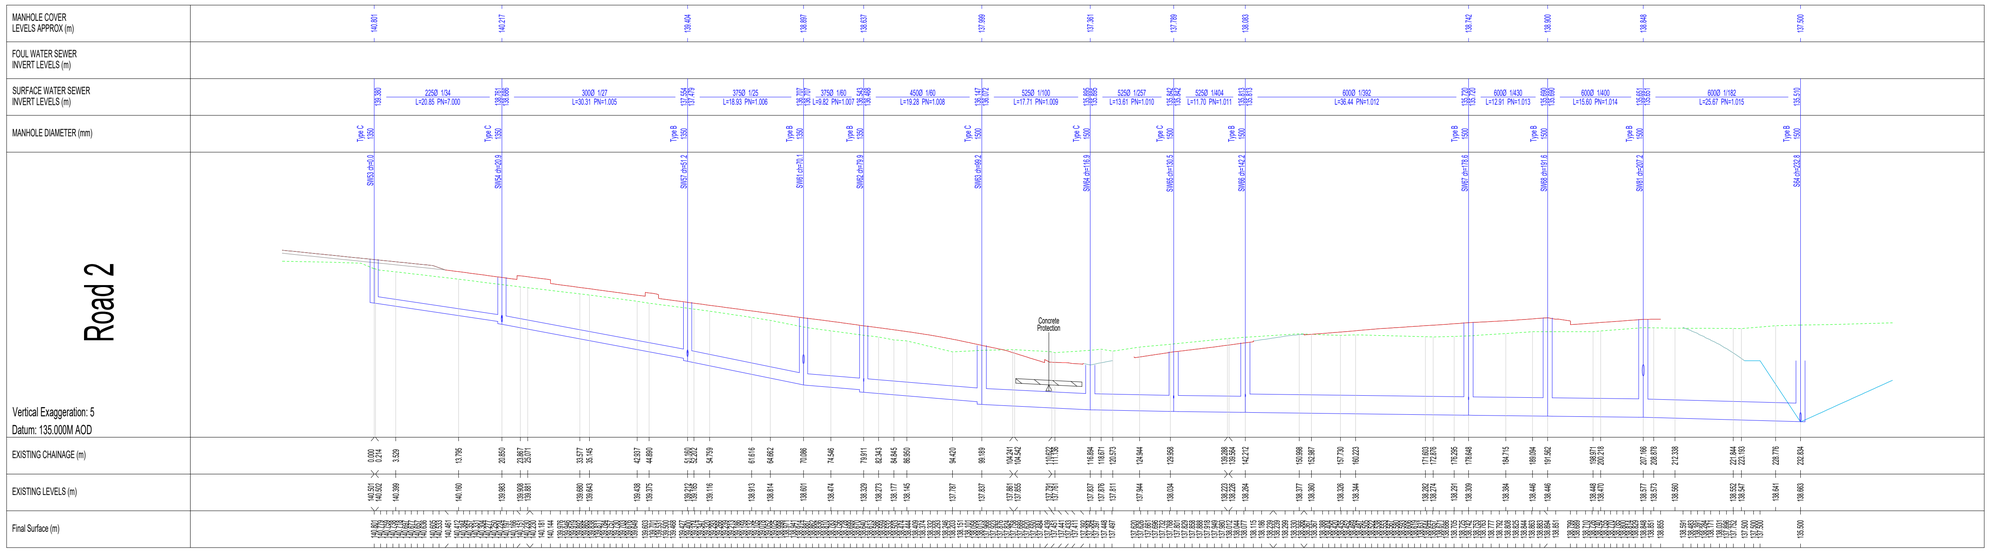


Road 16

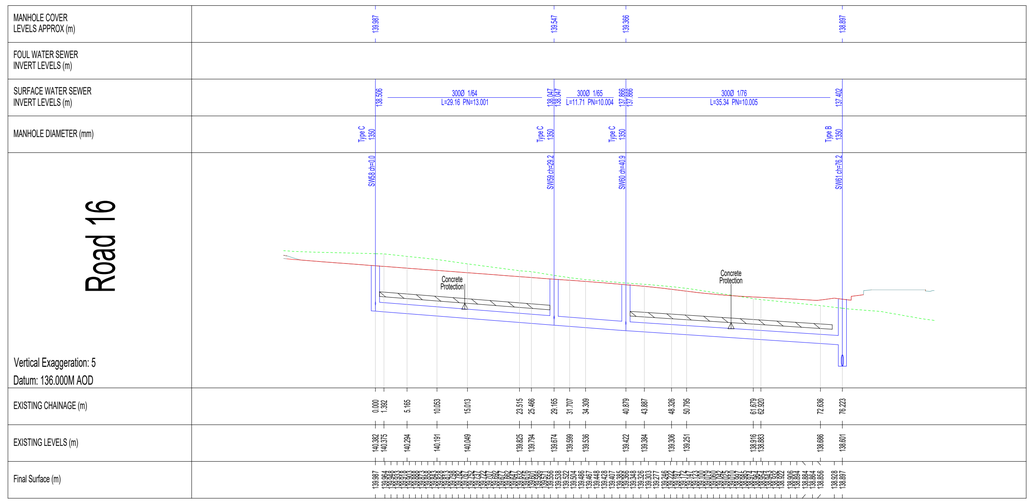

Road 15 & Private Road

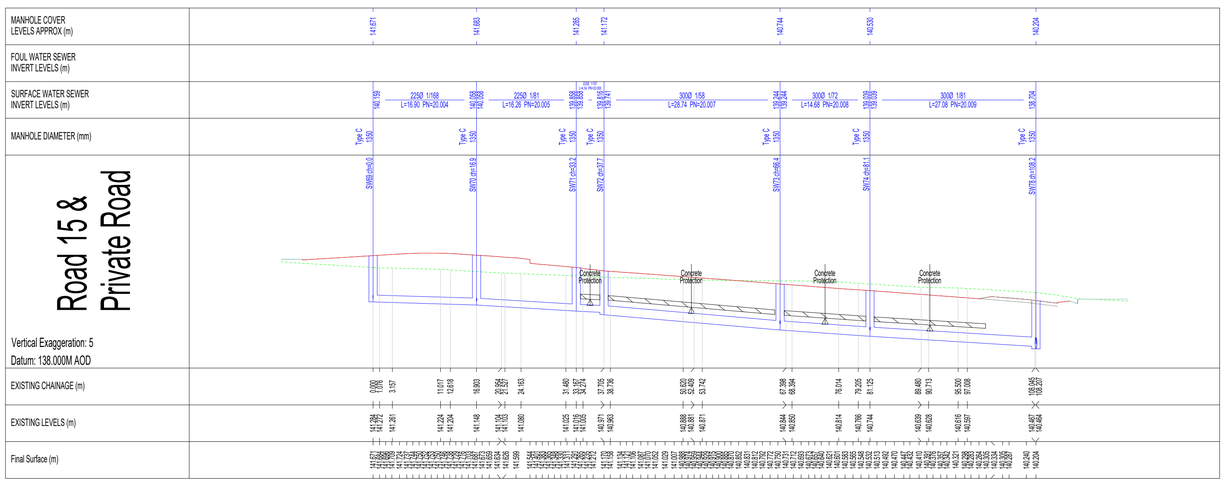

Road 15 & Private Road

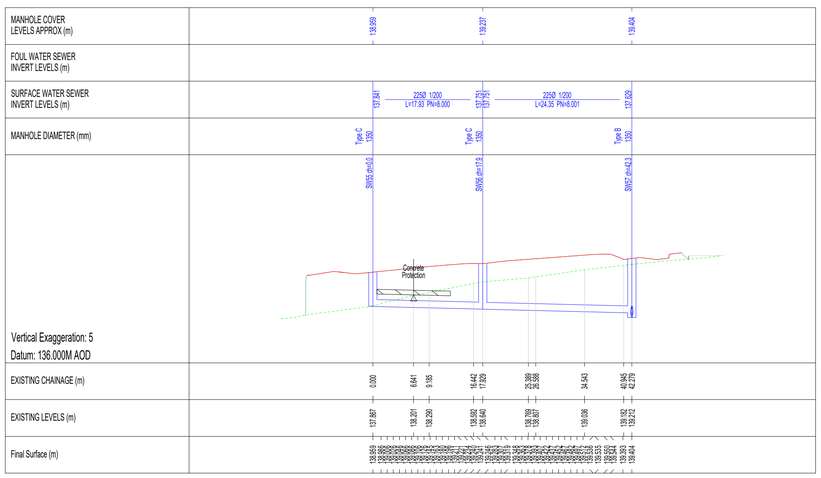

Revision History					
Rev	Comment	By	Chkd	Appr	Date
T01	ISSUED FOR TENDER	BS	SB	SB	30/09/2024
Current Revision					
T02	ISSUED FOR TENDER	BS	SB	SB	15/10/2025

TENDER

REDROW HOMES LIMITED

Robert West
1 Paris Garden
London
SE1 8ND
t: 0203 773 7880
www.robertwest.co.uk

Project

LAND ADJACENT TO ROYSTON ROAD, BARKWAY

Drawing Title

PROPOSED SURFACE WATER LONG SECTIONS SHEET 3

RWCL Internal Register reference: 4929 - 002

Scales @ A1

5076 - T02

© Robert West Consulting 2019. All rights reserved