


DO NOT SCALE OFF THIS DRAWING


NOTES

1. The contractor is responsible for verifying all site & setting out dimensions before commencing work.
2. This drawing is to be read in conjunction with all relevant Architectural and M&E drawings.
3. All dimensions in millimeters unless stated otherwise.

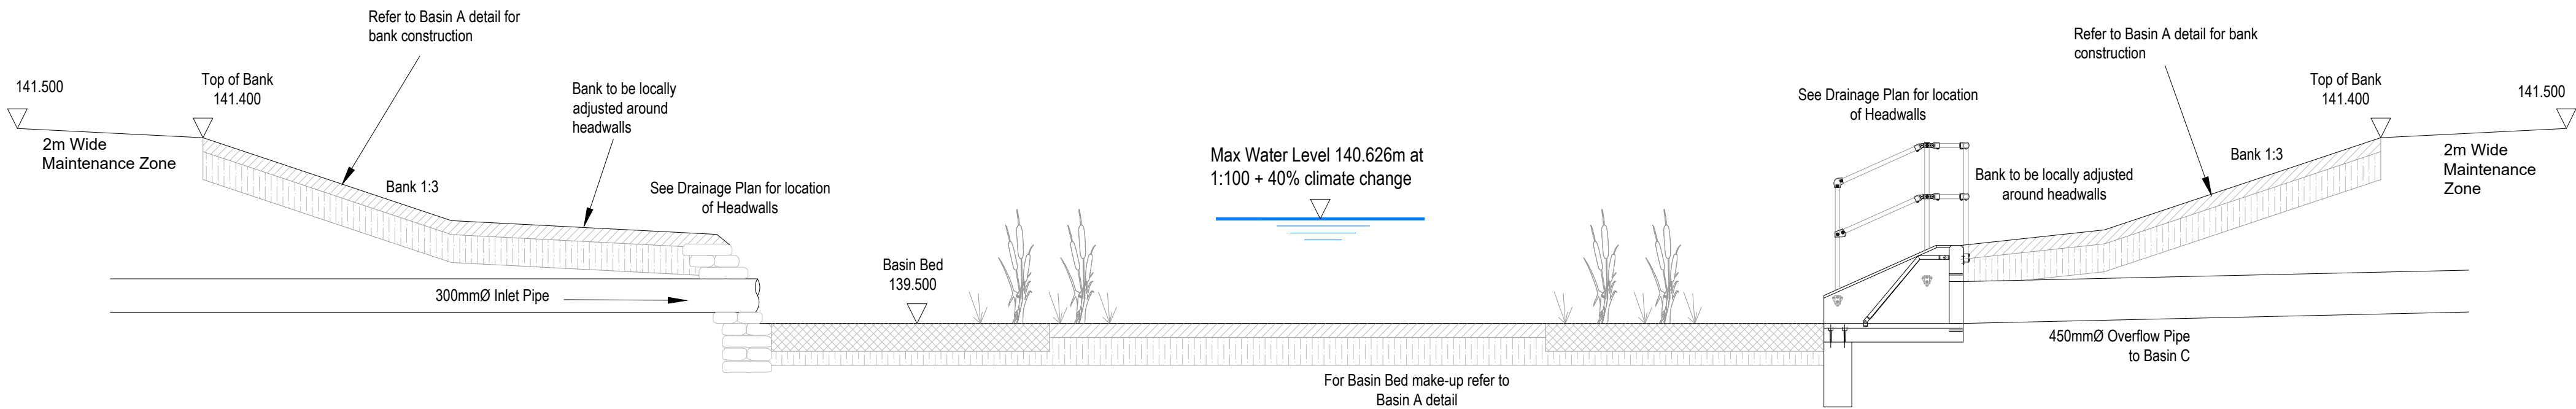


CONVEYANCE BASIN B

SCALE 1:50

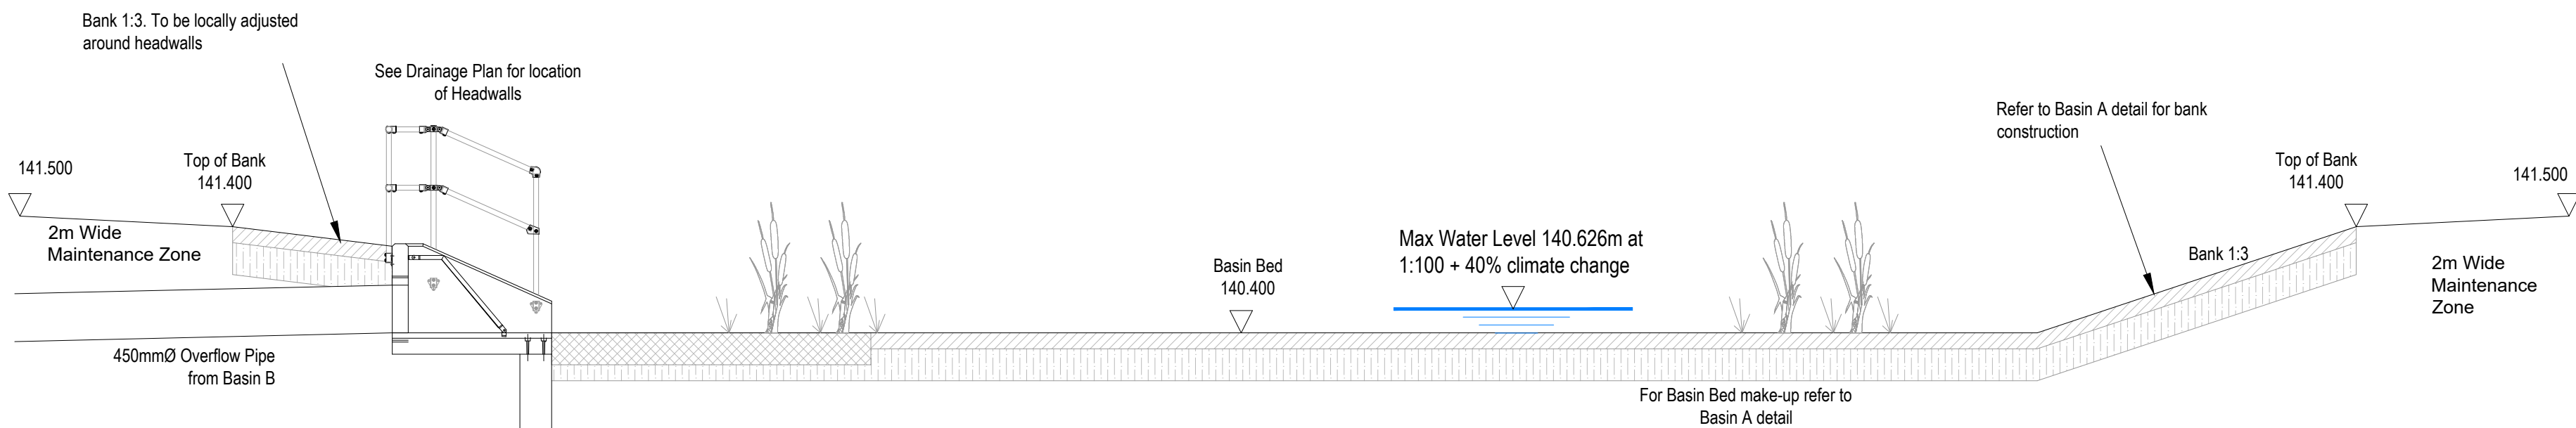

CONVEYANCE BASIN C

SCALE 1:50

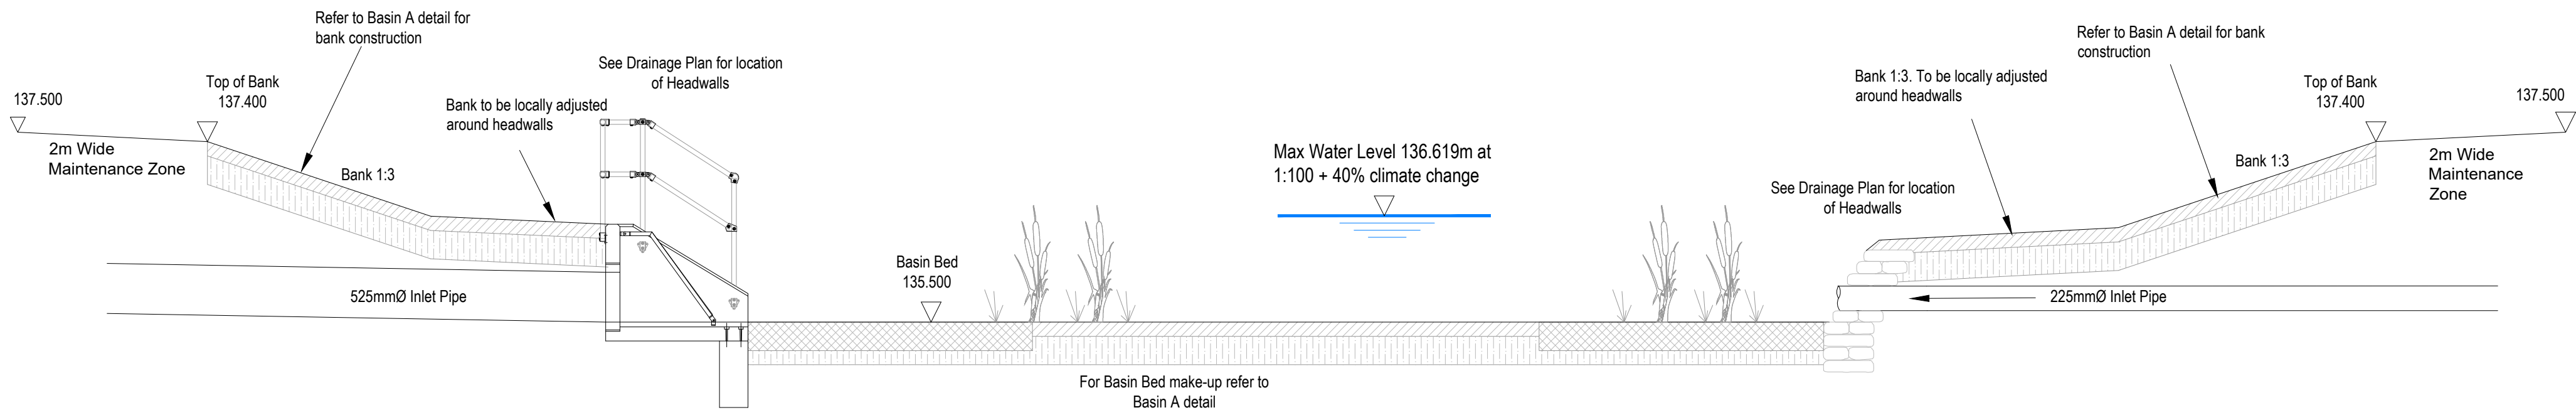

CONVEYANCE BASIN D

SCALE 1:50

Scale 1:50 @ A1 - 1:100 @ A3
1m 0 1m 2m 3m 4m 5m

Revision History					
Rev	Comment	By	Chkd	Appr	Date
A01	ISSUED FOR APPROVAL	BS	TZ	SB	02/07/2025
T01	ISSUED FOR TENDER	IK	PR	SB	30/09/2024
P02	BASIN B, C & D WATER LEVEL REVISED	PR	SB	SB	14/08/2024
P01	ISSUED FOR PLANNING	SK	SB	SB	06/08/2024
Current Revision					
T01	ISSUED FOR TENDER	BS	SB	SB	15/10/2025

TENDER

REDROW HOMES LIMITED

Robert West

1 Paris Garden
London
SE1 8ND
t: 0203 773 7880
www.robertwest.co.uk

Project
LAND ADJACENT TO ROYSTON ROAD,
BARKWAY

Drawing Title
PROPOSED DRAINAGE DETAILS
SHEET 4

RWCL Internal Register reference: 4929-002

Scales @ A1

5054 - T01