



Location Plan 1:5000

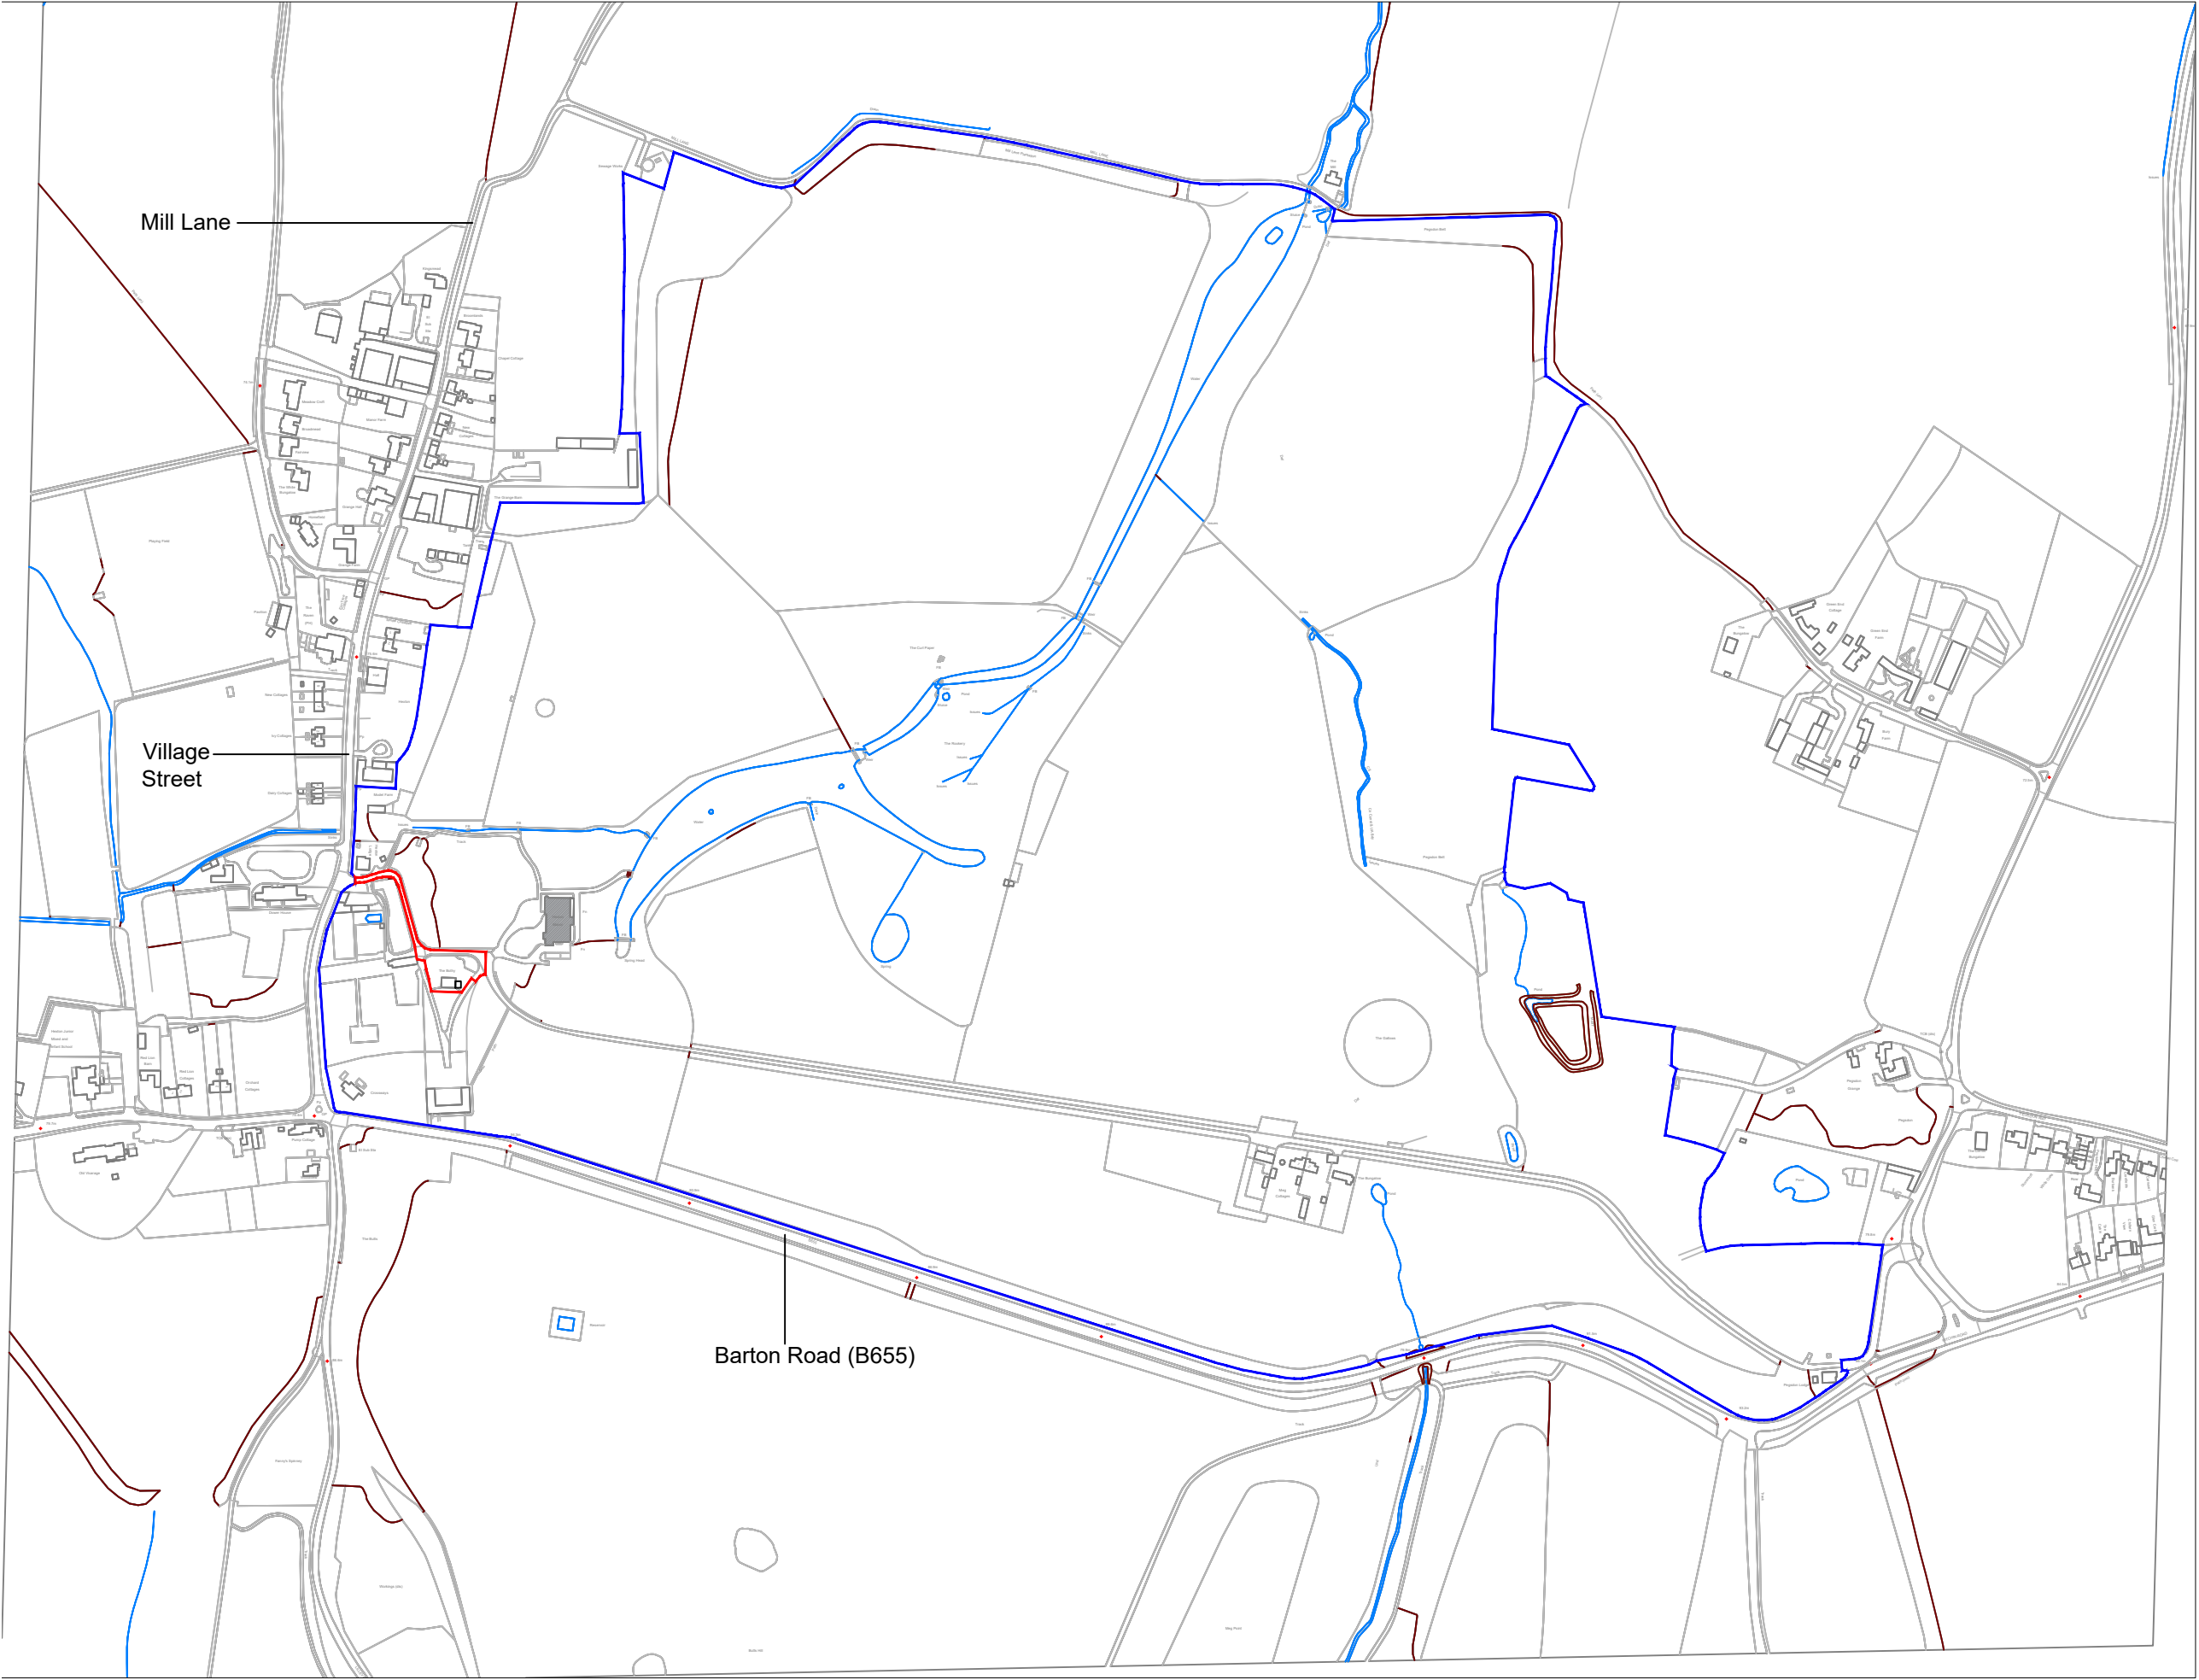


Site Plan 1:1250

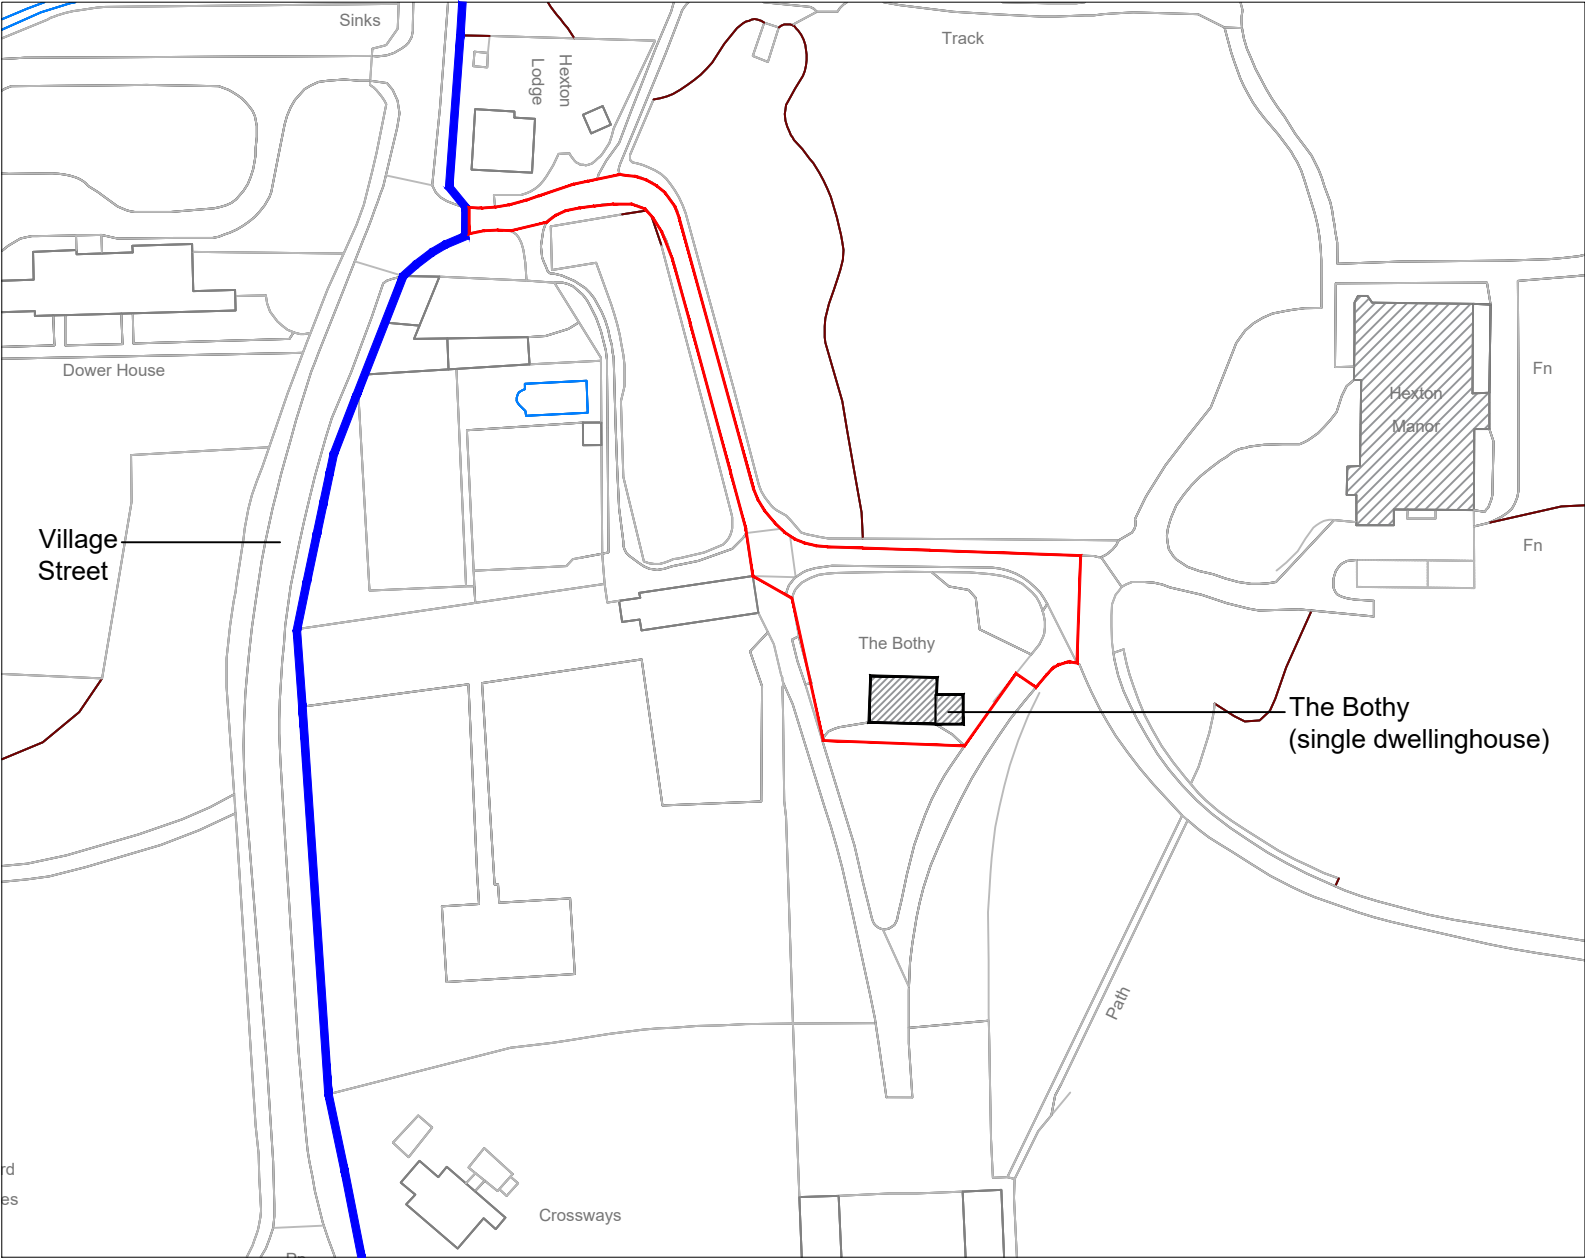


- Blue line denotes the site boundary of Hexton Manor
- Red line denotes the location of The Bothy and its access to the public highway

1:1250 Scale Bar

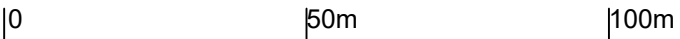

1:5000 Scale Bar

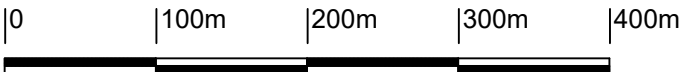

Architech Limited
Architectural and Building Consultants
Tel. 01462 634293 / 07768 123899

Project
The Bothy, Hexton Manor, Hexton, Hertfordshire

Title
Extension and Conversion into a One Bedroom Dwelling

Date	Scale	Status
April 2023	1:1250 1:5000	Planning

2023 / 26 / 03		A2
----------------	--	----