



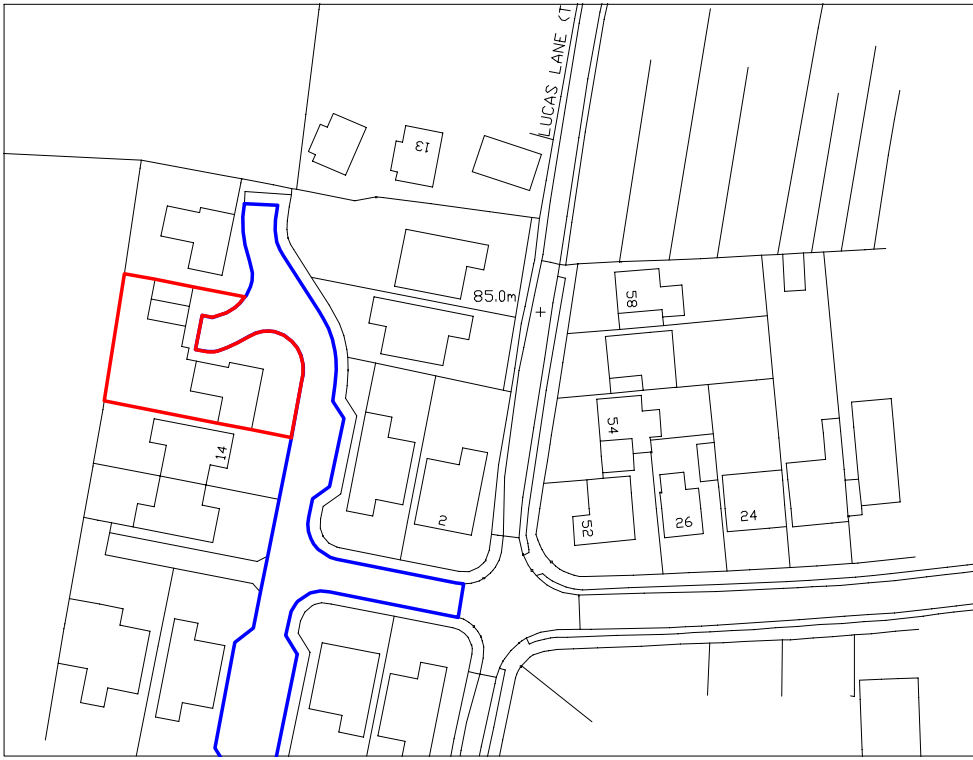

LOCATION PLAN

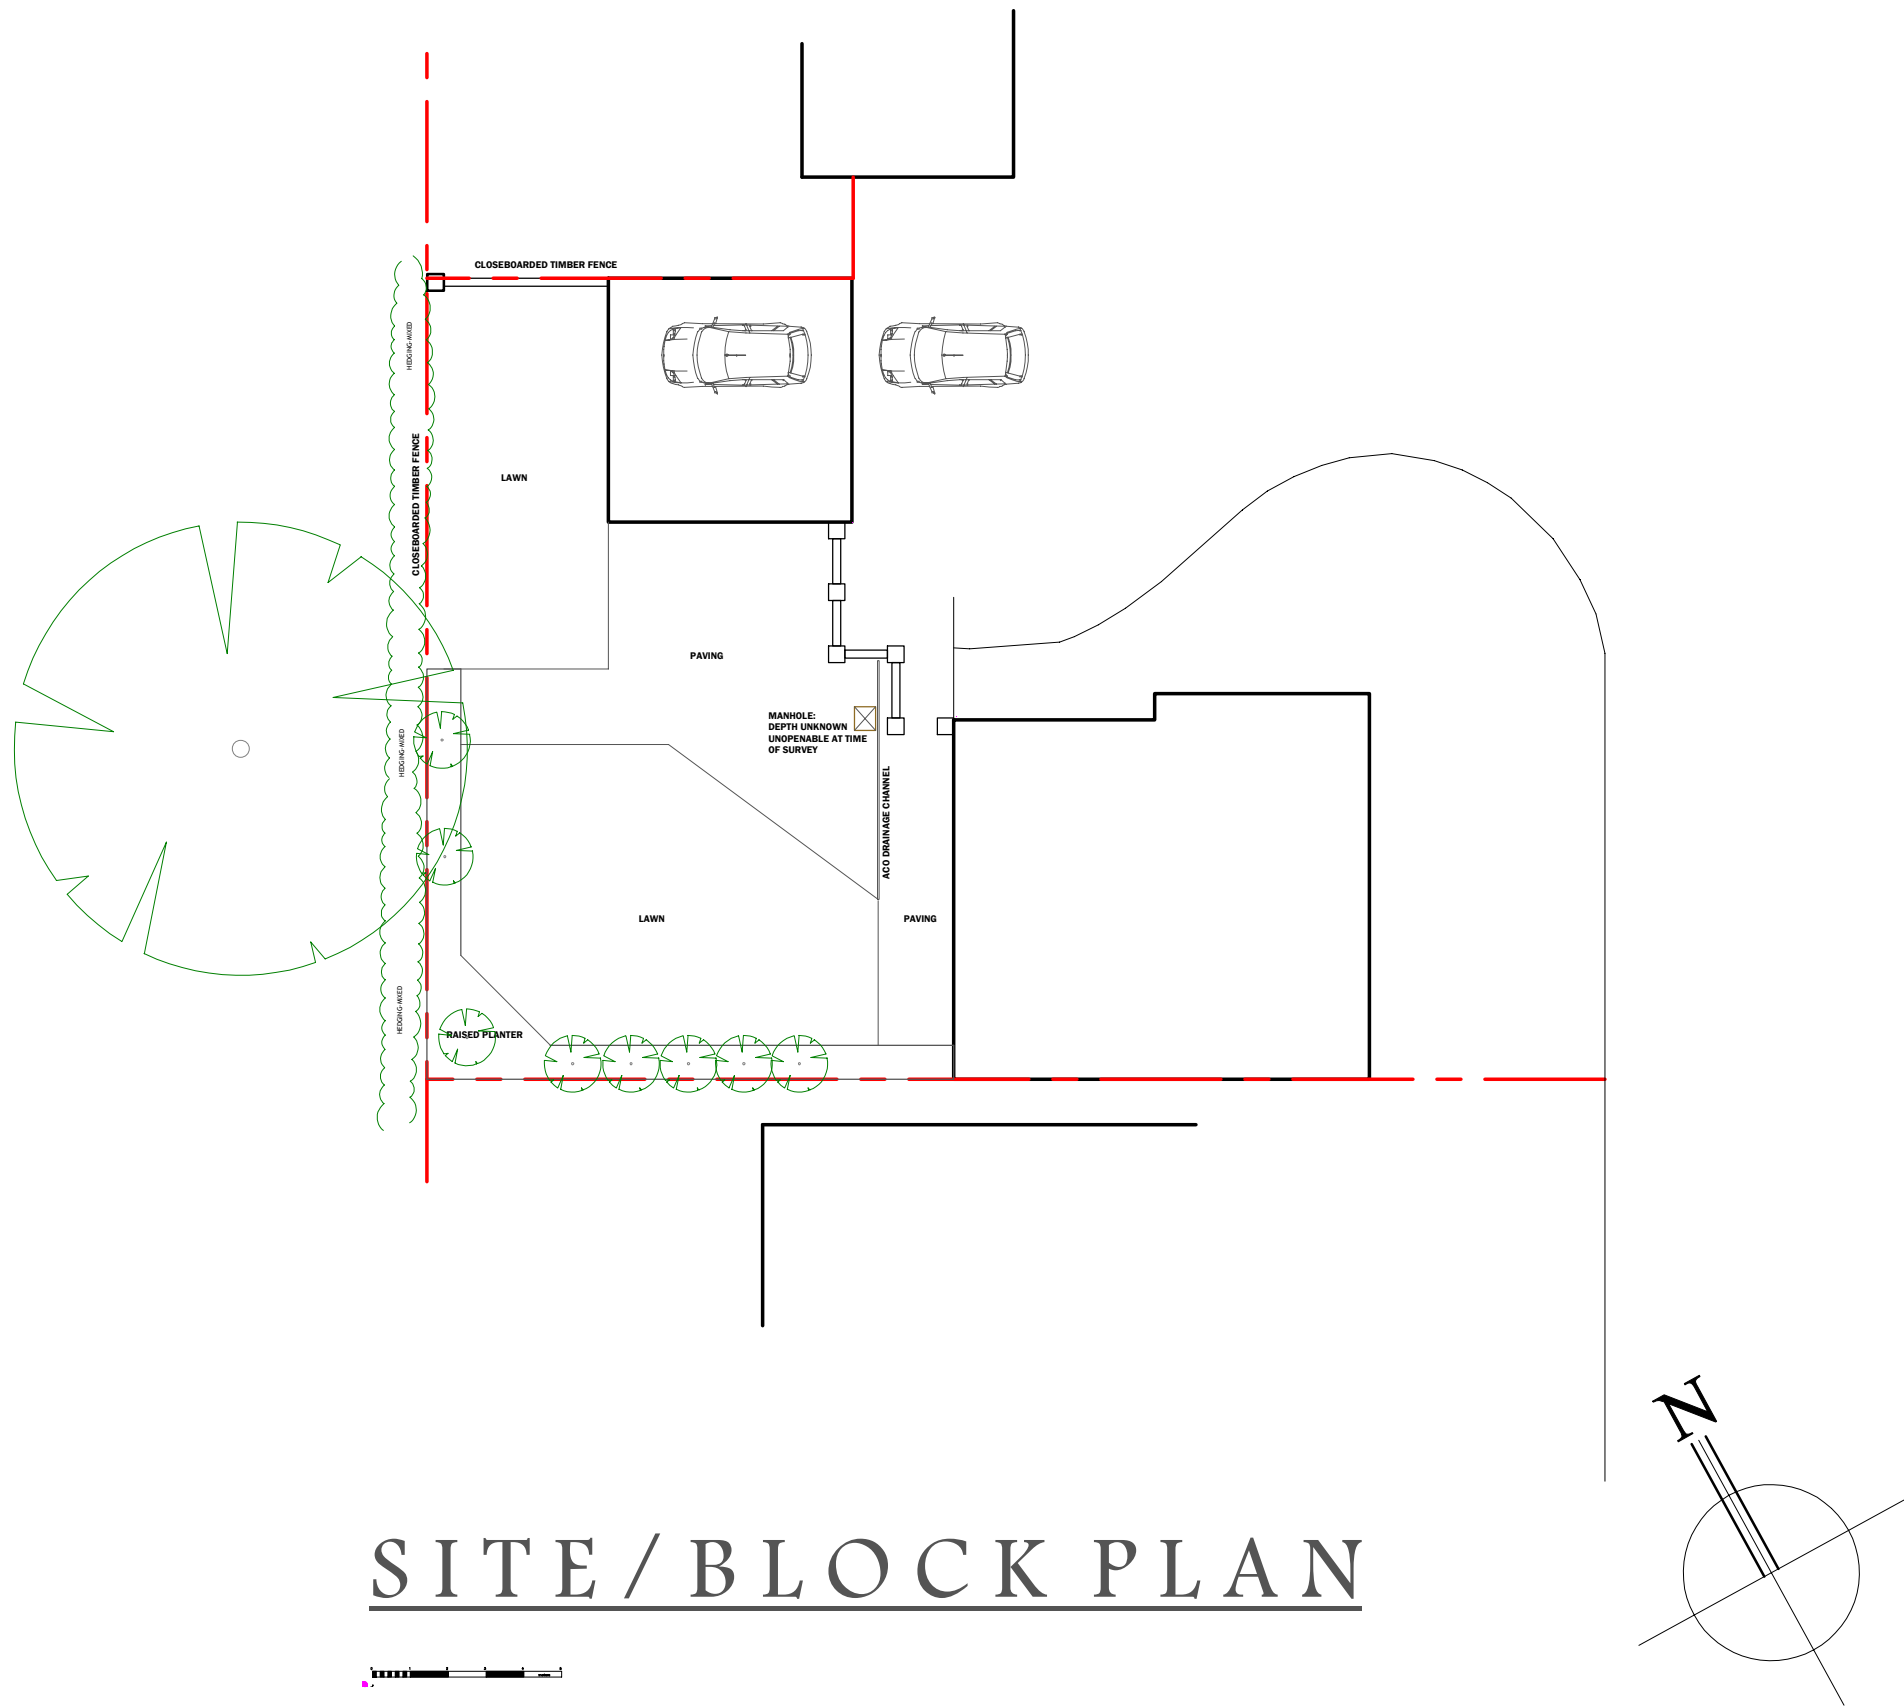

SITE / BLOCK PLAN

Rev	Description	Date
-----	-------------	------

Project title:

12 BOWLERS END,
HITCHIN,
HERTS
SG5 2EA

Drawing title:

LOCATION & SITE/BLOCK PLANS

Date: JUNE 2024	Project No: 654
Scale: 1:1250/1:200 @ A1	Drawing No: 001A



01279 933039 | 0207 1183039

01438 530039 | 01787 738988

www.marlin-design.co.uk