

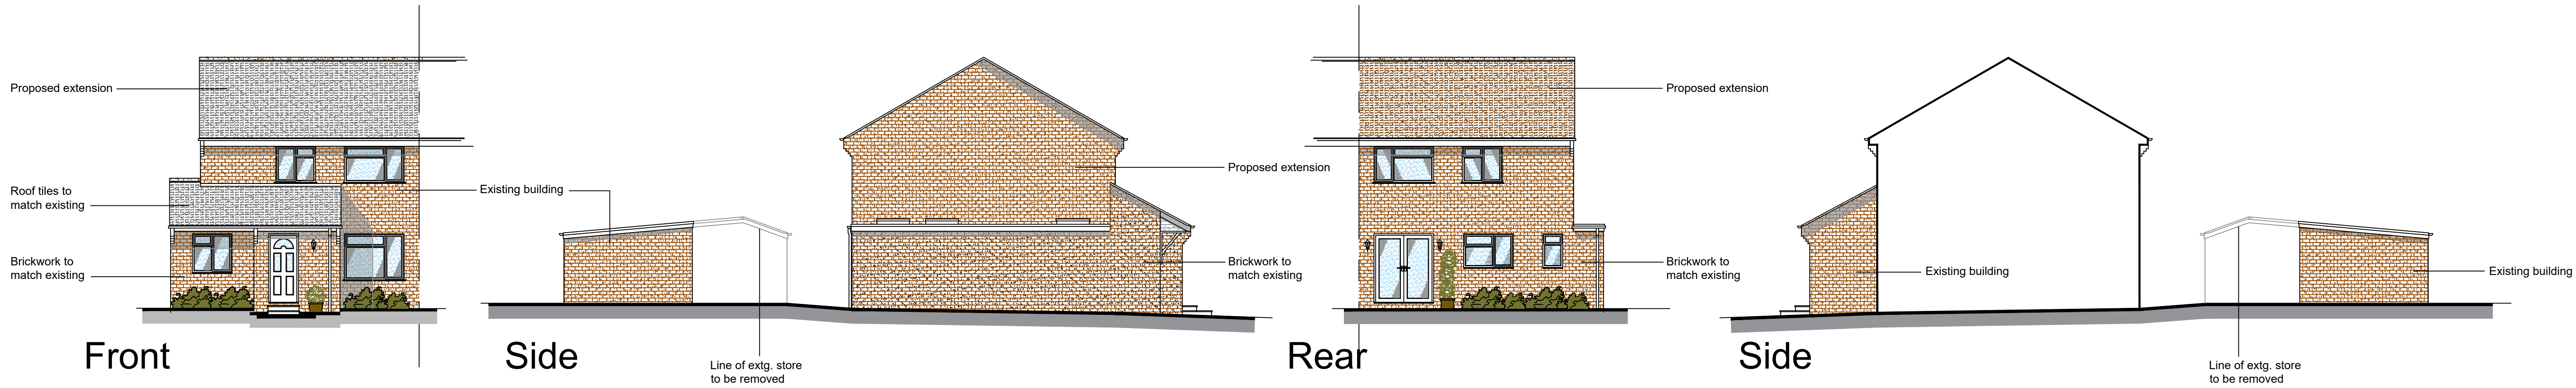


Proposed Elevations 1:100

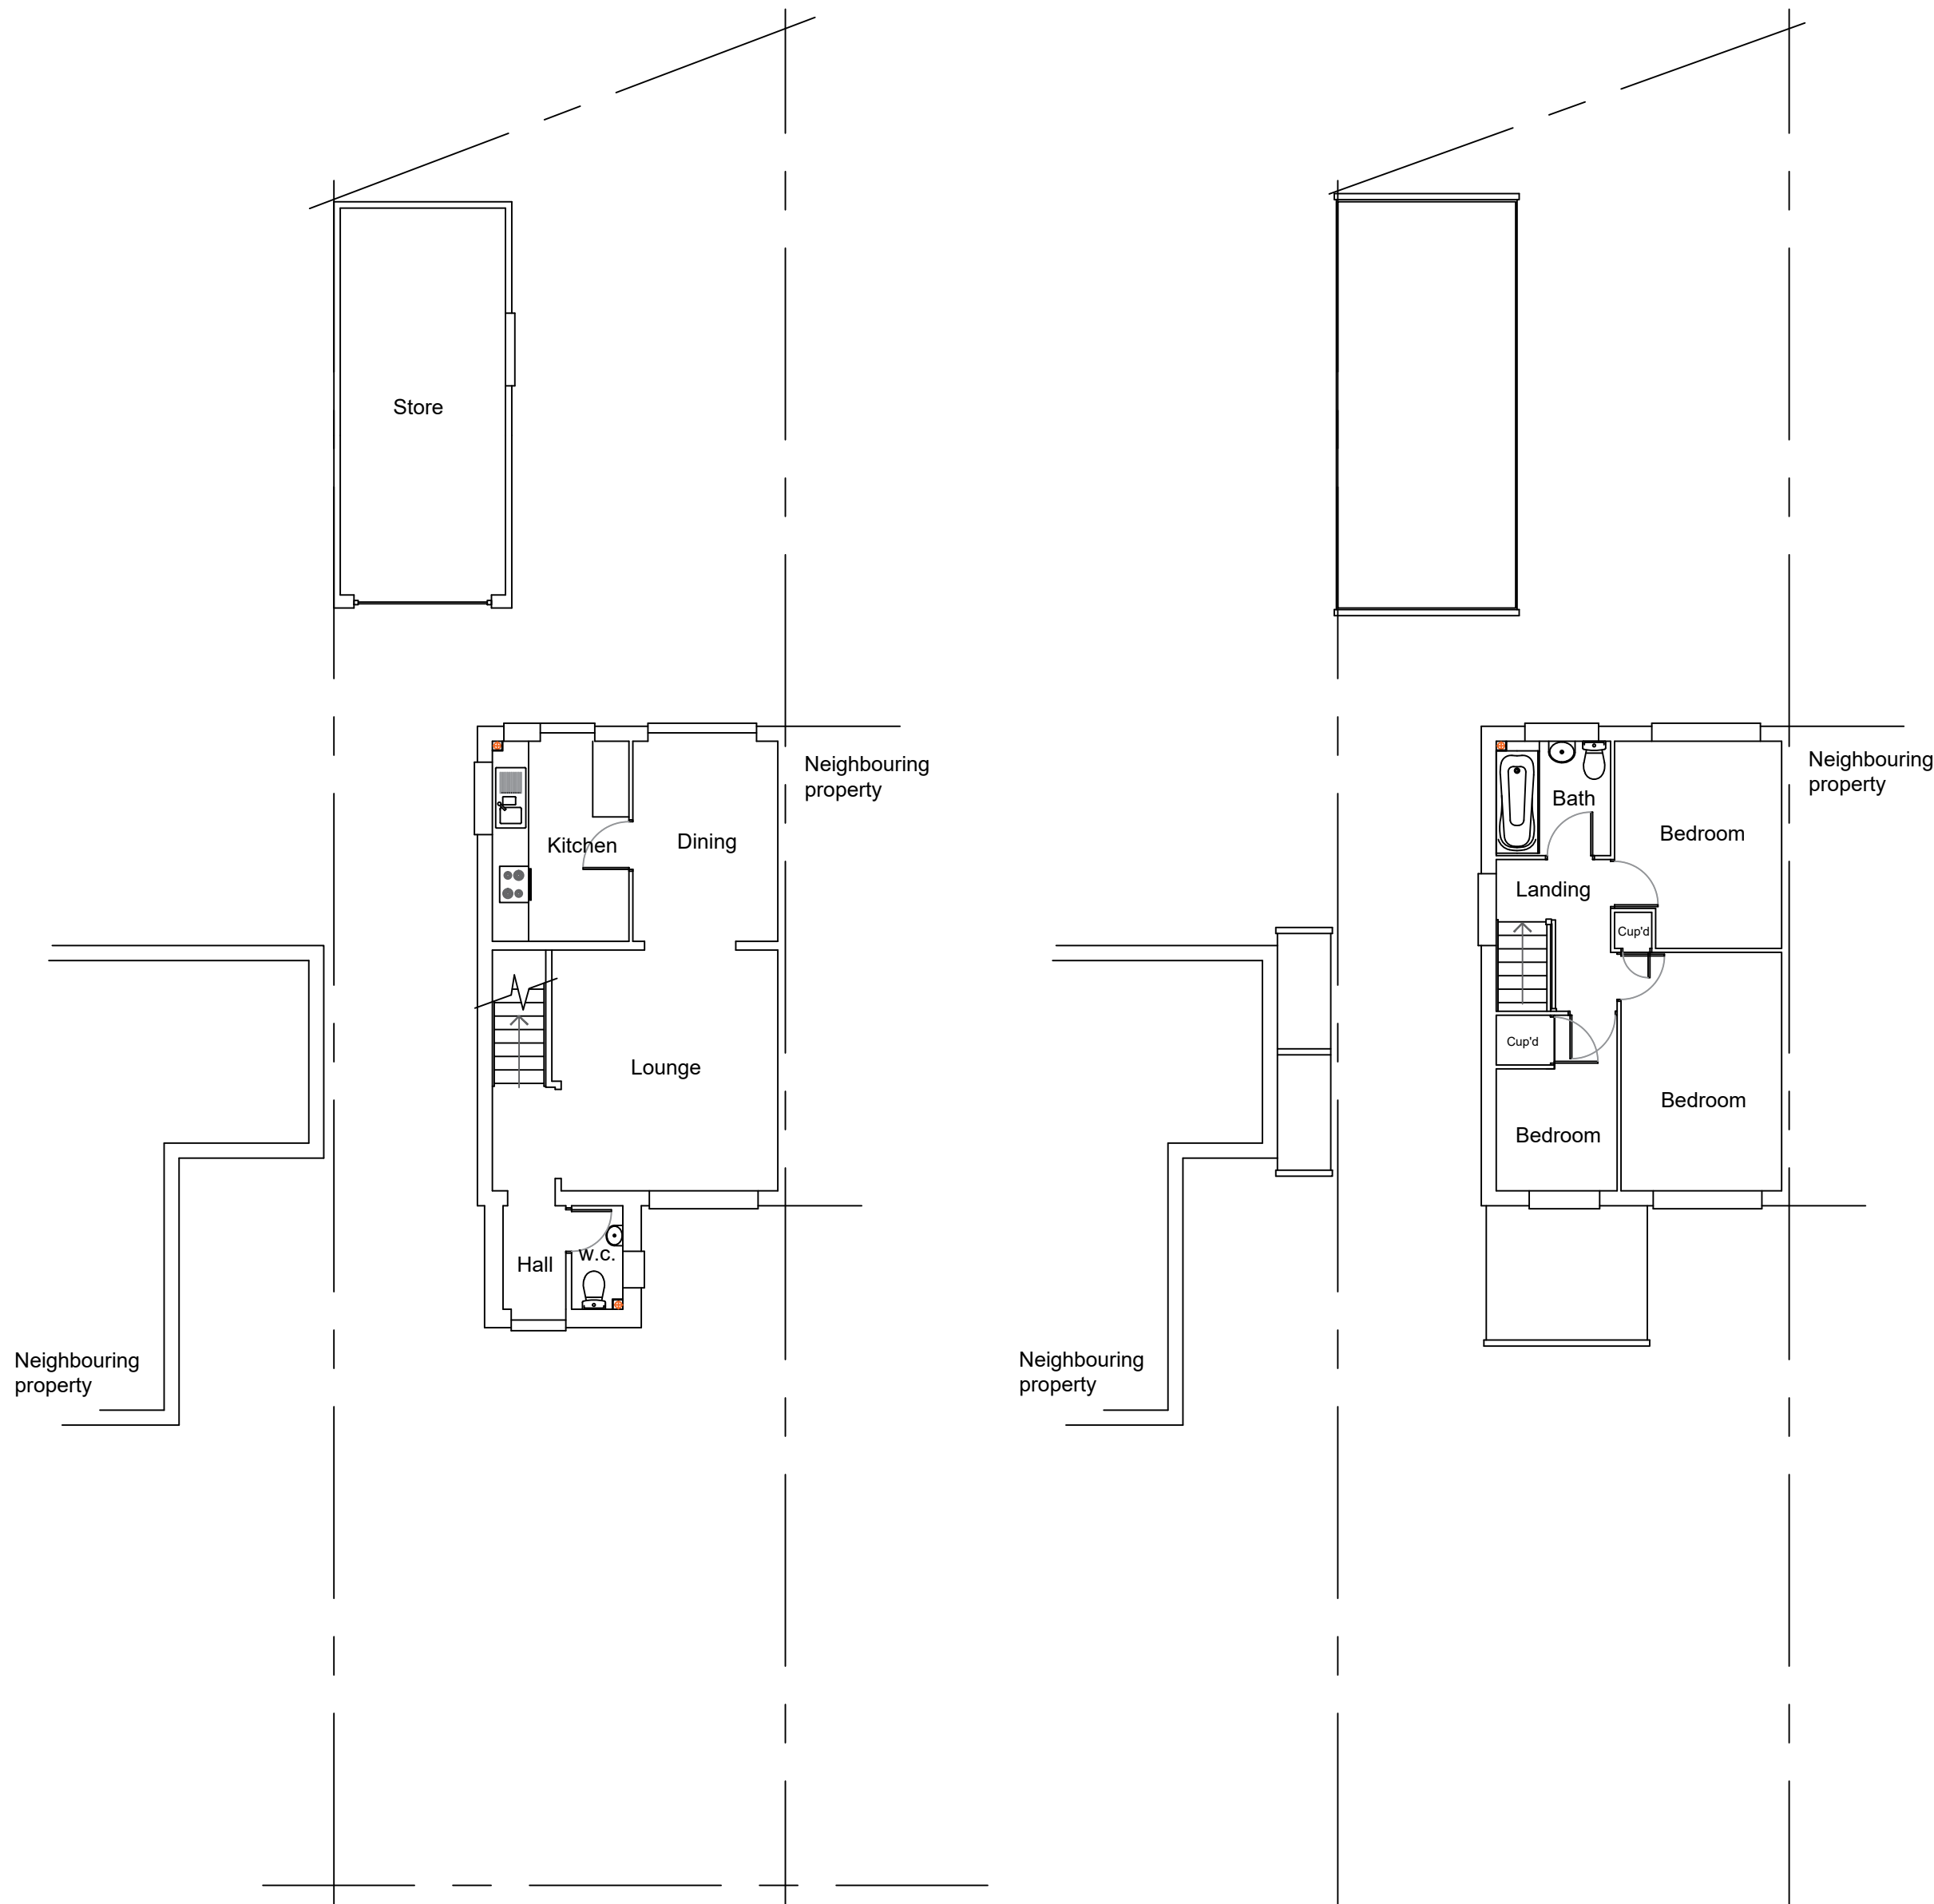

Existing Elevations 1:100

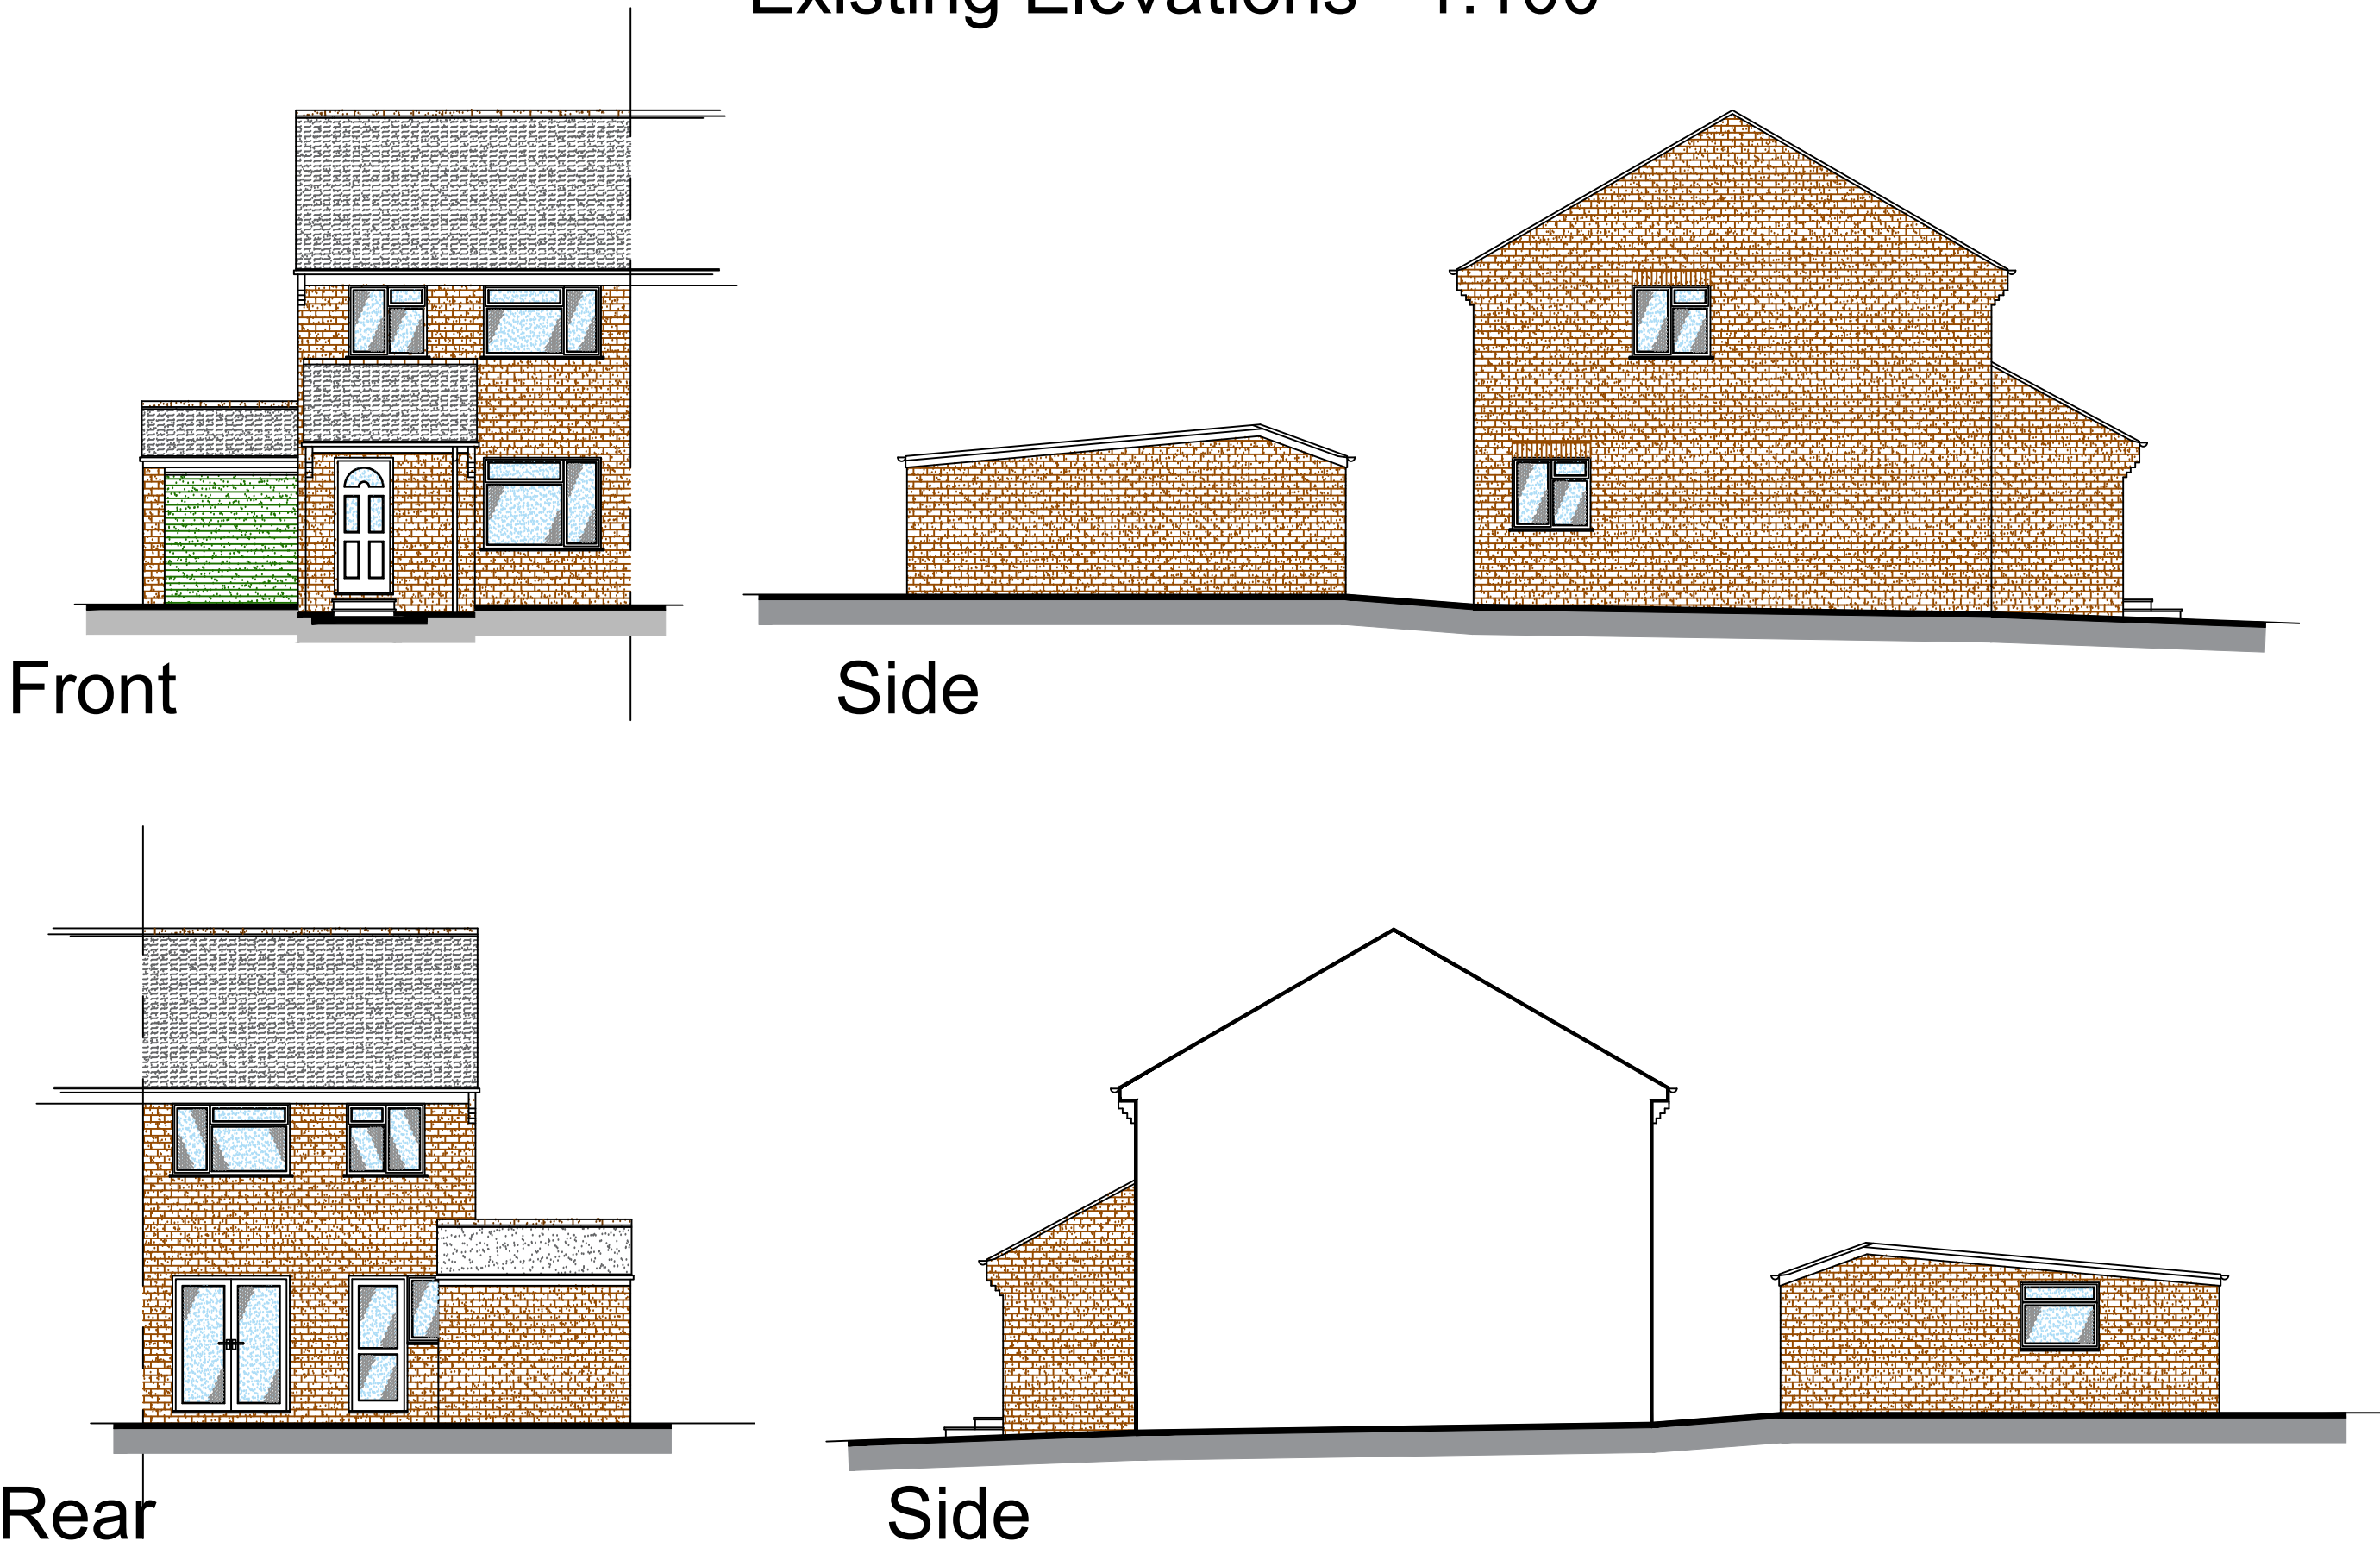

Existing Ground Floor Plan 1:100

Existing First Floor Plan 1:100

1:100 Scale Bar 0 2.0m 4.0m

Architech Limited
Architectural and Building Consultants
Tel. 01462 634293 / 07768 123899

Project
8 Browning Drive, Hitchin,
Hertfordshire

Title
Proposed Part Double & Part
Single Storey Side Extension

Date Sept. 2025 **Scale** 1:100 **Status** Planning

2025 / 31 / 02 A1

© THIS DRAWING IS COPYRIGHT