
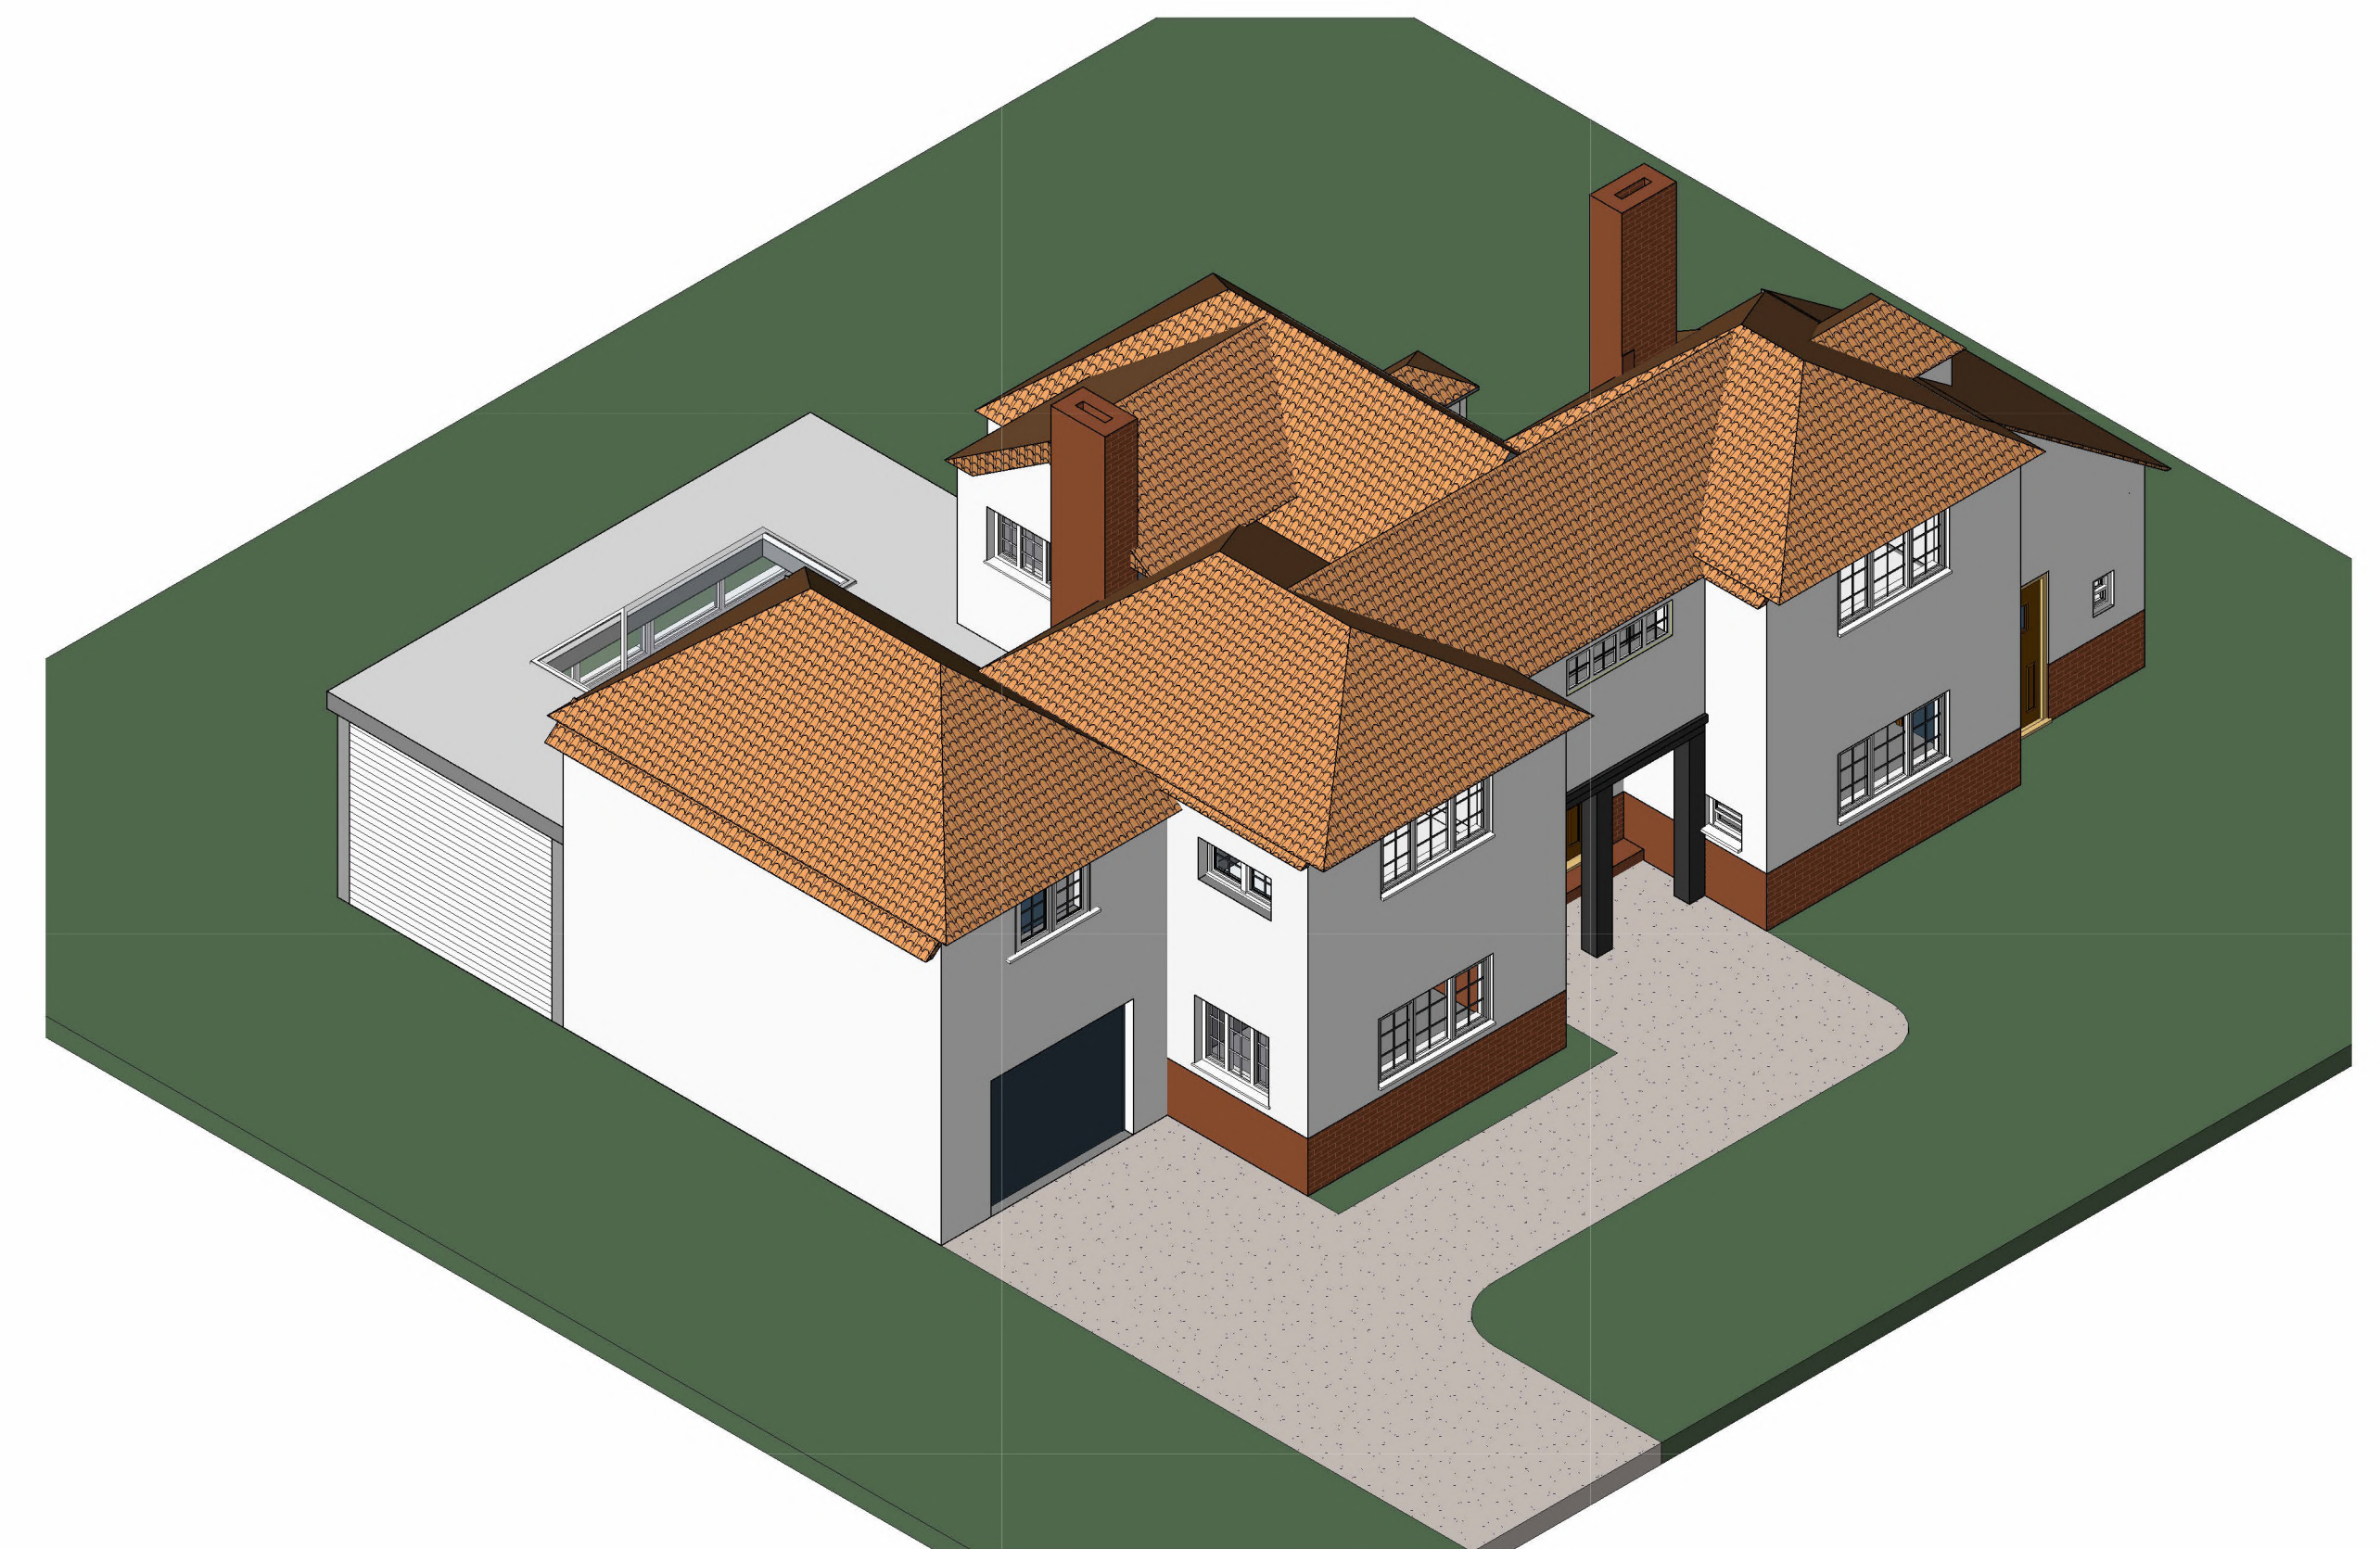


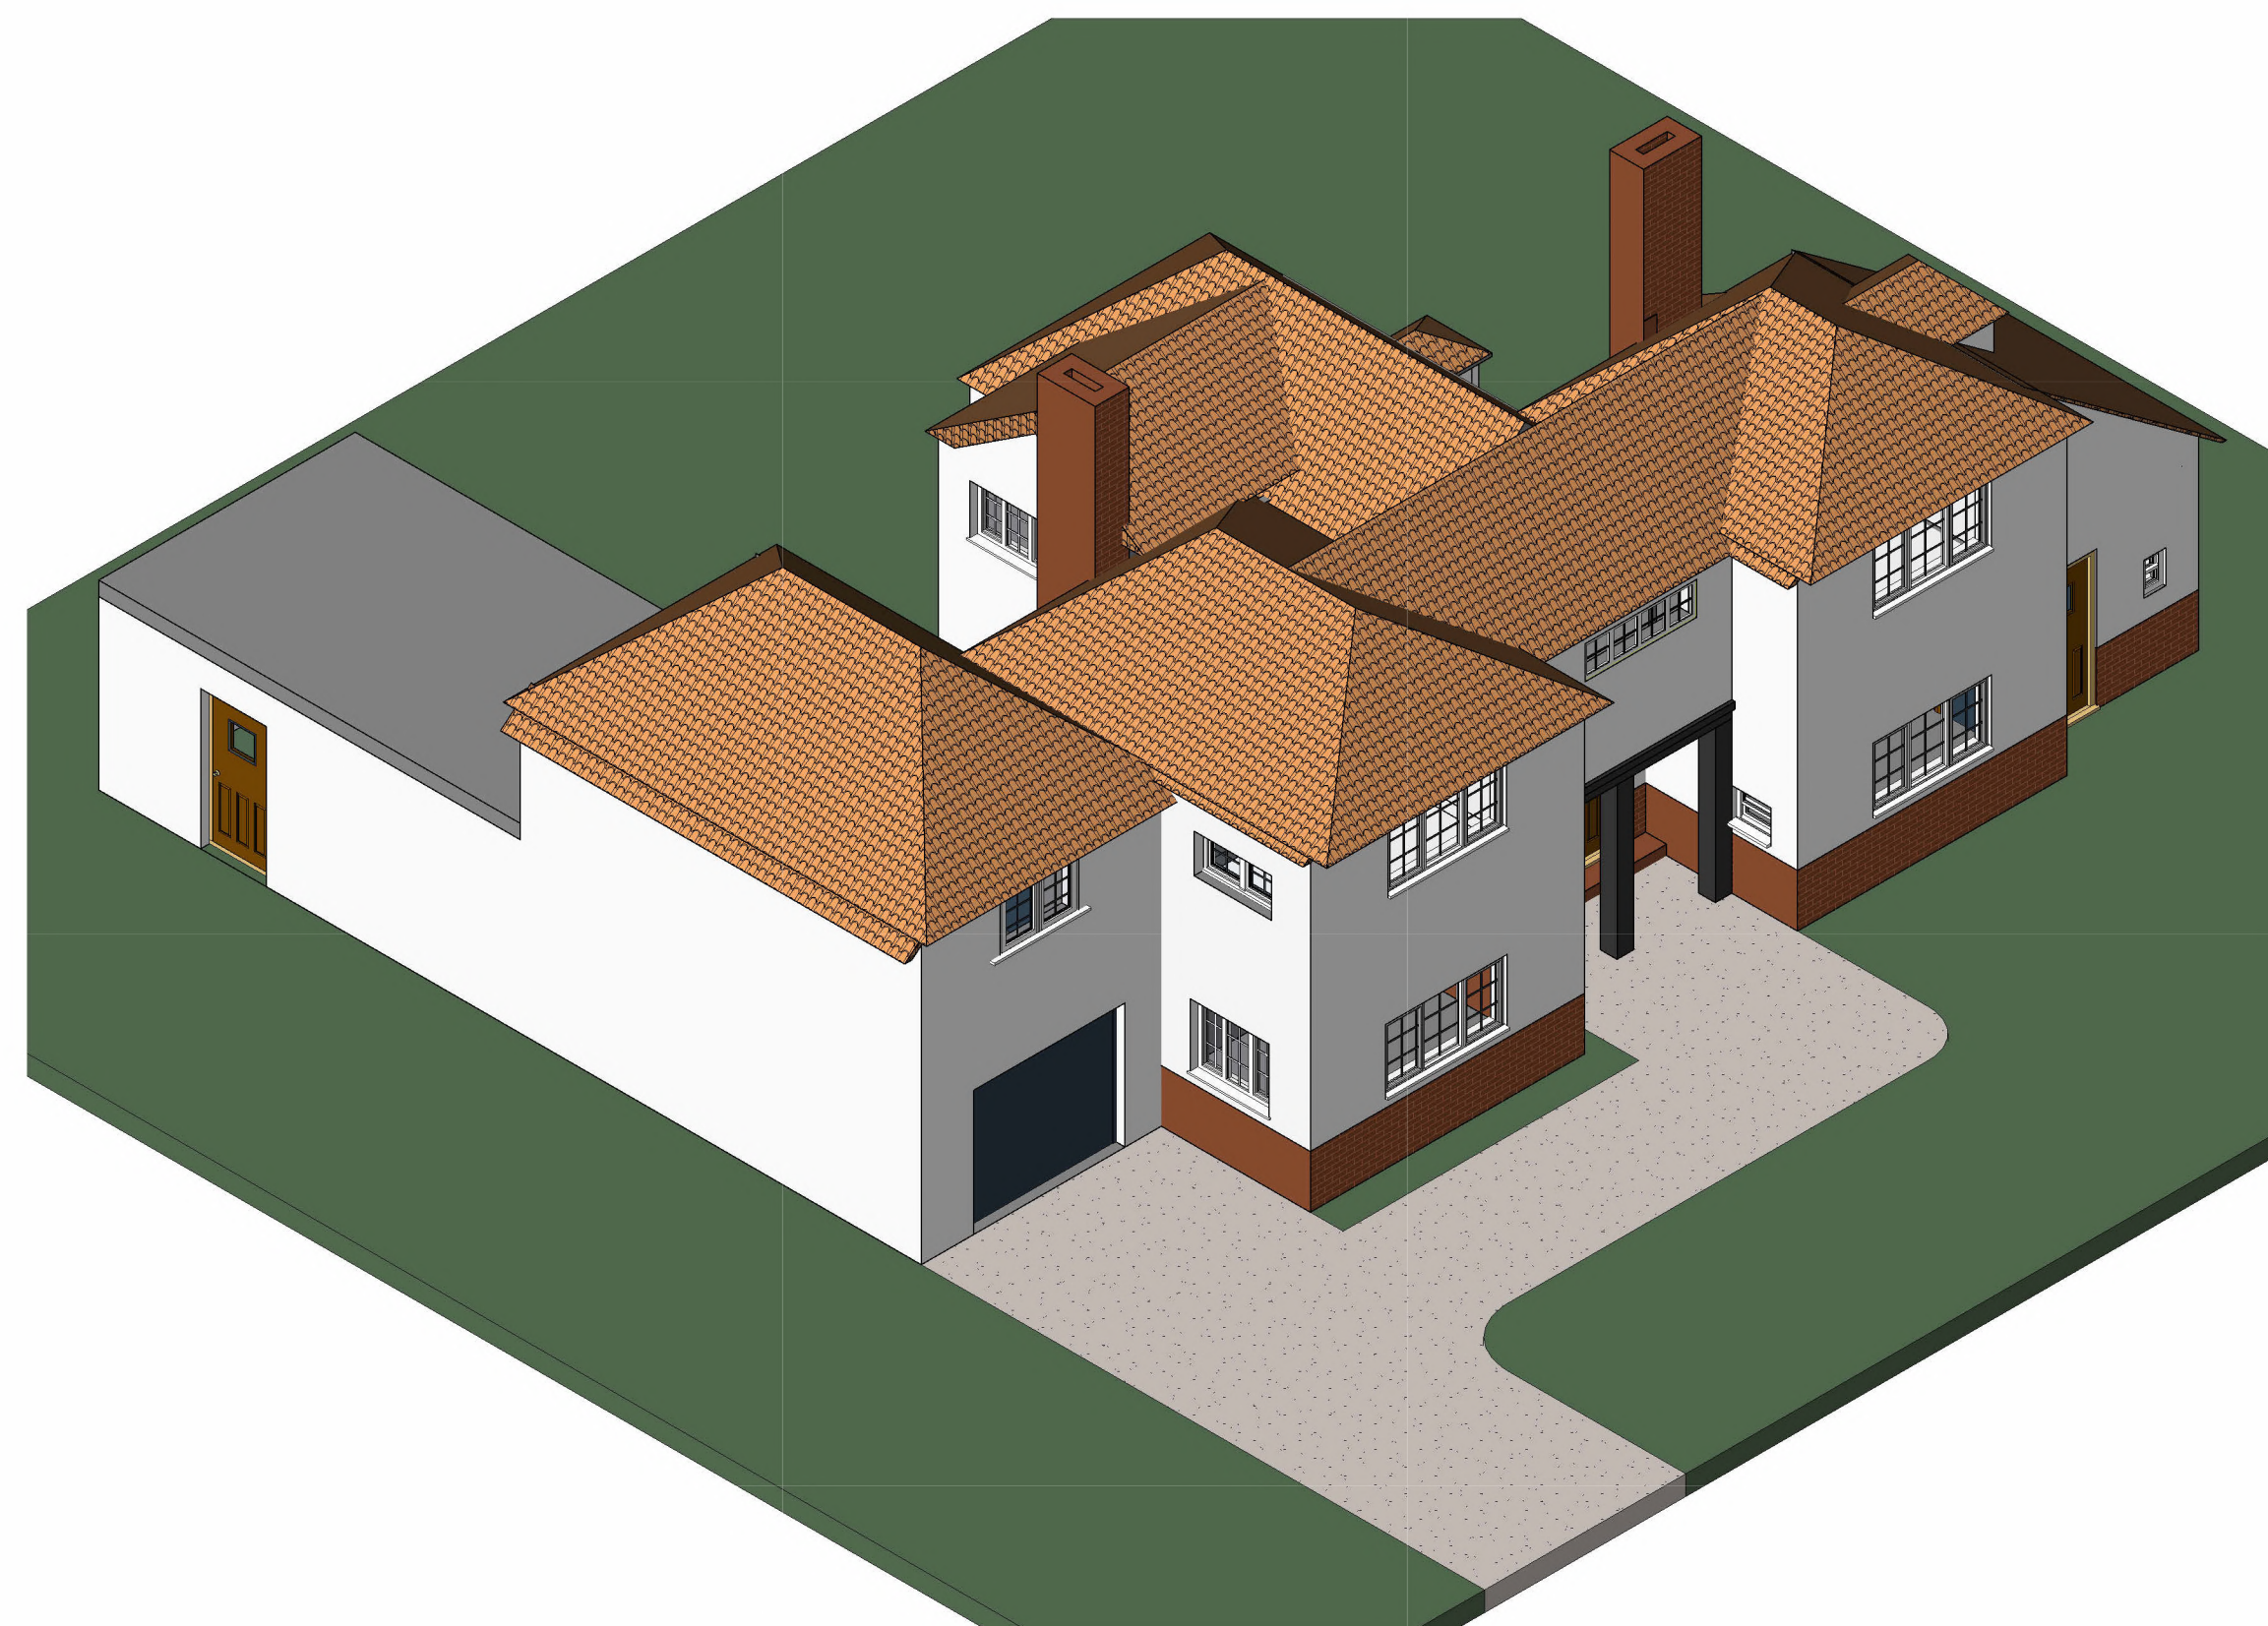

	Information Do not scale this drawing. All dimensions to be checked on site. Drawing Status EXISTING / PROPOSED		RevDateDescriptionByCh'd	Project Title 12 CASHIO LANE 12 Cashio Lane Letchworth Garden City Sg61ax Drawing Title 91-Sketches EXISTING AND PROPOSED 3D VIEWS SheetDateDrawnCh'd A126.07.29	Project No. 12 CASHIO LANE Drawing No. 12 CASHIO LANE-ZZ-ZZ-DR-A-020 Scale NOT SCALED	Rev
--	---	--	---	--	---	----------------