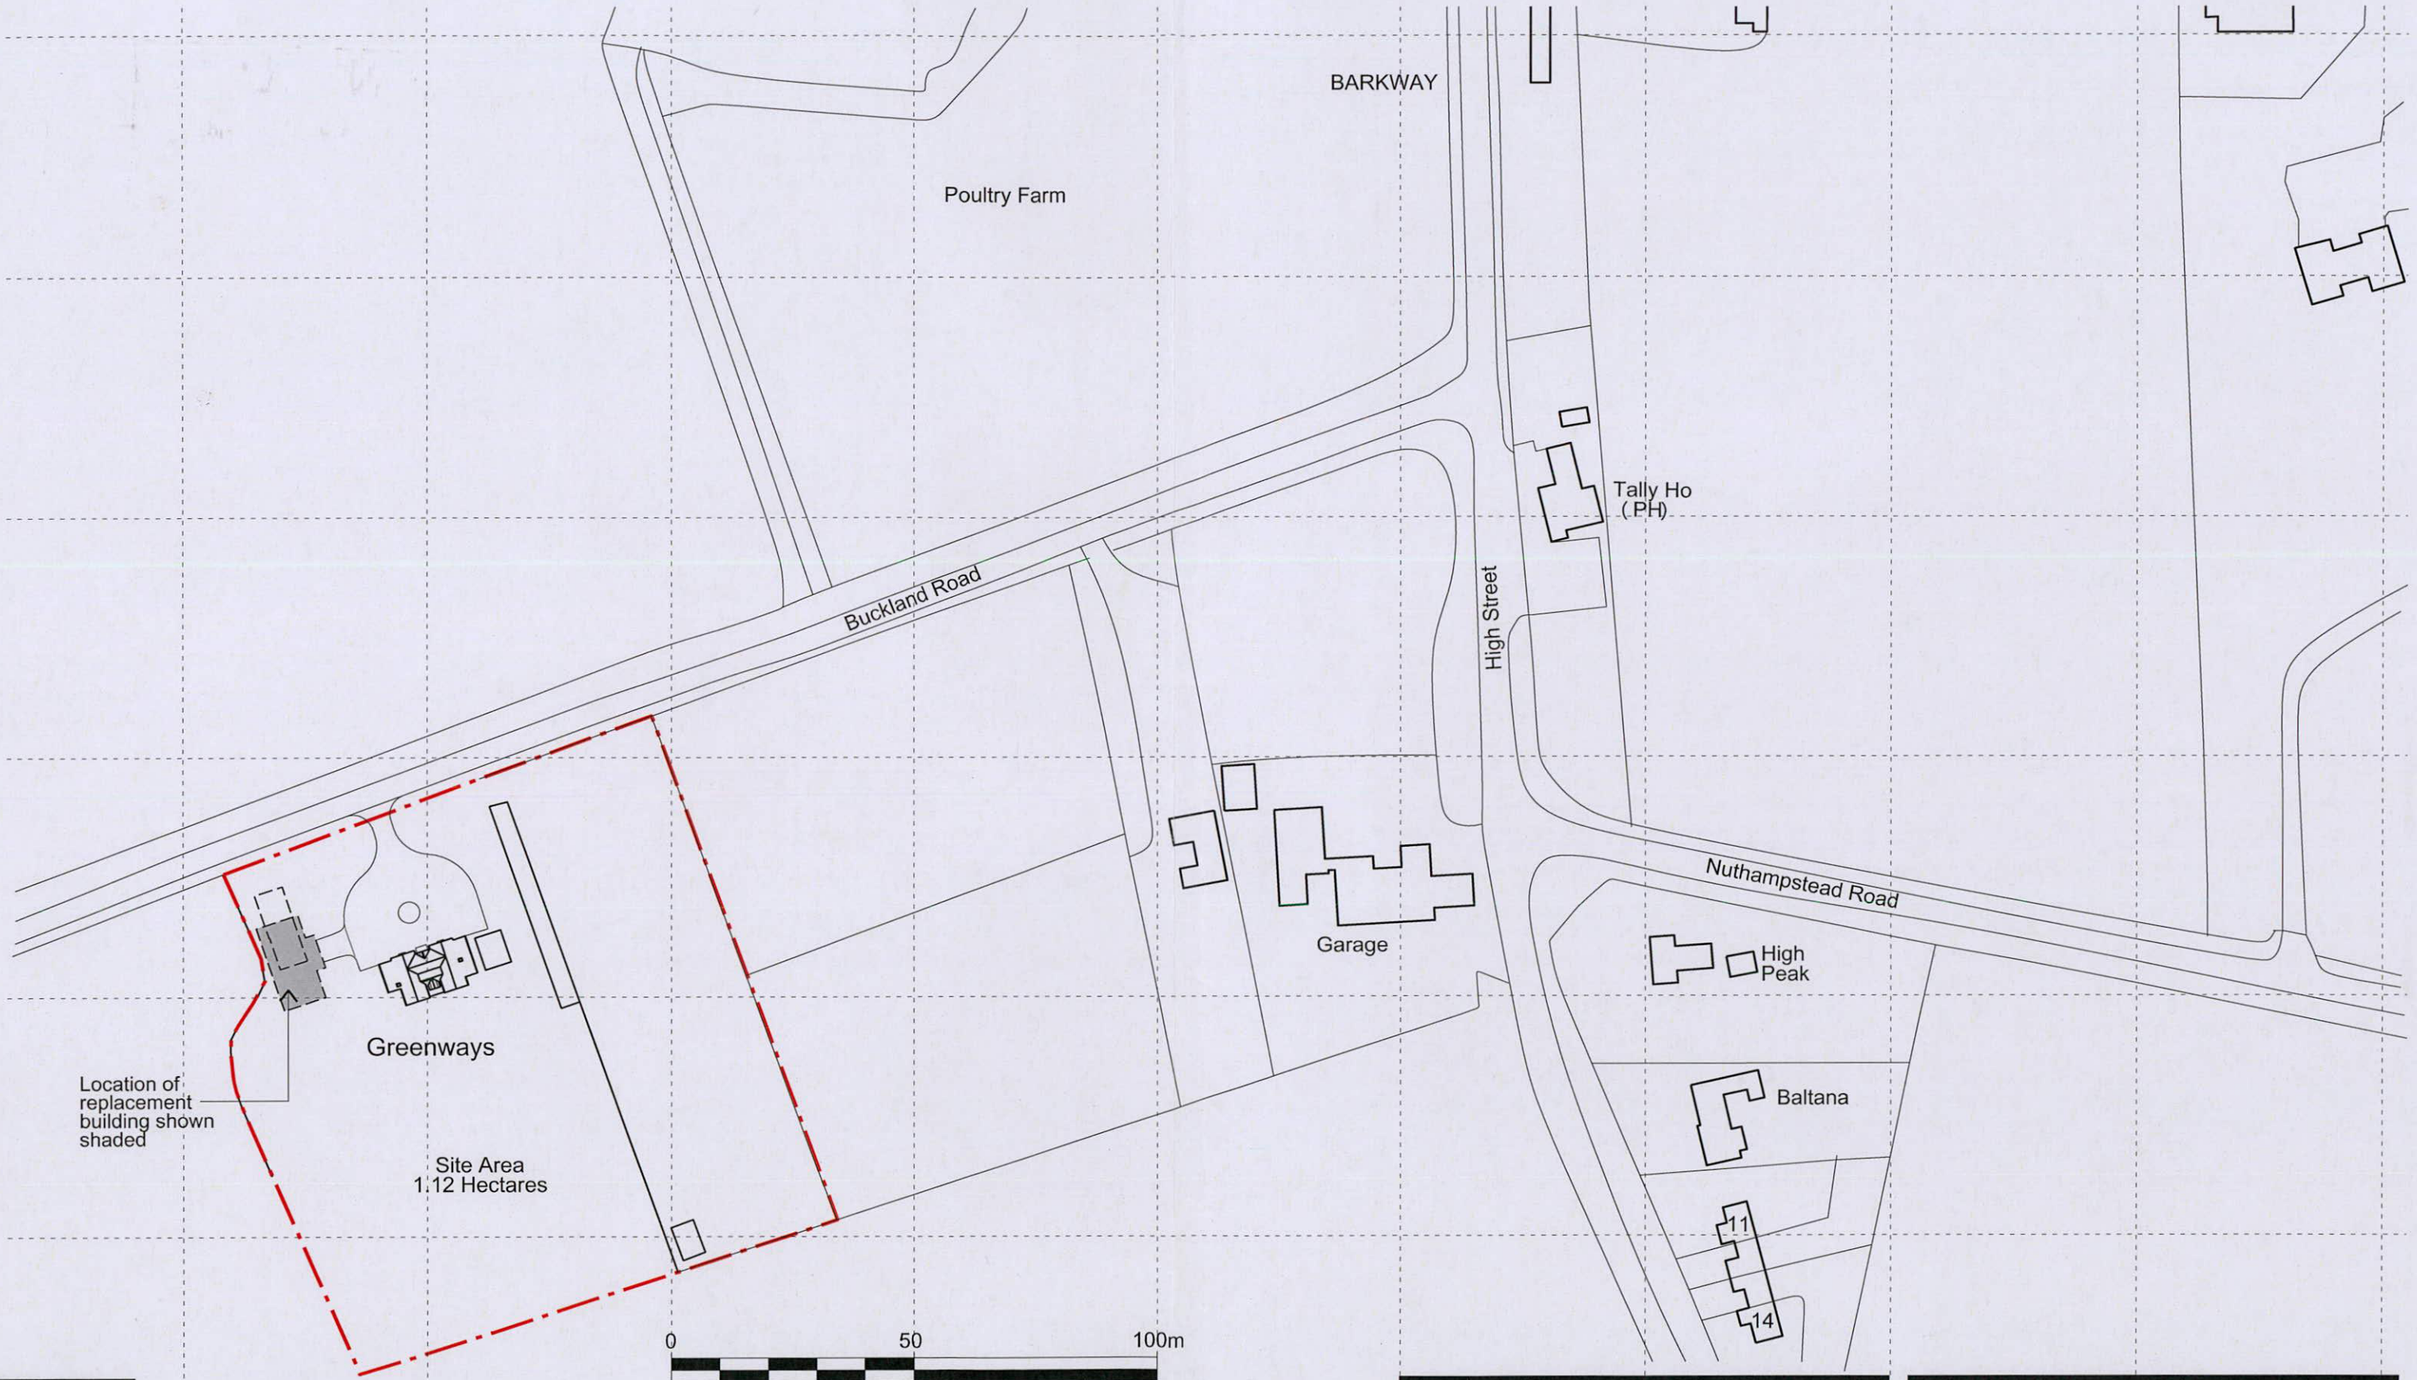

Scale 1:1250@A3

N

LEWIS
PATTEN
CHARTERED
ARCHITECTS
www.lewispatten.co.uk

16 Watermark Way. Foxholes Business Park. Hertford. SG13 7TZ
Tel:01992 500234 Fax:01992 500221 LP@lewispatten.co.uk
RIBA Chartered Practice. Lewis Patten Ltd. Company Registered in England no. 7040814

Notes

Do not scale from this drawing, use figured dimensions only.
Do not reproduce in whole or part without written consent.

Revisions

N.H.D.C.
19 JAN 2018

Project
Greenways, Buckland Road
Barkway, Herts. SG8 8HA

Subject
Site Location Plan

Client
Mr T. Wornham

Scale
1:1250

Date
Dec 2017

Drawing Number
1567/A3/310

drg. path: