

Proposed Elevation to Buckland Road

0 5 10m

Scale 1:100 @ A1

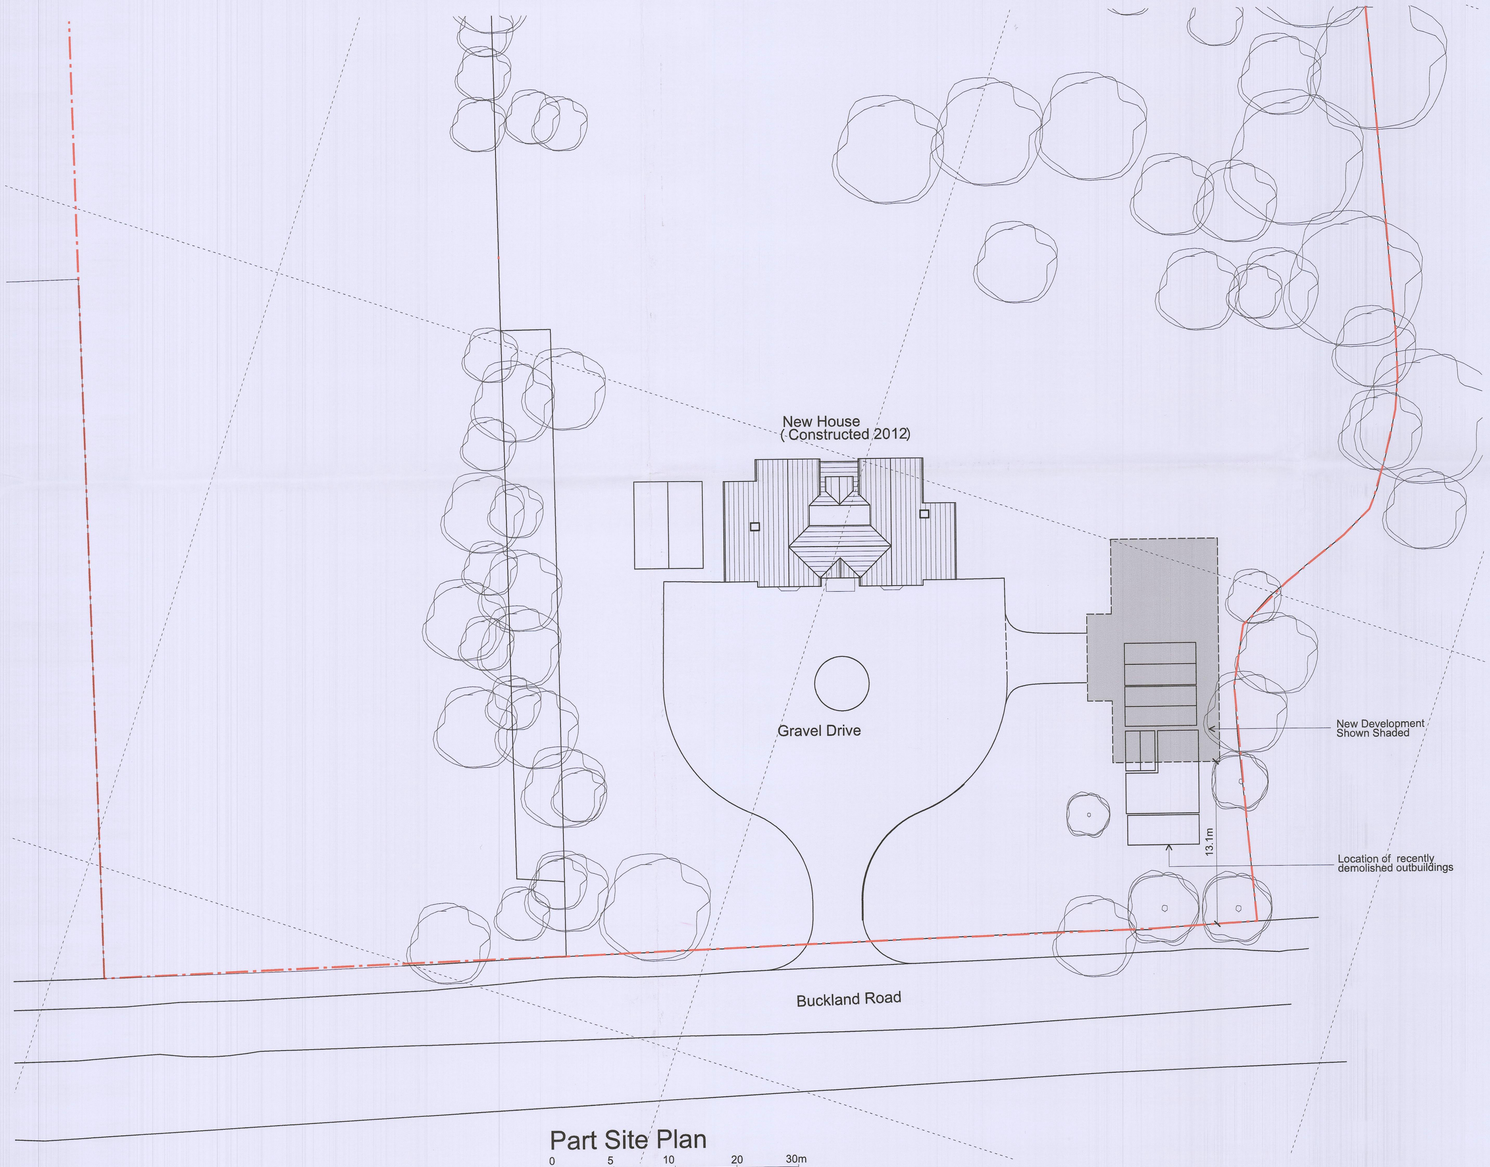

Part Site Plan

0 5 10 20 30m

Scale 1:250@A1

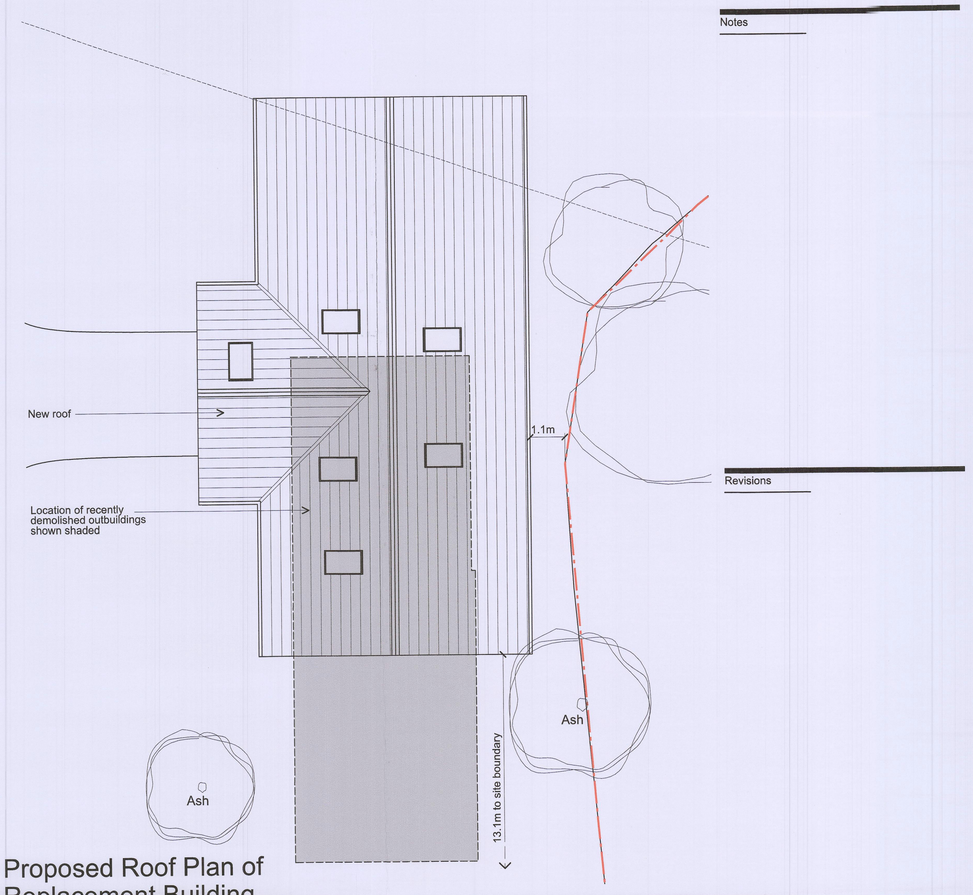

Proposed Roof Plan of Replacement Building

0 5 10m

Scale 1:100@A1

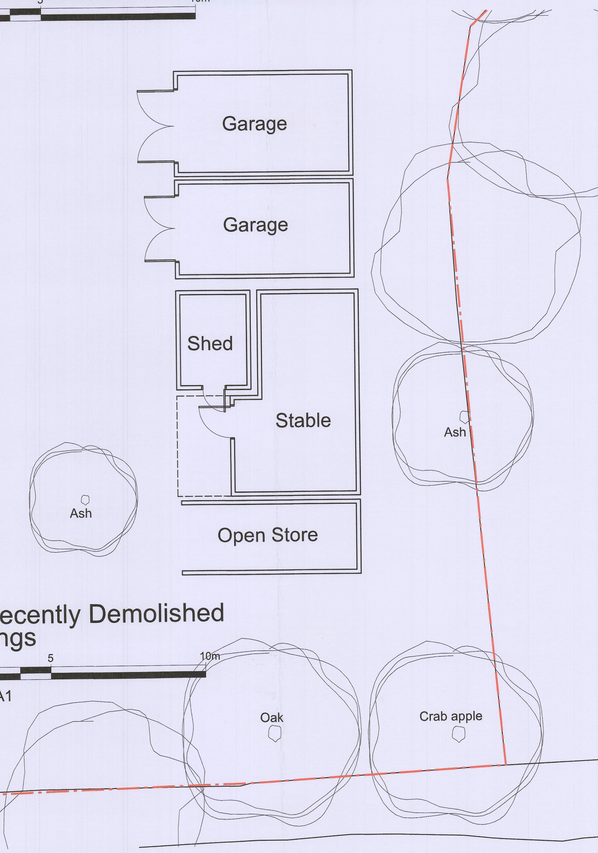

Plan of Recently Demolished Outbuildings

0 5 10m

Scale 1:100@A1

Notes

Revisions

Client

Mr T. Wornham

Project

Greenways, Buckland Road
Barkway, Herts. SG8 8HA

Replacement Garage & Storage

Title

Existing & Proposed
Site Plans & Proposed Elevation to Street

Scale	Drawn
1:250 & 1:100@ A1	sph
Date	Checked
Dec 2017	

Do not reproduce in whole or part without written consent.

LEWIS PATTEN
CHARTERED ARCHITECTS
www.lewispatten.co.uk
16 Watermark Way, Foxholes Business Park. Hertford. SG13 7TZ
Tel:01992 500234 Fax:01992 500221 LP@lewispatten.co.uk
RIBA Chartered Practice. Lewis Patten Ltd. Company Registered in England no. 7046814

Drawing Number

Status:Planning

1567/A1/311

drg path: