

Proposed Section X-X

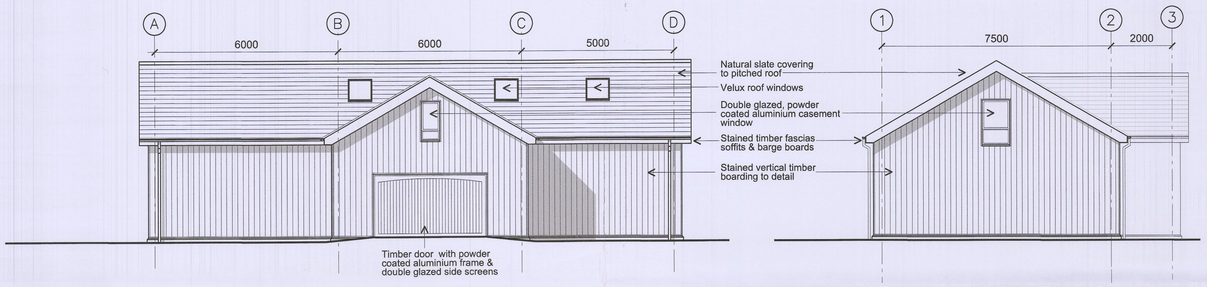

Proposed East Elevation

Proposed South Elevation

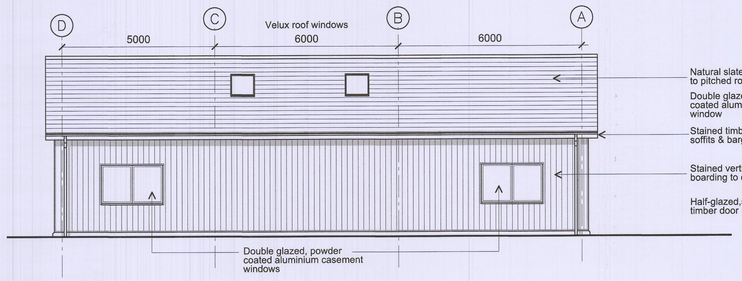

Proposed West Elevation facing site boundary

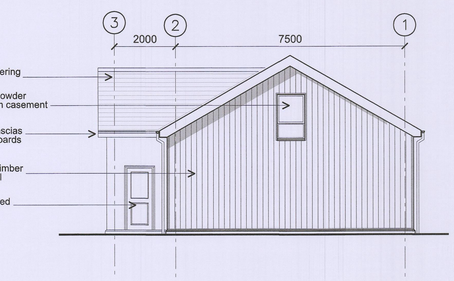

Proposed North Elevation facing Buckland Road

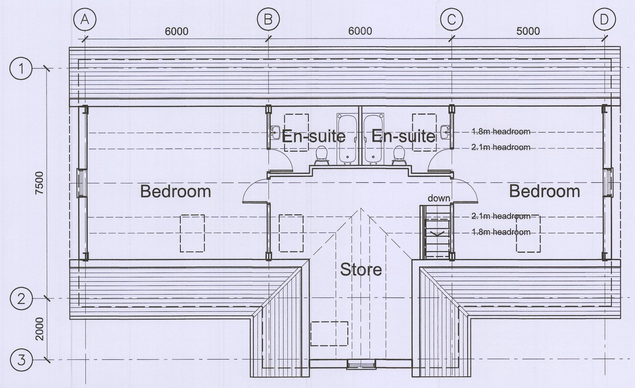

Proposed Upper Floor Plan

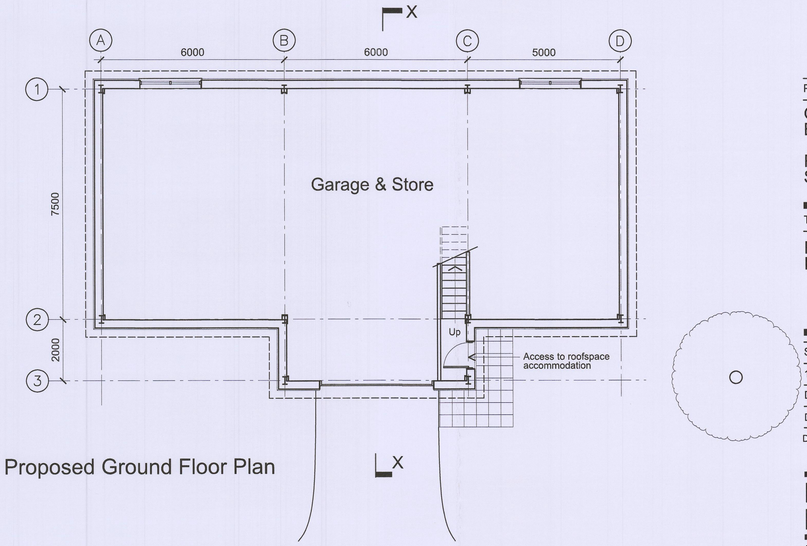

Proposed Ground Floor Plan

0 5 10m

Scale 1:100@A1

Notes

Revisions

Client

Mr T. Wornham

Project

Greenways, Buckland Road
Barkway, Herts. SG8 8HA

Replacement Garage& Storage

Title

Proposed Plans, Section & Elevations

Scale	Drawn
1:100@ A1	sph
Date	Checked
Dec 2017	

Do not reproduce in whole or part without written consent.

LEWIS PATTEN
CHARTERED ARCHITECTS
www.lewispatten.co.uk
16 Watermark Way. Foxholes Business Park. Hertford. SG13 7TZ
Tel:01992 500234 Fax:01992 500221 LP@lewispatten.co.uk
RIBA Chartered Practice. Lewis Patten Ltd. Company Registered In England no. 7040814

Drawing Number

Status: Planning

1567/A1/312

drg path: