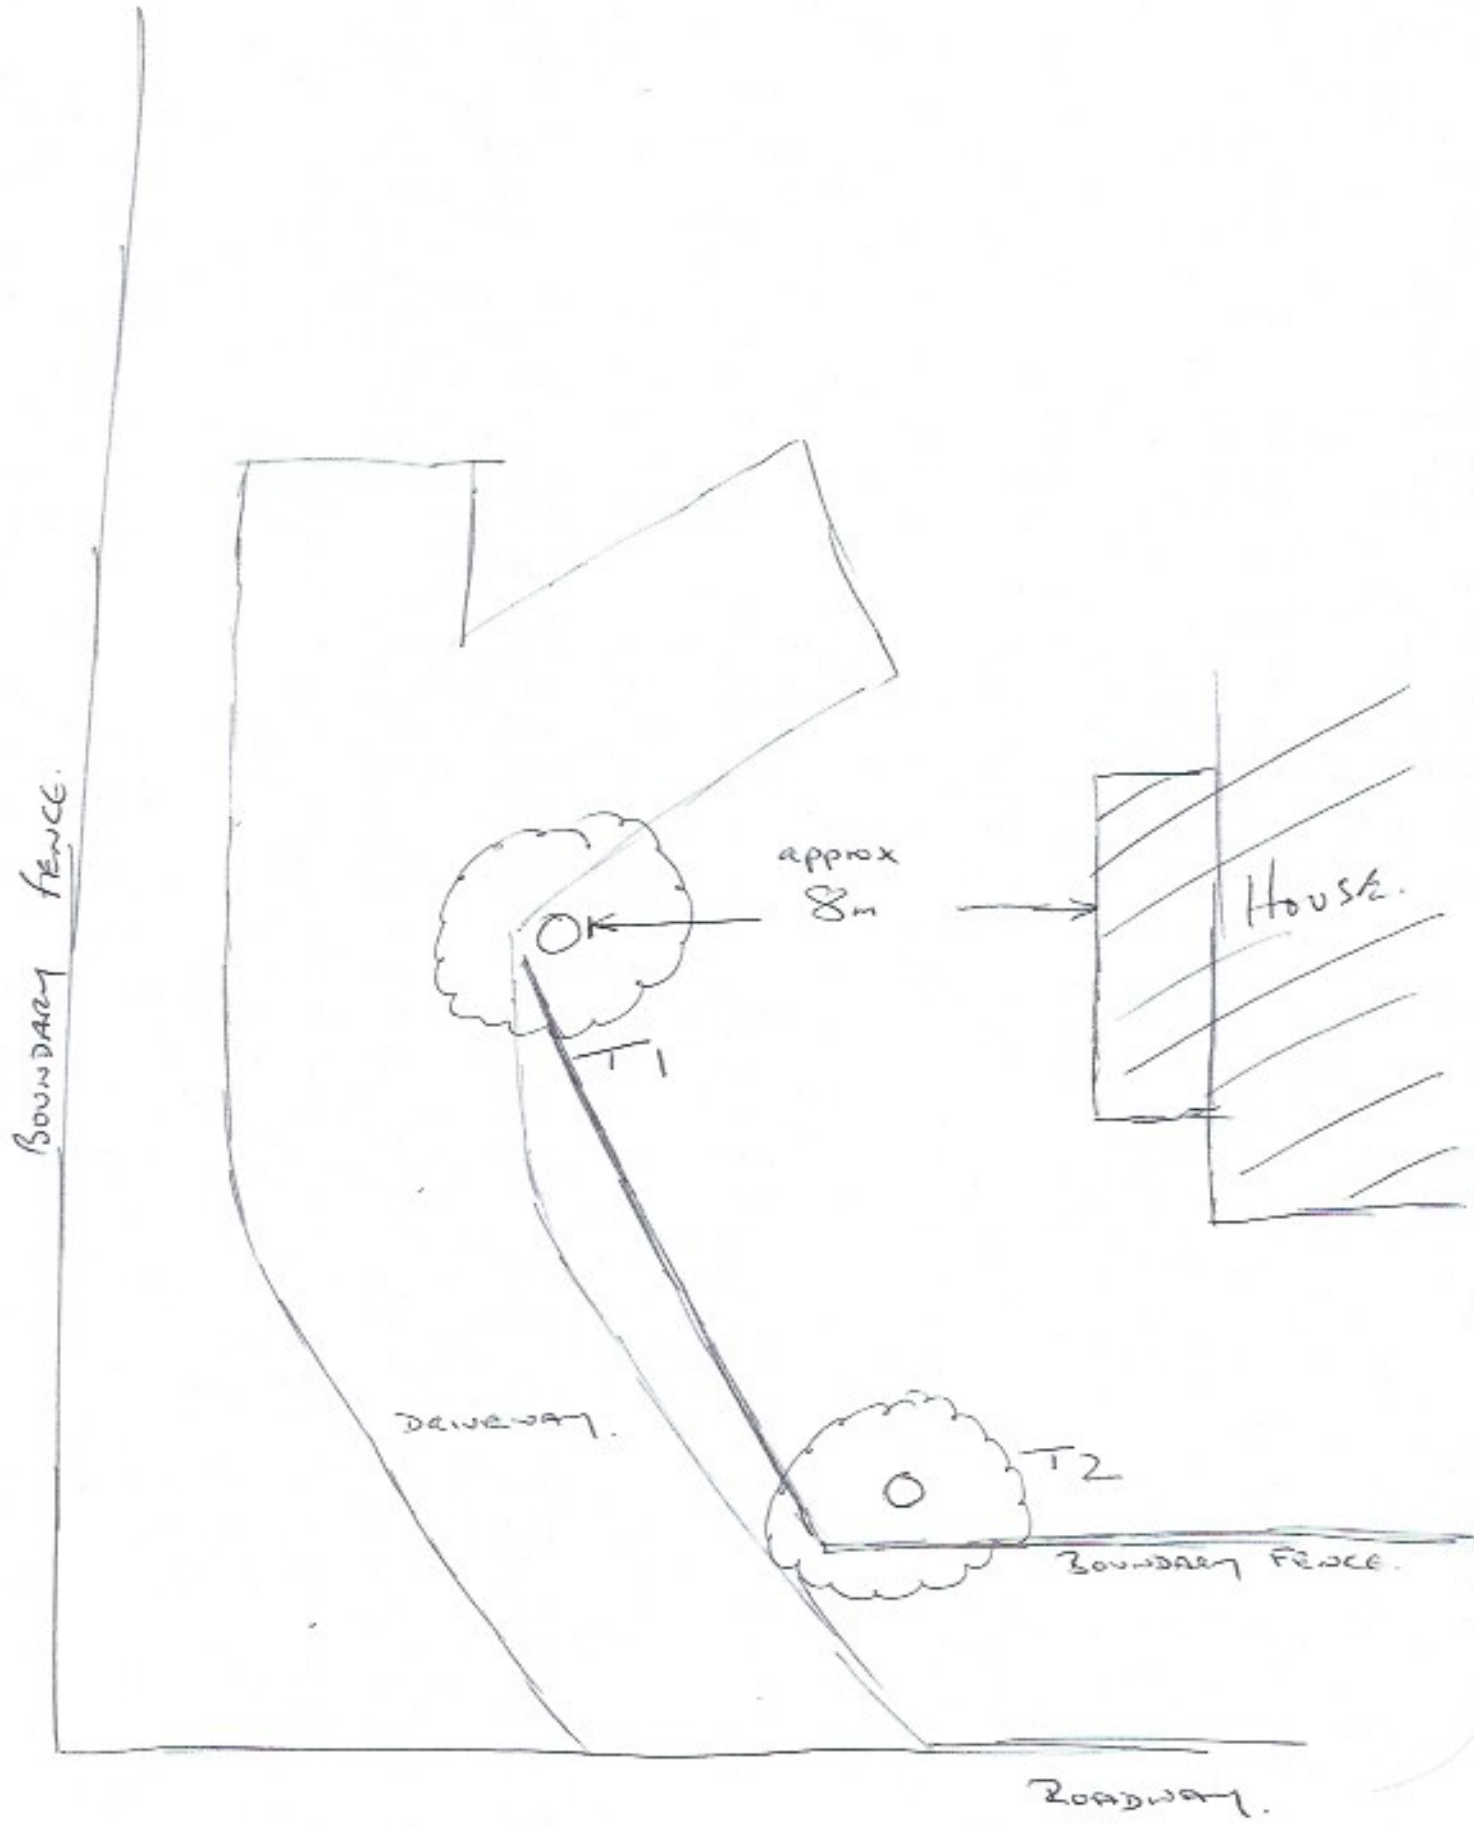
BOUNDARY FENCE.
approx
8m
HOUSE.
T1
DRIVEWAY.
T2
BOUNDARY FENCE.
ROADWAY.