




(Plan NTS)

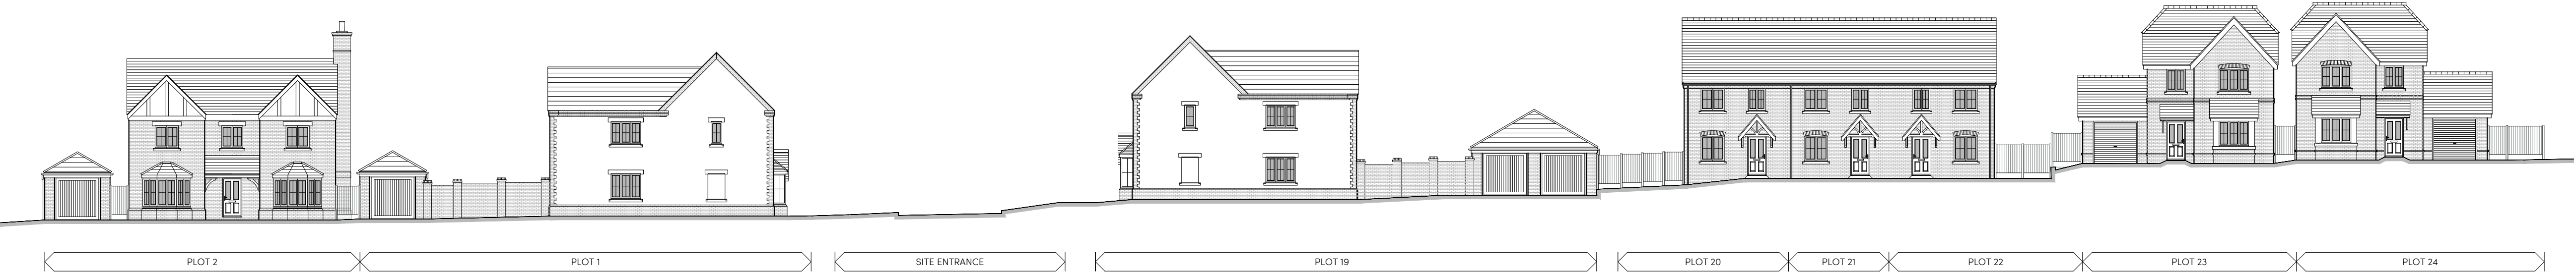

B	08.08.25	Amended to LPA & Client Comments	CT
A	30.01.25	Amended title block	EBC
Rev	Date	Amendment	Initials

Project:
LAND AT HIGH STREET,
GRAVELEY, HITCHIN, SG4 7LA
Client:
GADE HOMES
Drawing:
PROPOSED STREET SCENES

Drawing no:	24.2039.3000	Rev:	B
Scale@A1:	1:200	Date:	DEC '24
Drawn:	EBC	Checked:	_

finc Architects Ltd
61-63 New London Road | Chelmsford | Essex | CM2 0ND
T: +44 (0)1245 933868
W: www.fincarchitects.com
E: company@fincarchitects.com

Disclosures:
© Finc Architects Limited holds the copyright to all the information contained within this document and their written consent must be obtained before copying or using the data other than for the purpose it was originally supplied.
All dimensions and measurements to be checked on site.
This drawing is to be printed in colour.