



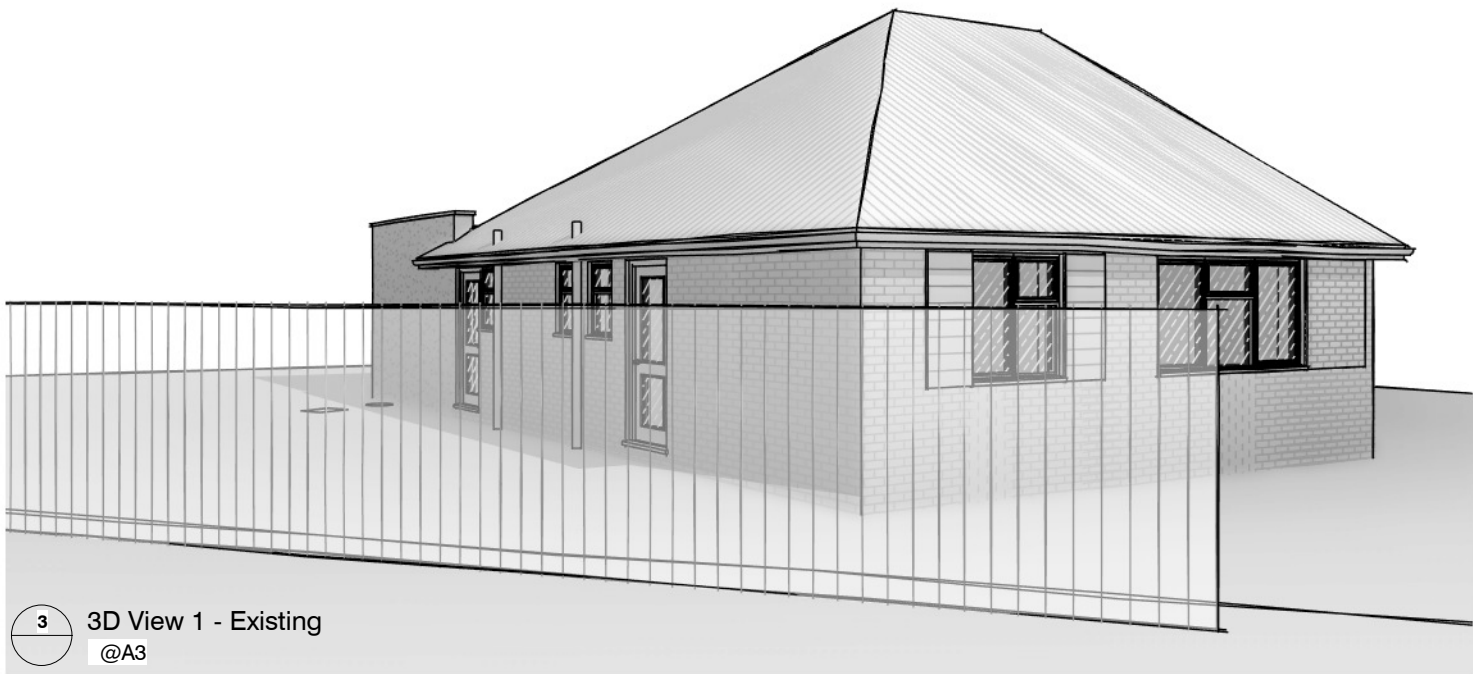

3 3D View 1 - Existing
@A3

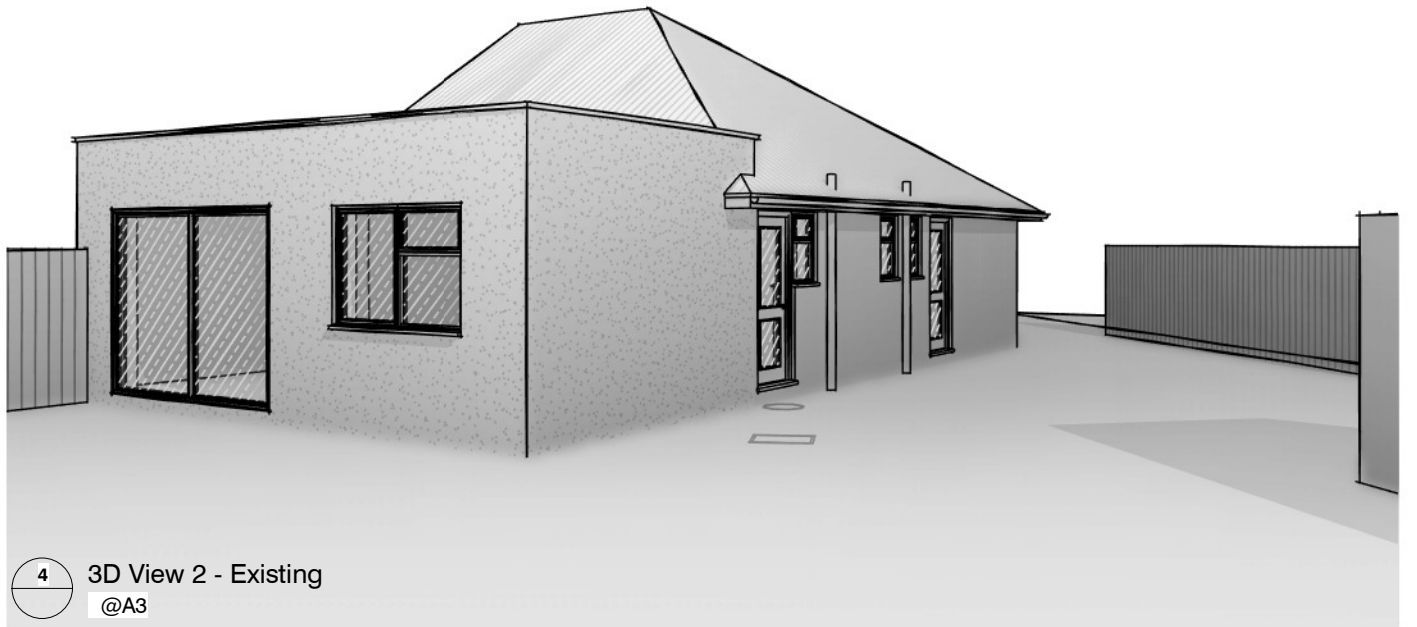


4 3D View 2 - Existing
@A3



1 3D View 1 - Proposed
@A3

Materials	
1	Grey profiled tiles - to match existing roof tiles.
2	Textured light beige rendered masonry.
3	Grey painted timber or composite cladding.
4	White uPVC windows to match existing
5	Composite entrance door.
6	Black plastic profiled gutters and square rwp's.
7	Velux - 940x1180 (PK06) roof windows.
8	White Aluminium sliding doors.
9	White painted open timber porch frame.

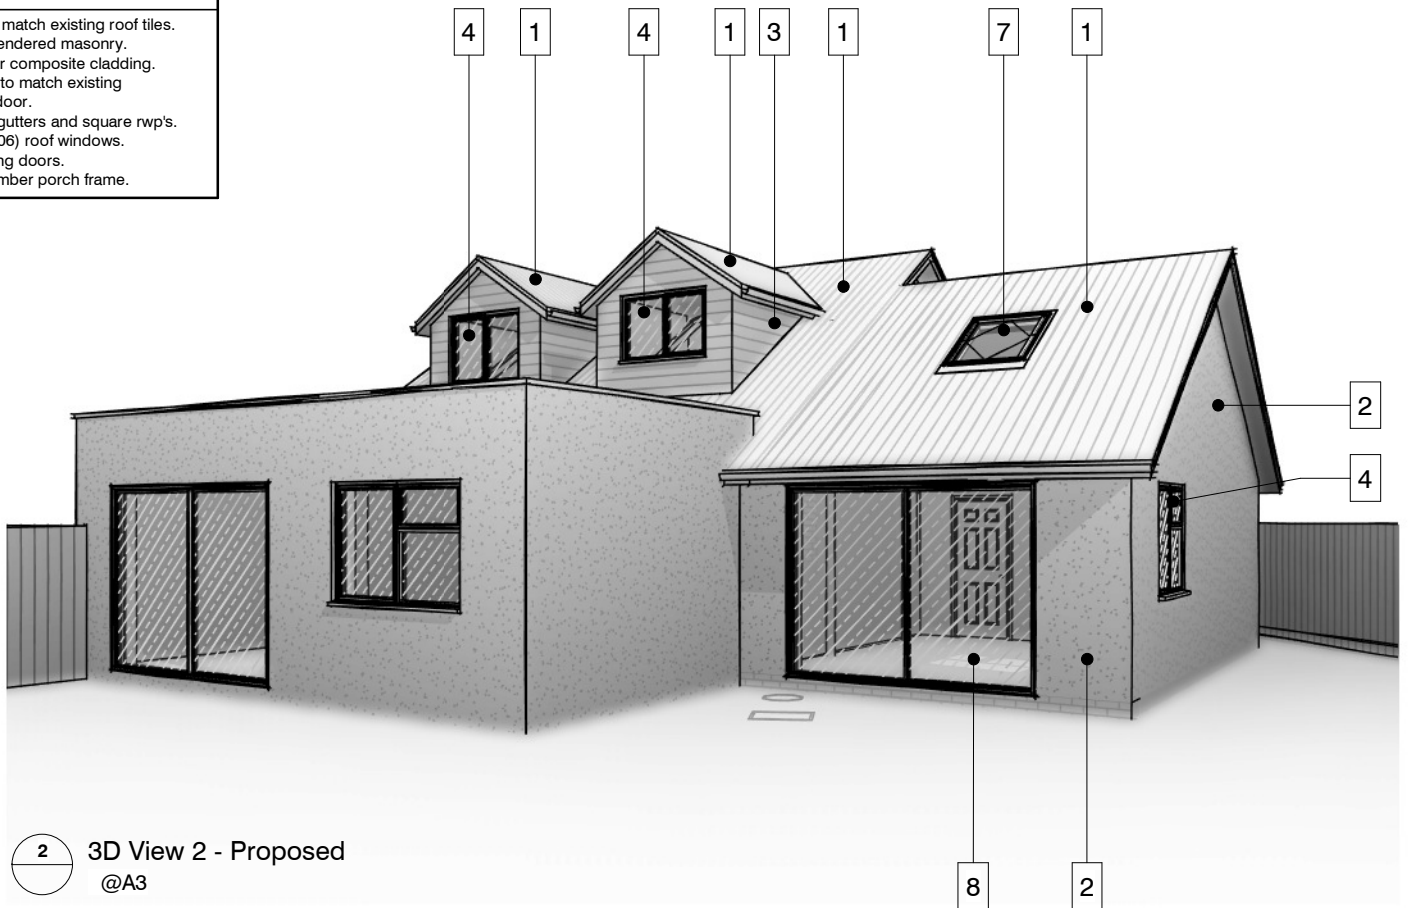

2 3D View 2 - Proposed
@A3

Client:	Diana & Peter Martin
Address:	6 Linten Close, Hitchin, SG4 9PA
Sheet Size - A3	

Title:	Proposed External Views
Status:	planning

Project number:	DM-2534	Drawing number:	PL250	Revision:	B
Scale:	@A3	Drawn by:	Author	Date:	11/04/25

The copyright of this drawing is vested with the author and must not be copied or reproduced without consent. Figures and dimensions are for information only and are not to be used for construction. All contractors must refer to the drawing for details and be responsible for checking all building regulations and notifying the author of any discrepancies prior to any manufacture or construction work. Note: this drawing will only be to scale at stated sheet size.

Revisions:	Description	Date
Rev -	LOFT CONVERSION ADDED	04.11.25
A	LOFT CONVERSION UPDATES	10.11.25
B	ISSUED FOR PLANNING	09.12.25

	1 Sale Drive- Baldock-SG7 6NS 07843238113 pickleplanning@gmail.com www.pickleplanning.co.uk
  	