

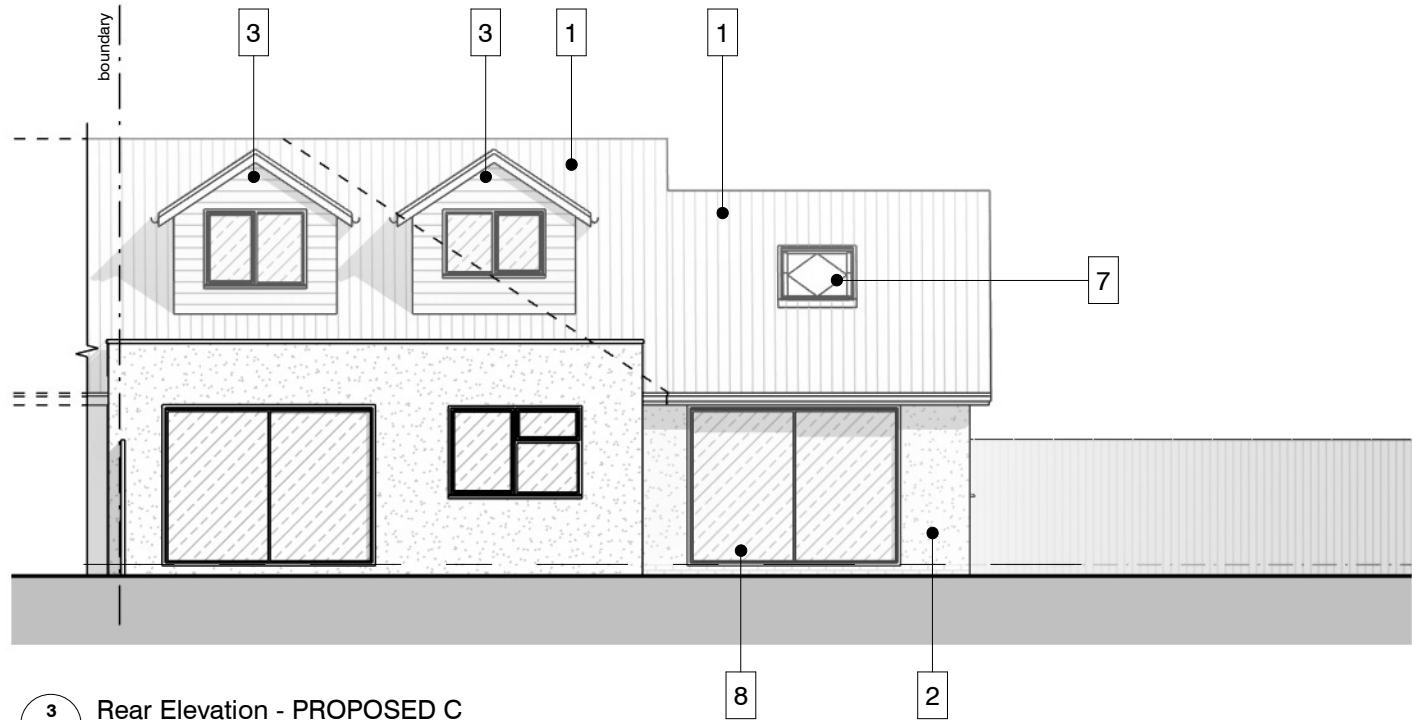


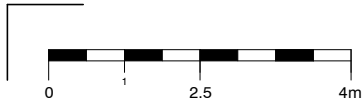


3 Rear Elevation - PROPOSED C
1 : 100 @A3

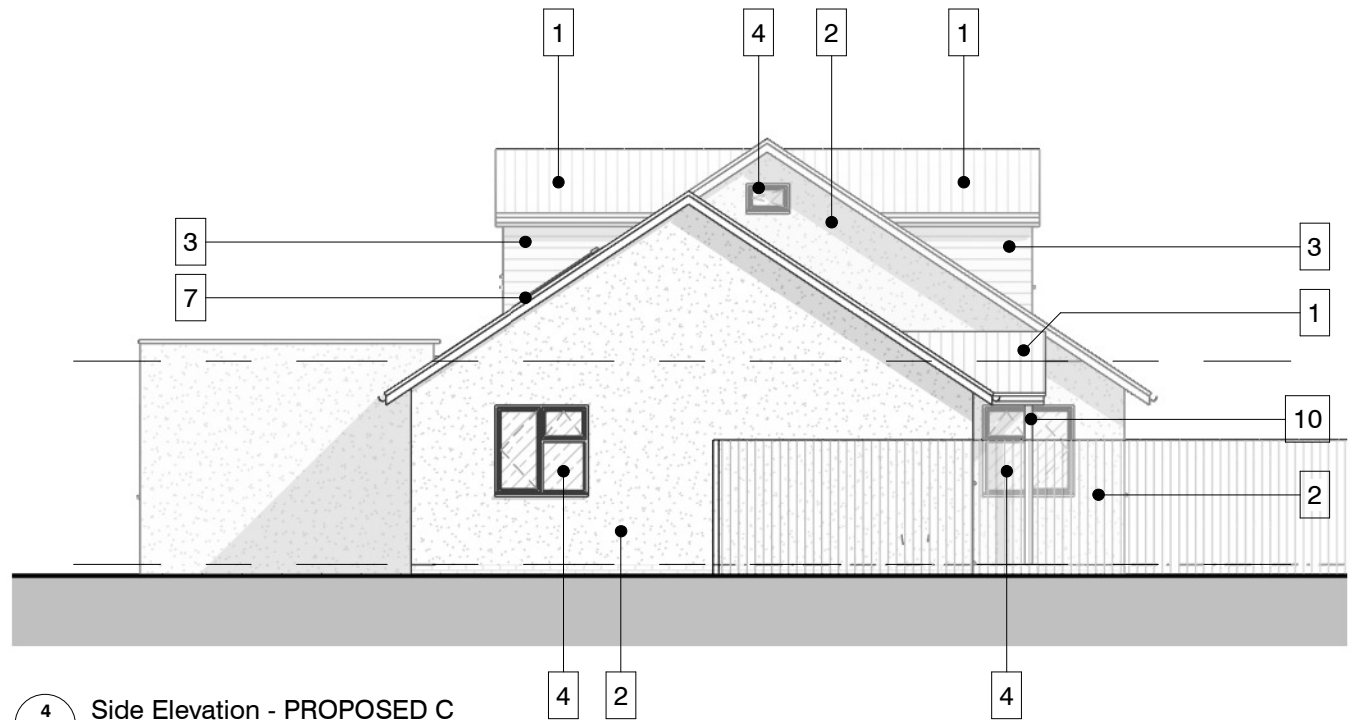


4 Side Elevation - PROPOSED C
1 : 100 @A3

Materials	
1	Grey profiled tiles - to match existing roof tiles.
2	Textured light beige rendered masonry.
3	Grey painted timber or composite cladding.
4	White uPVC windows to match existing
5	Composite entrance door.
6	Black plastic profiled gutters and square rwp's.
7	Velux - 940x1180 (PK06) roof windows.
8	White Aluminium sliding doors.
9	White painted open timber porch frame.

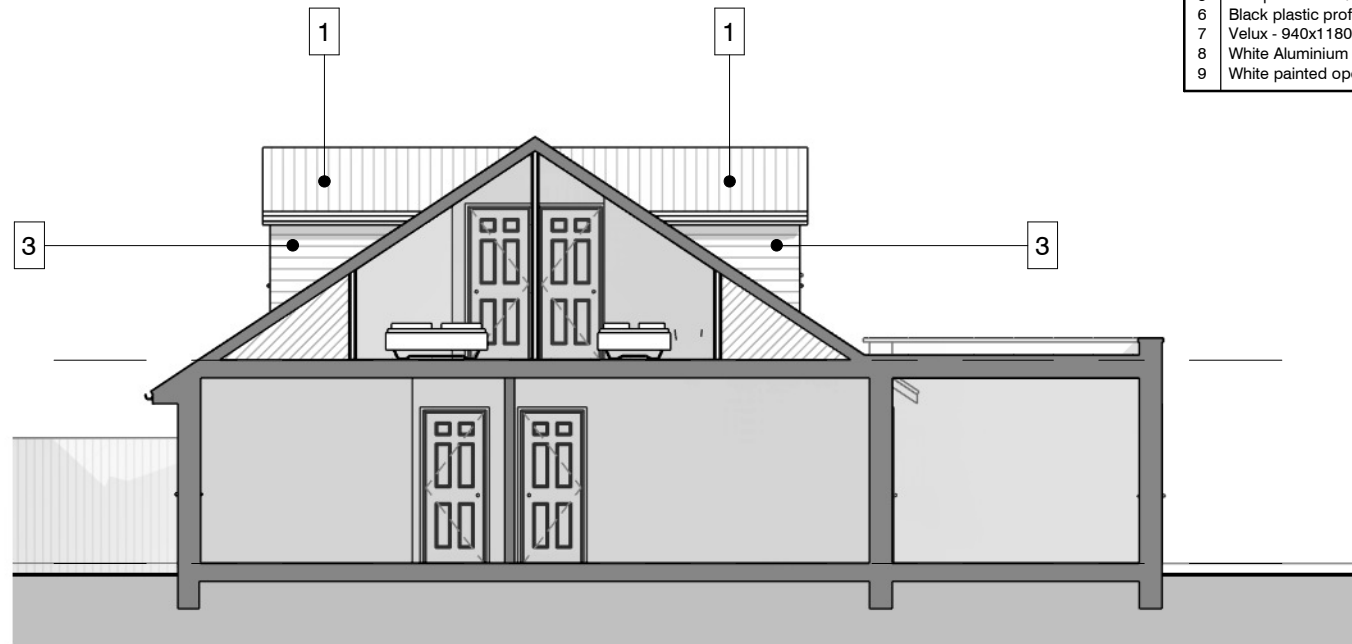

2 Party Wall Elevation - PROPOSED C
1 : 100 @A3

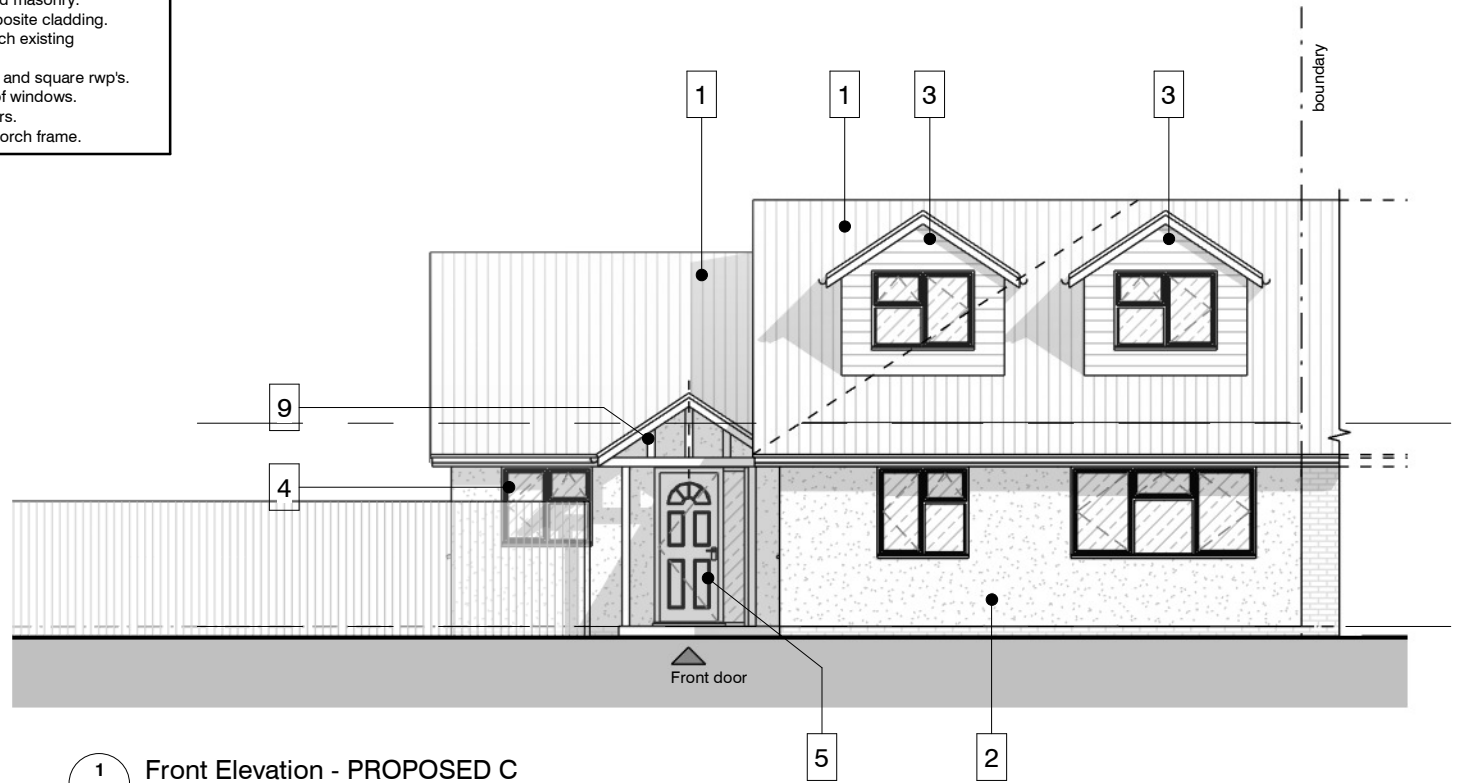

1 Front Elevation - PROPOSED C
1 : 100 @A3