

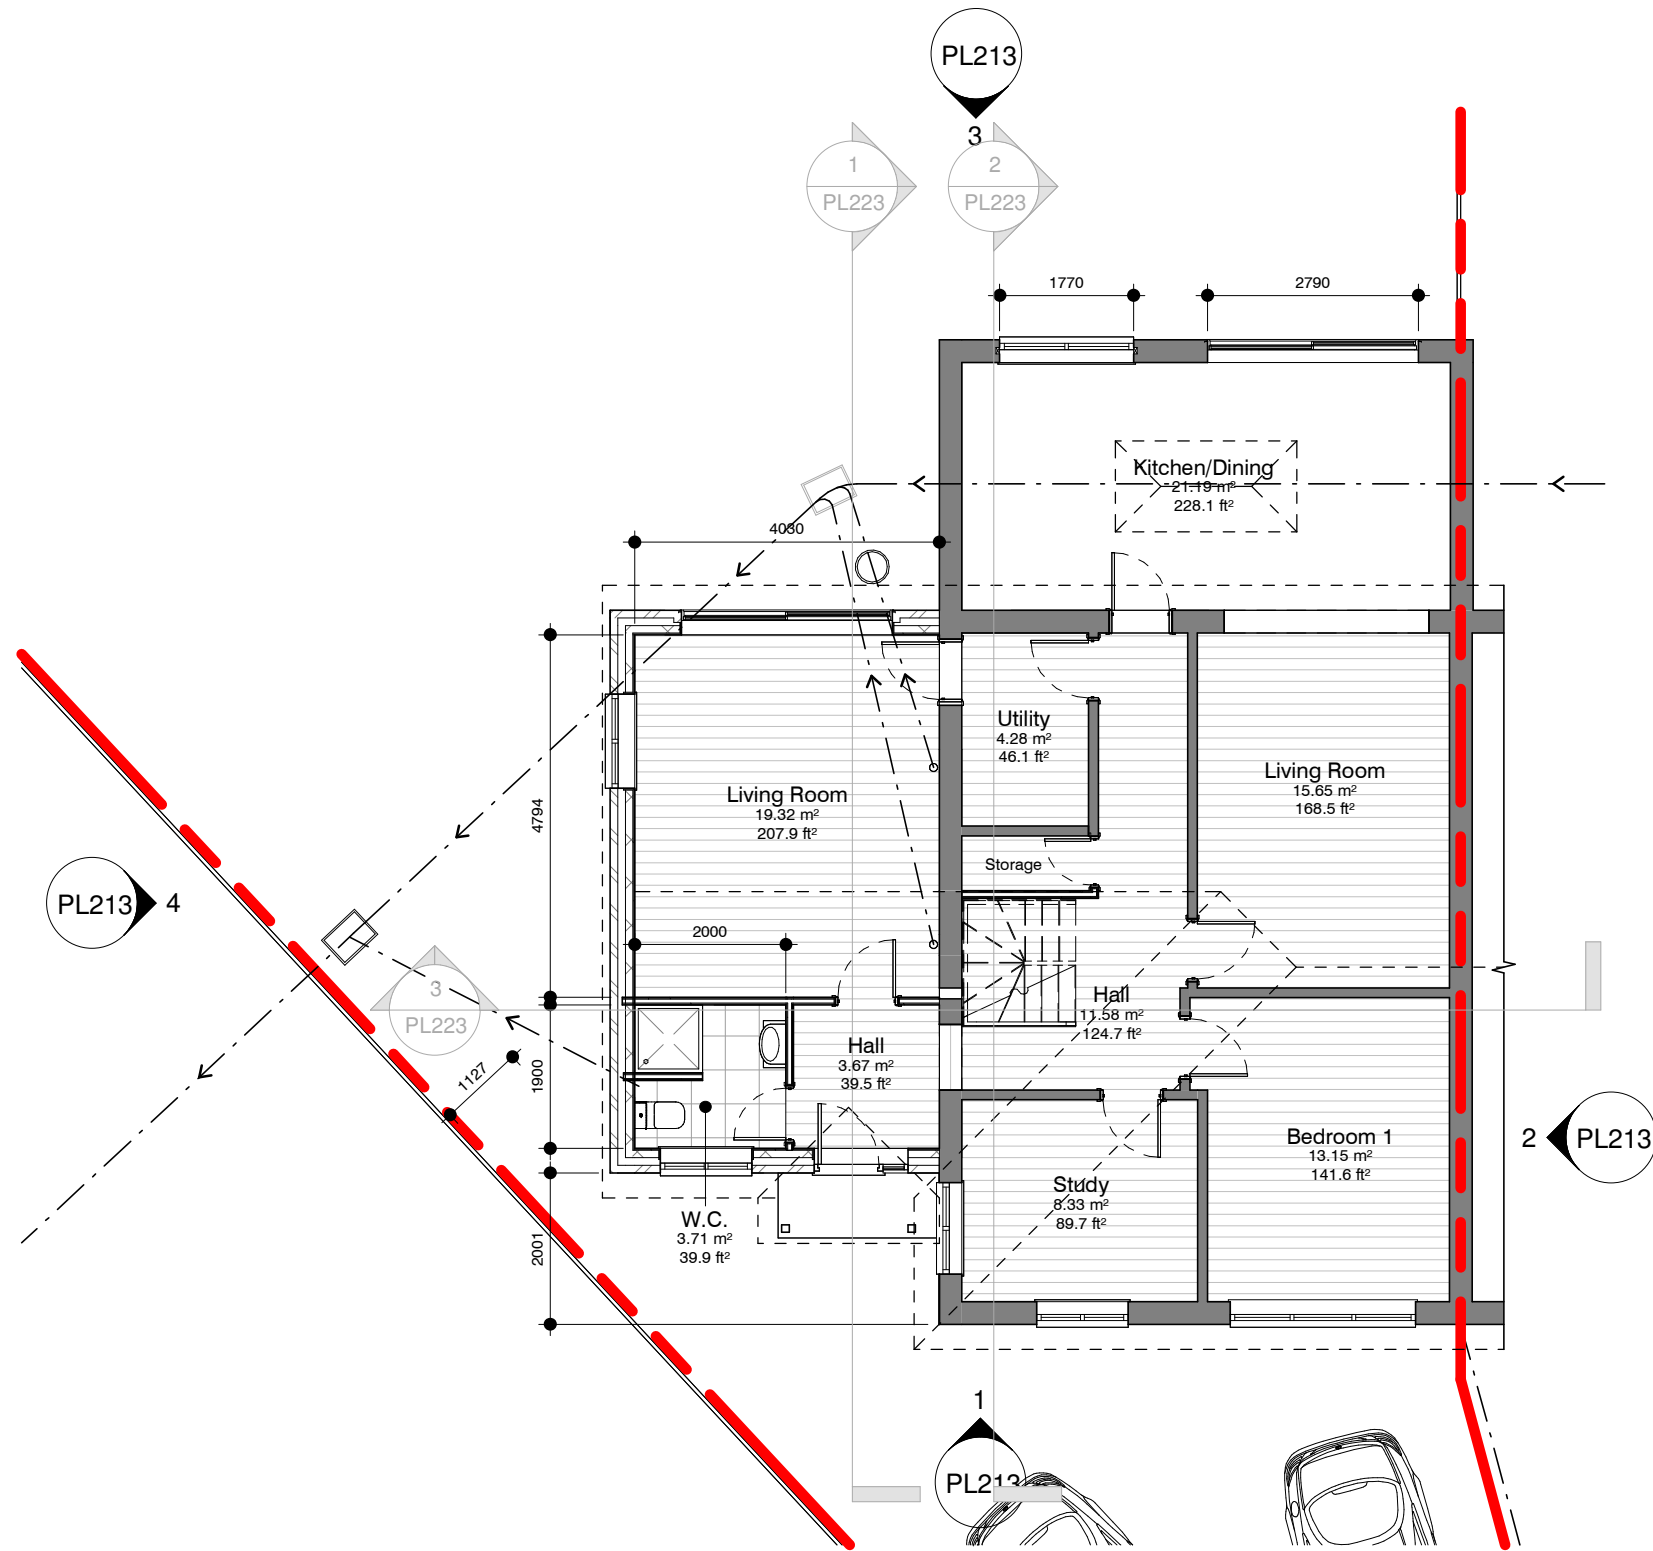


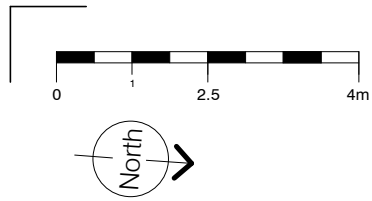

1 GROUND - Proposed C
1 : 100 @A3

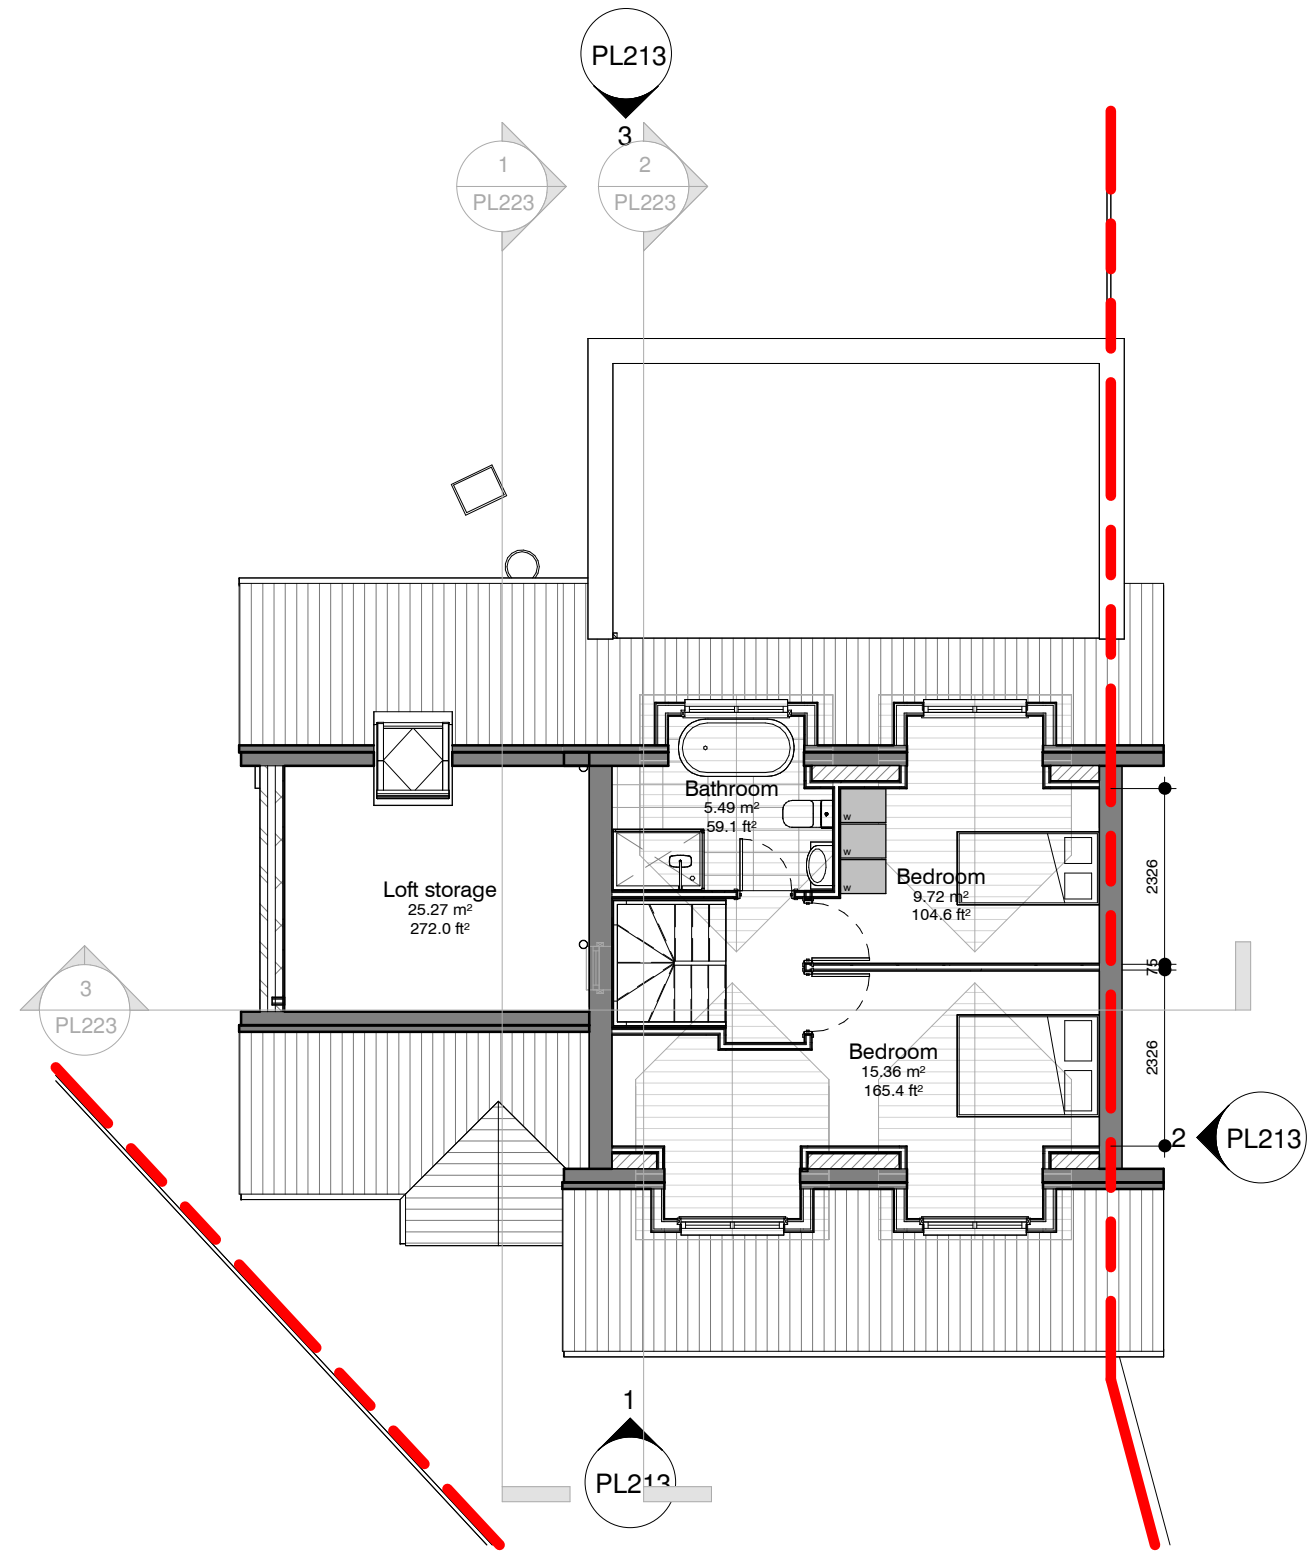

2 FIRST - Proposed
1 : 100 @A3