


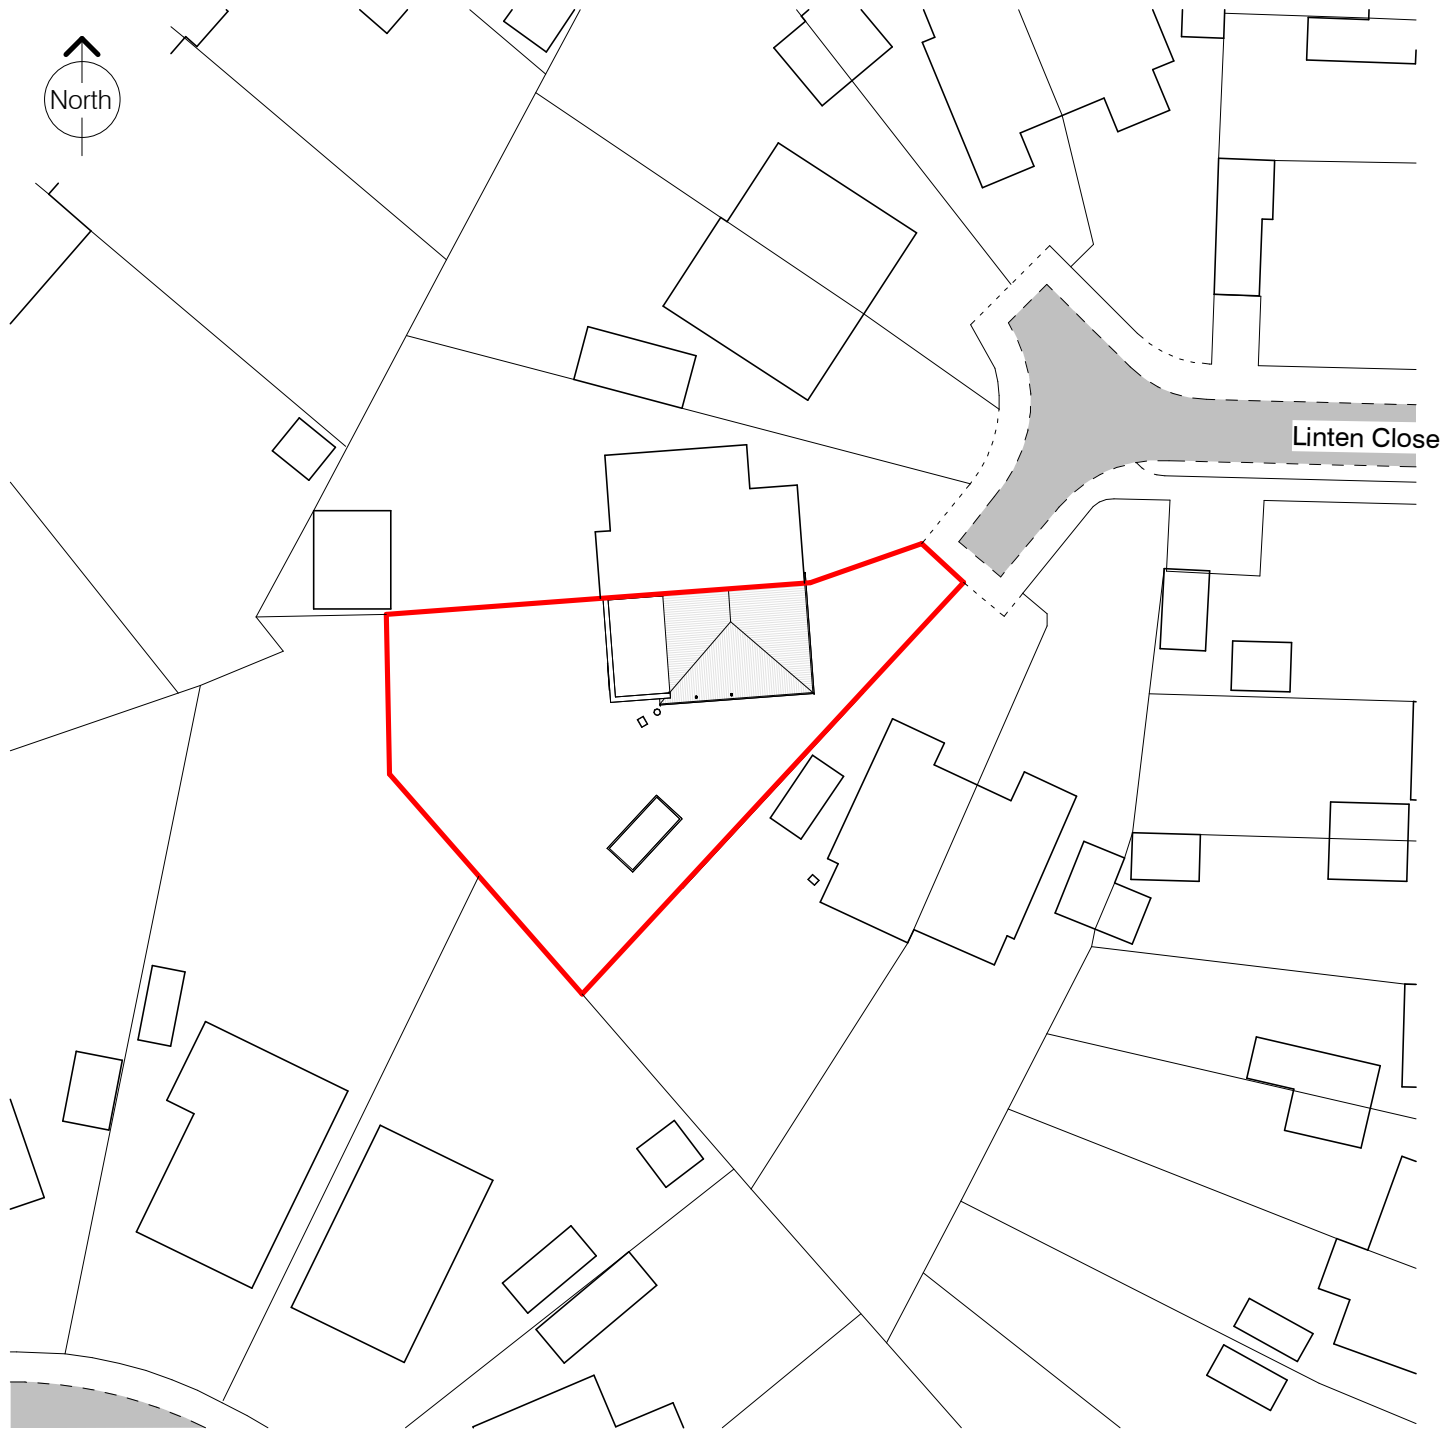


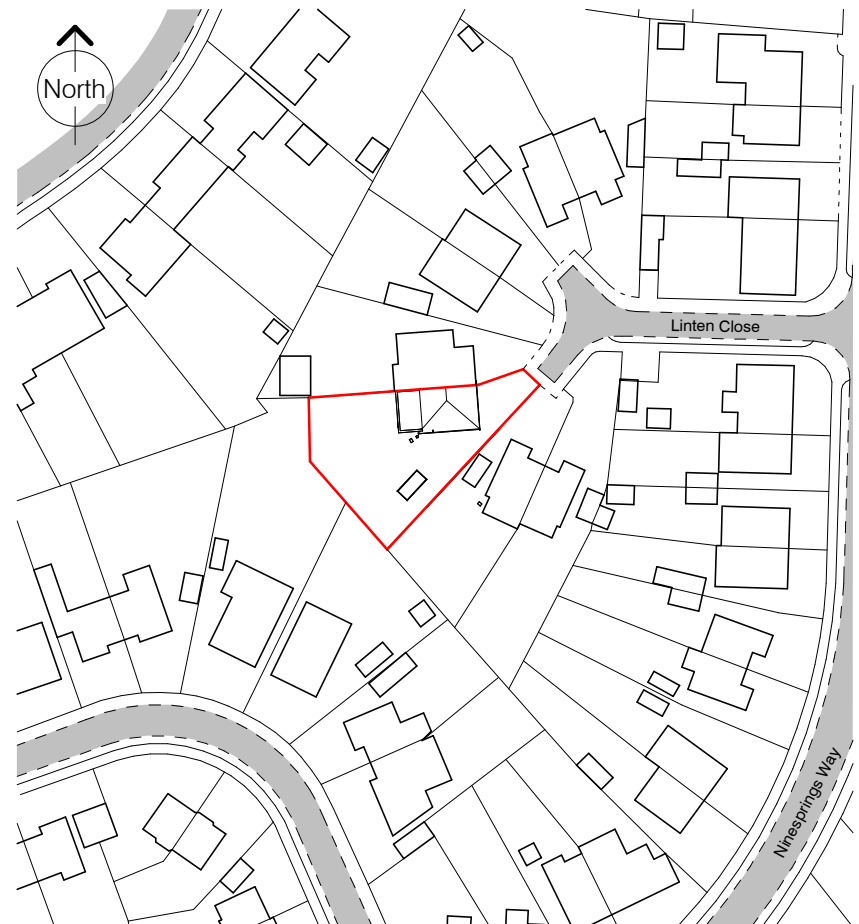

2 BLOCK PLAN (existing)
1 : 500 @A3

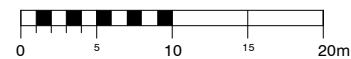

1 Location Plan
1 : 1250 @A3

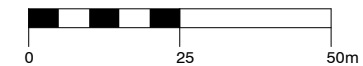

Client: Diana & Peter Martin		Title: Location Plan		Project number: DM-2534		Drawing number: PL001		Revision: -		Revisions: Rev - Description ISSUED FOR PLANNING Date 09.12.25		 PicklePlanning 1 Sale Drive- Baldock-SG7 6NS 07843238113 pickleplanning@gmail.com www.pickleplanning.co.uk 
Address: 6 Linten Close, Hitchin, SG4 9PA		Status: planning		Scale: As indicated@A3		Drawn by: Author		Date: 12/23/24				
Sheet Size - A3				The copyright of this drawing is vested with the author and must not be copied or reproduced without consent. All contractors must visit the site and be responsible for checking all existing conditions and notifying the author of any discrepancies prior to any manufacture or construction work. Note this drawing will only be to scale at listed sheet size.								