


Proposed dropped kerb for 8Canham Close SG4 8SD

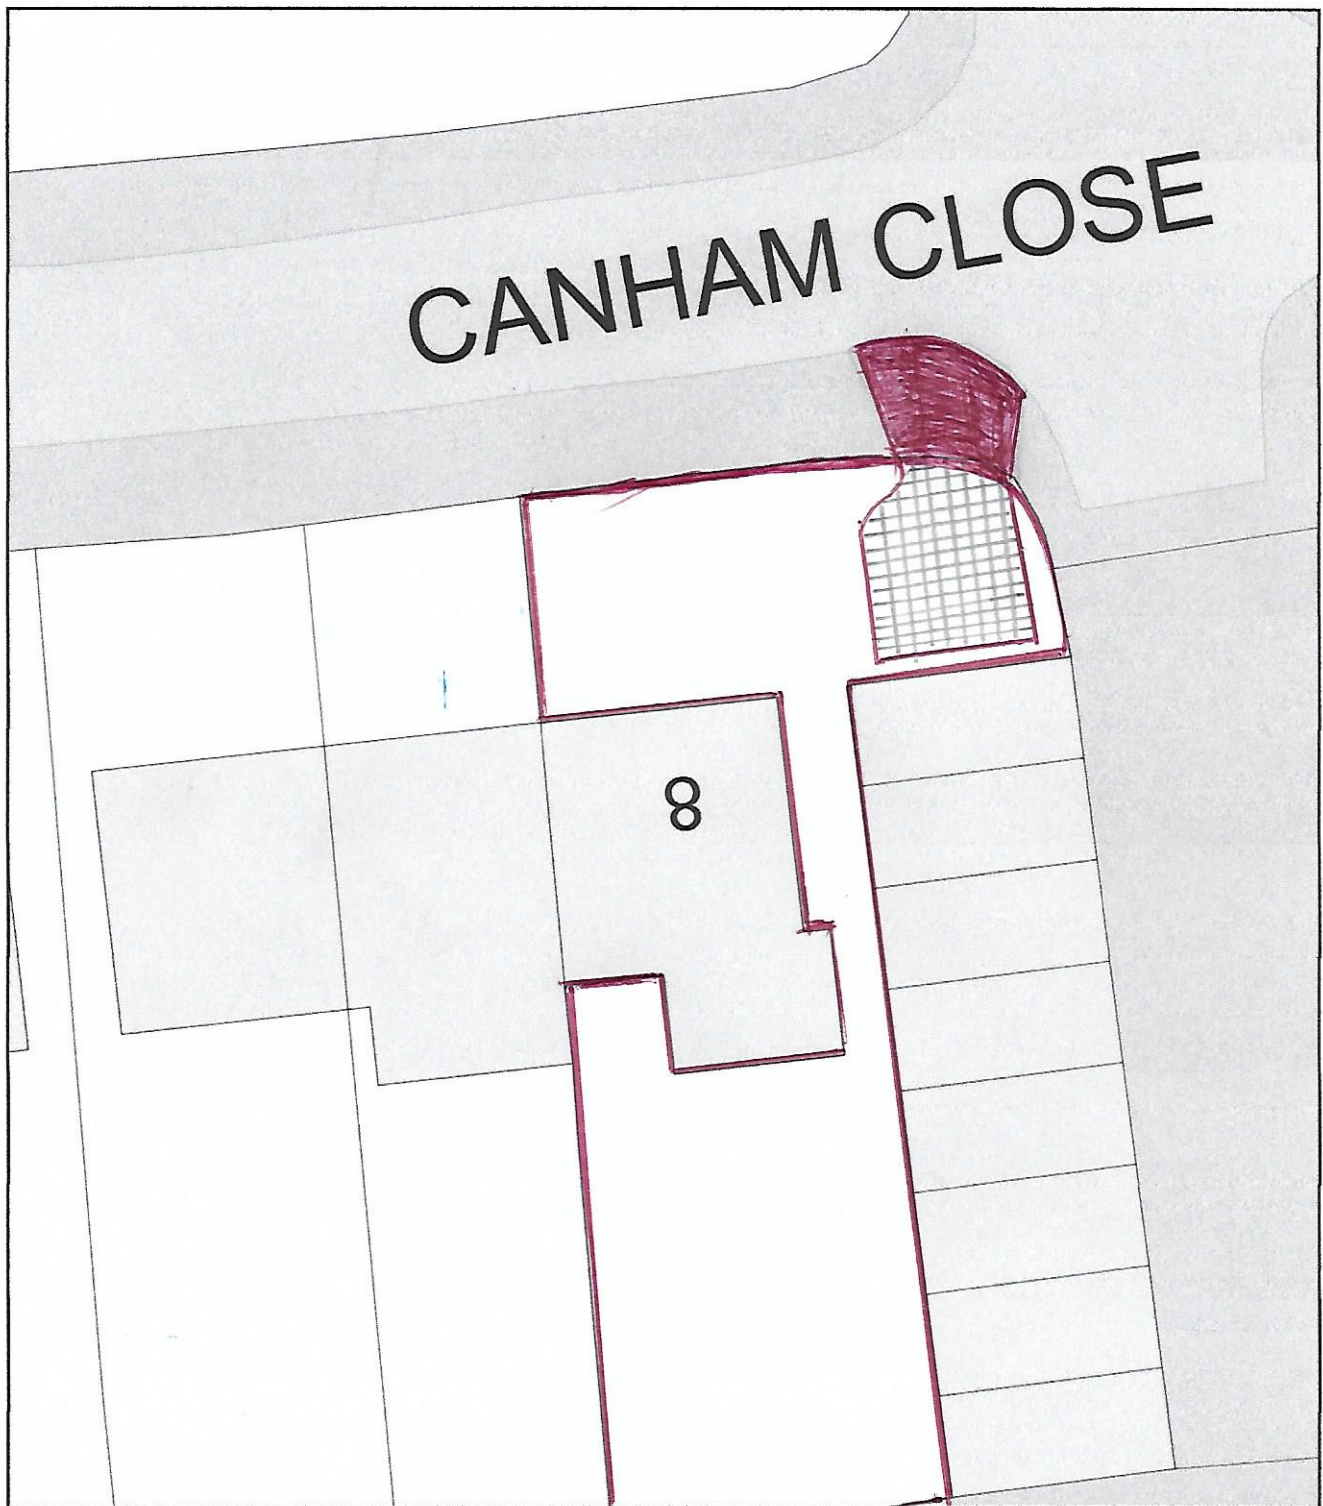

0 10
Metres

*PAVED AREA TO BE
CONCRETE GRID BLOCKS
FOR GRASS INFILL*



Plan Produced for: John Bowers

Date Produced: 23 Apr 2025

Plan Reference Number: TQRQM25113160945447

Scale: 1:200 @ A4