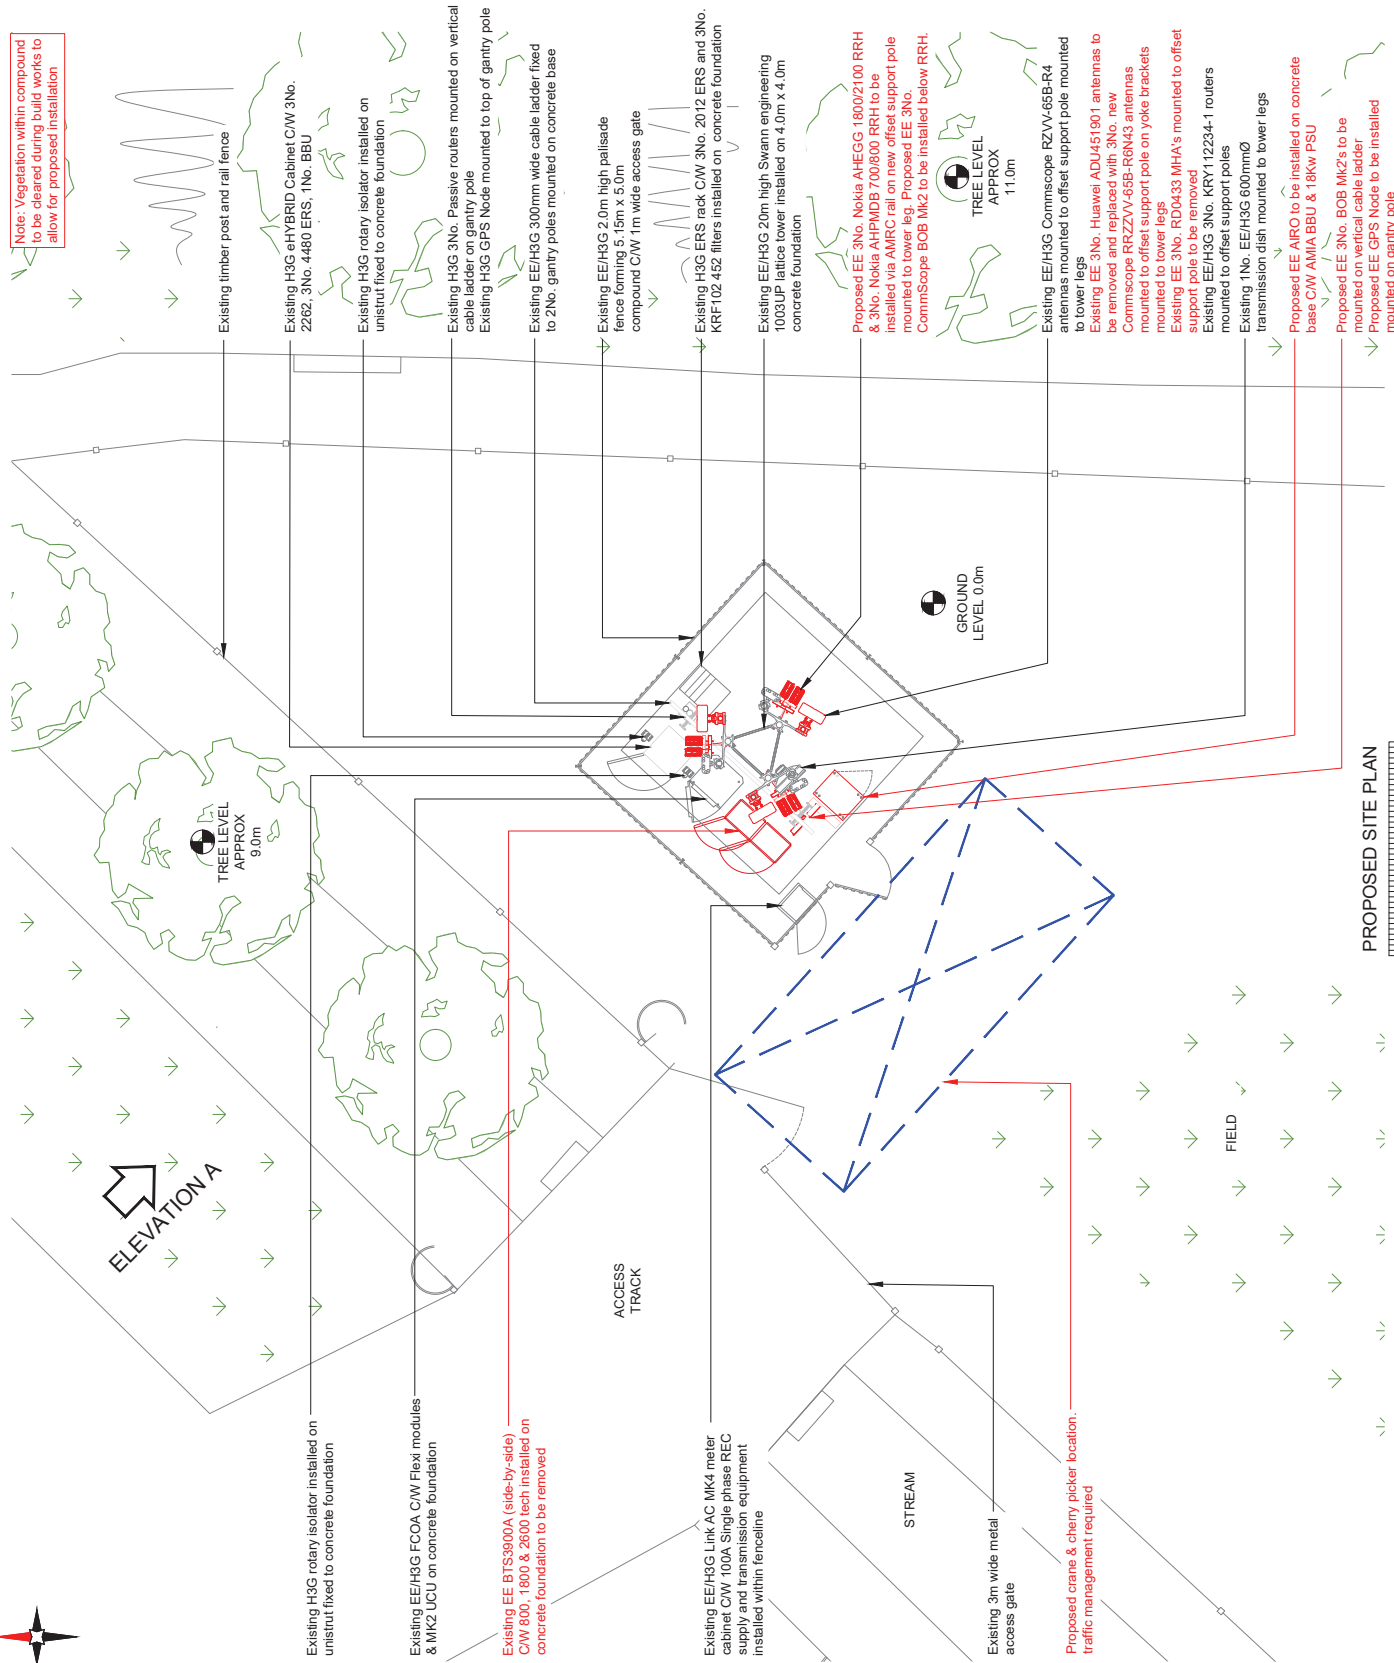


1. ALL DIMENSIONS IN MM UNLESS OTHERWISE NOTED.

Note: Vegetation within compound to be cleared during build works to allow for proposed installation

[illegible]