


Existing
Shrubbery

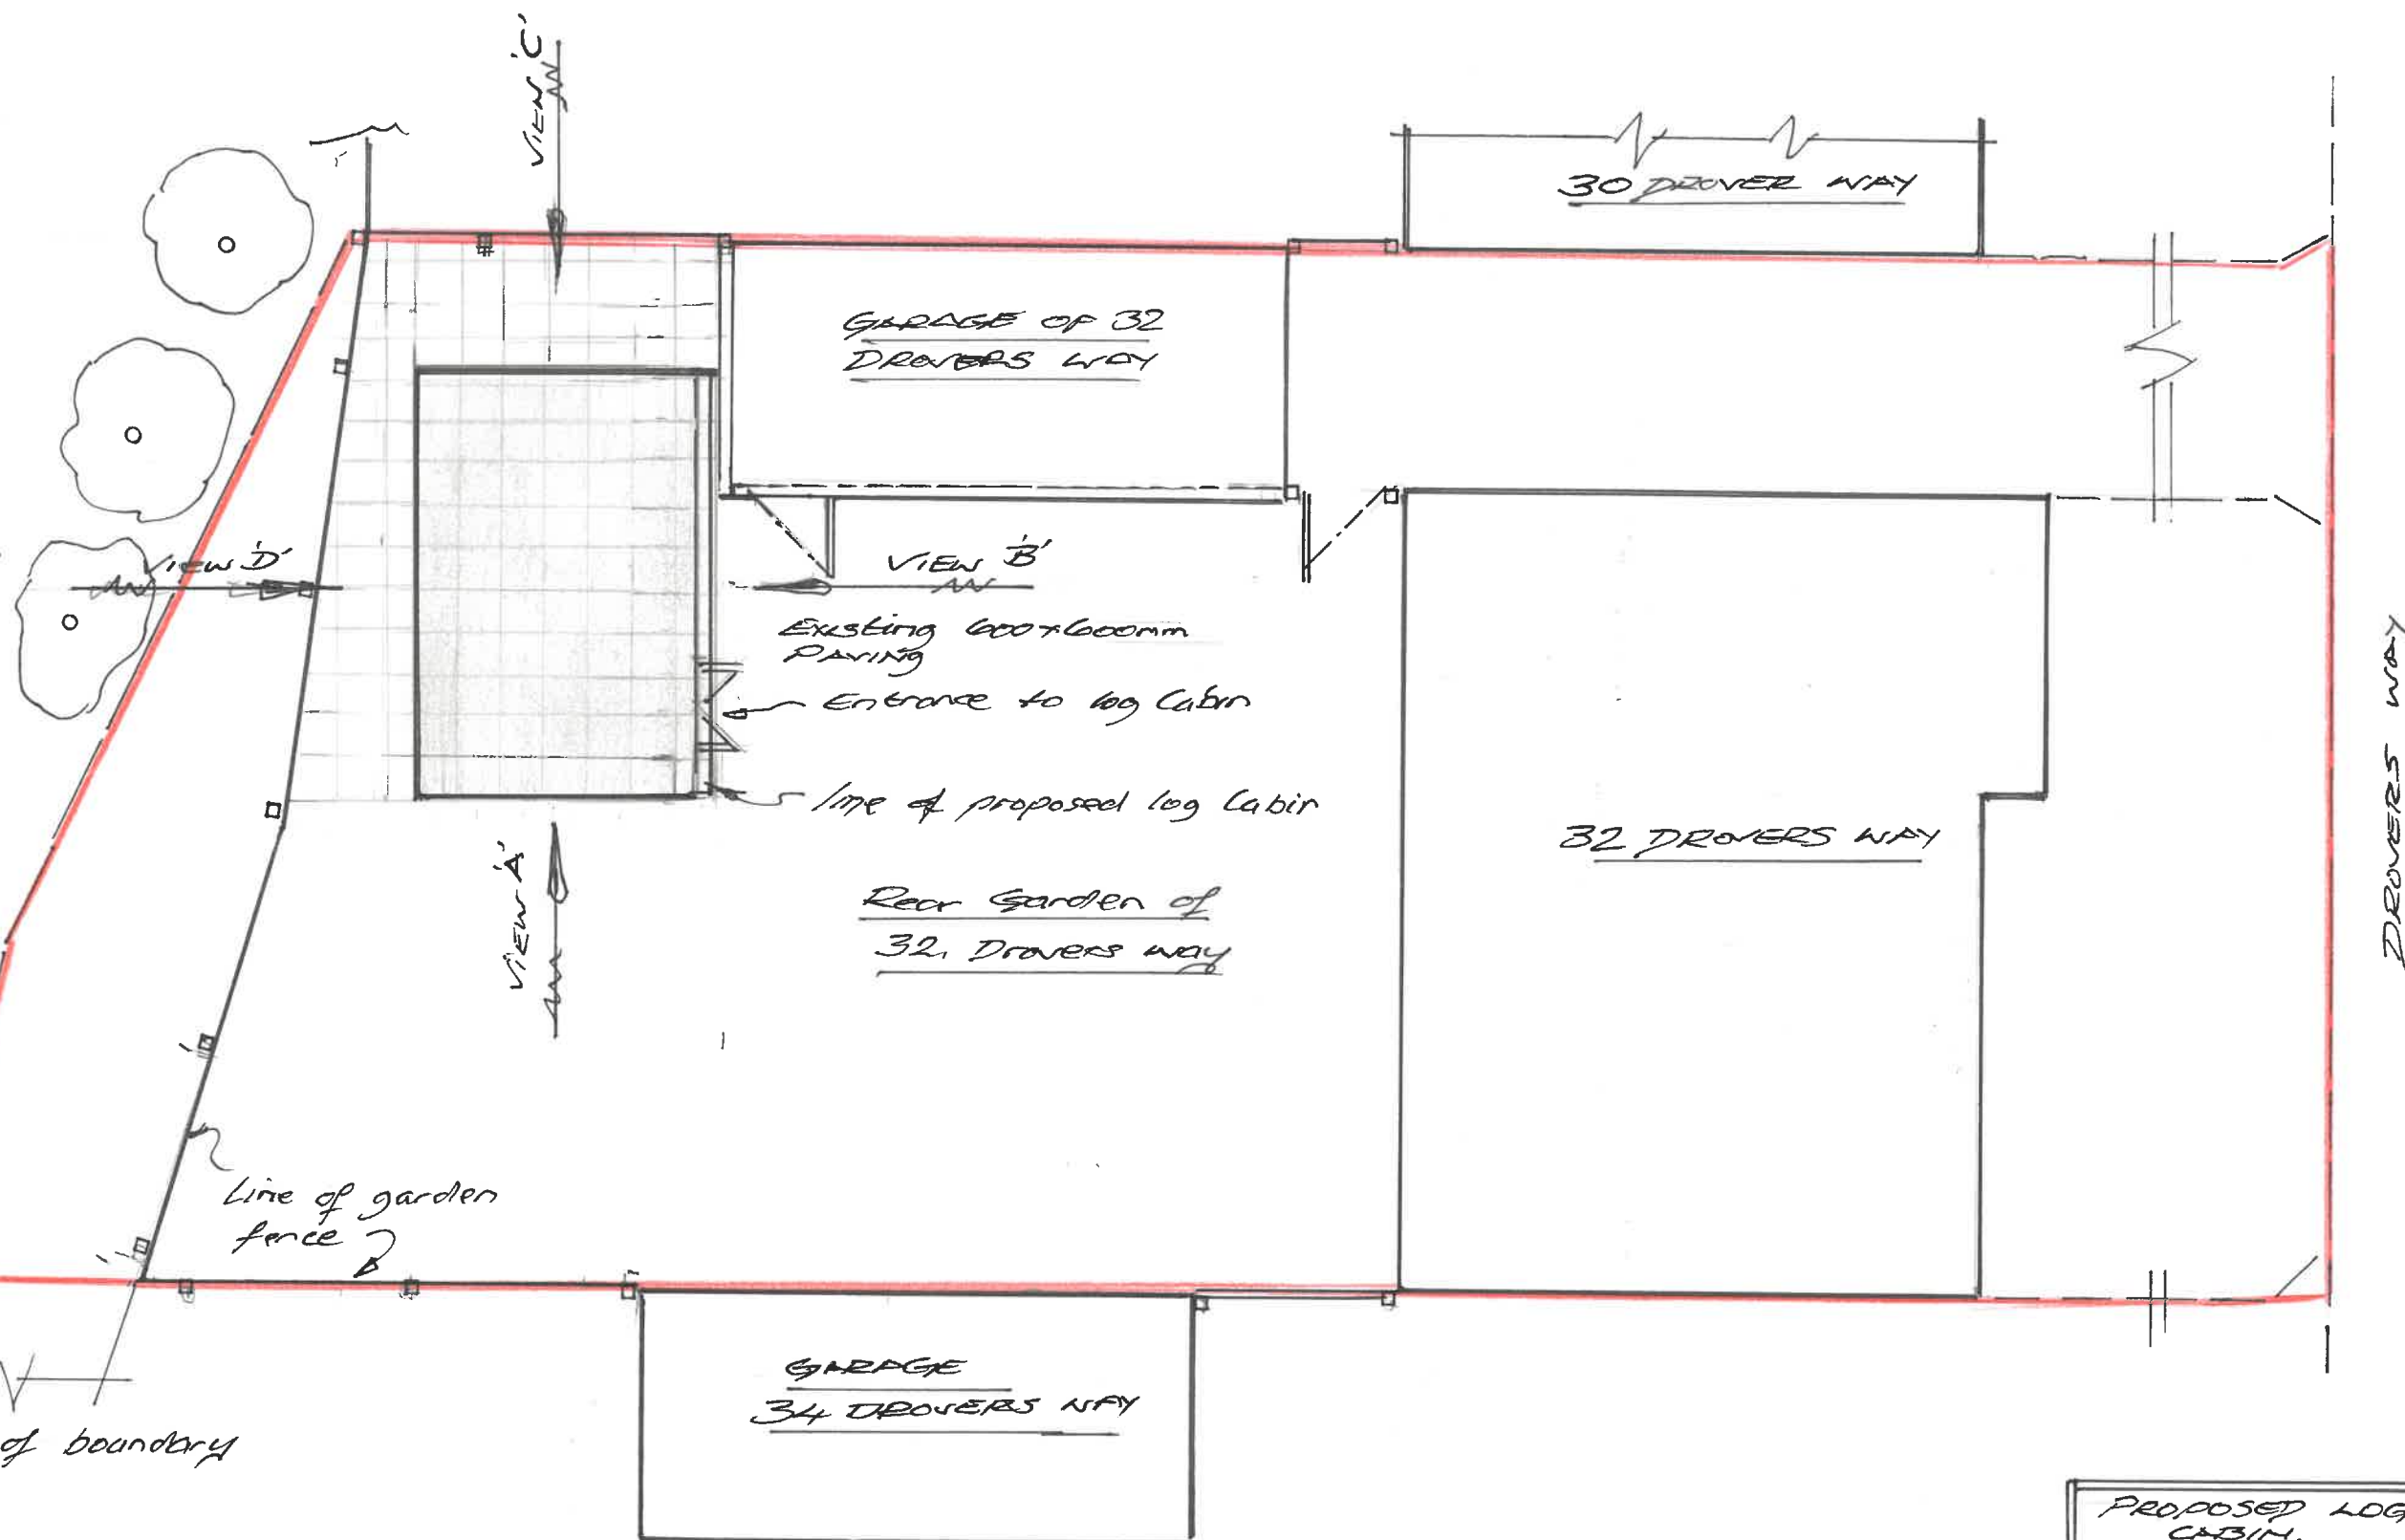

3m. 1m 1m 1m
Scale 1/100

SITE LAYOUT PLAN
SHOWING PROPOSED
LOG CABIN

34 DRIVERS WAY

PROPOSED LOG
CABIN.

REAR OF,

32, DRIVERS
WAY PIRTON

SG5 3ER

DATE 20th March 25
SCALE 1/100 BDP

DRG NO 03201.