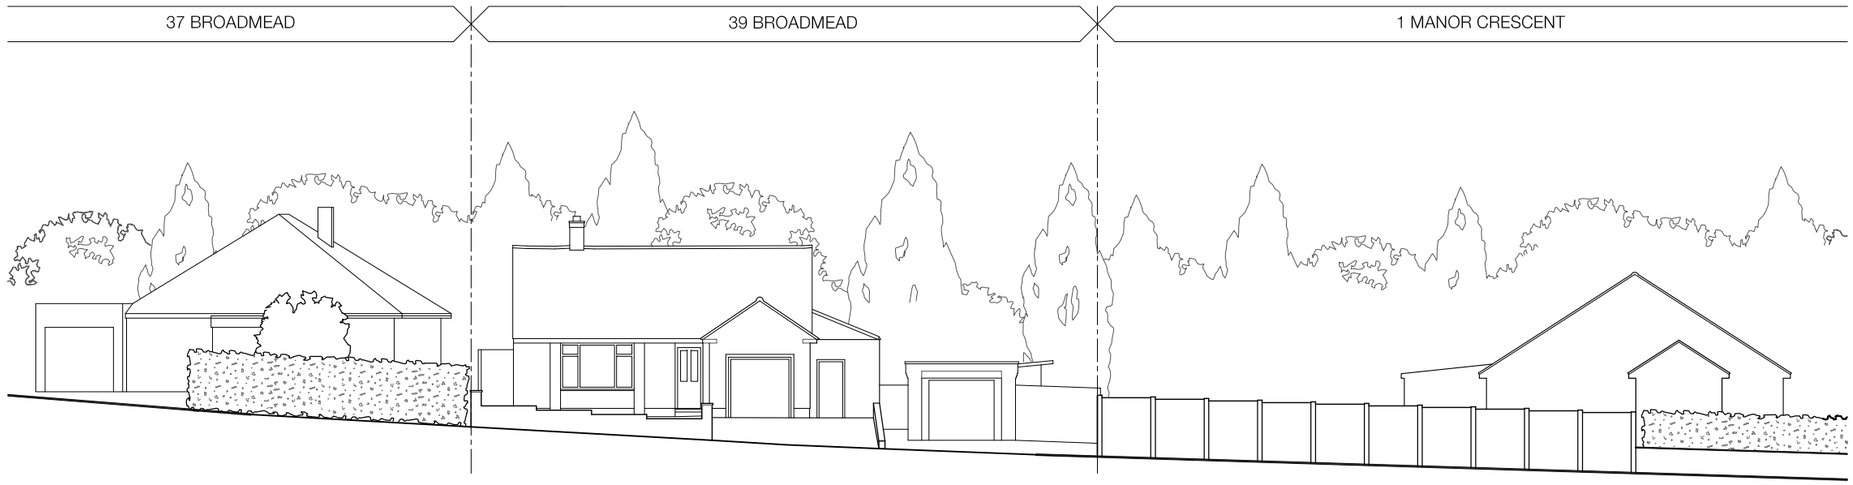

01. EXISTING STREET SCENE ELEVATION

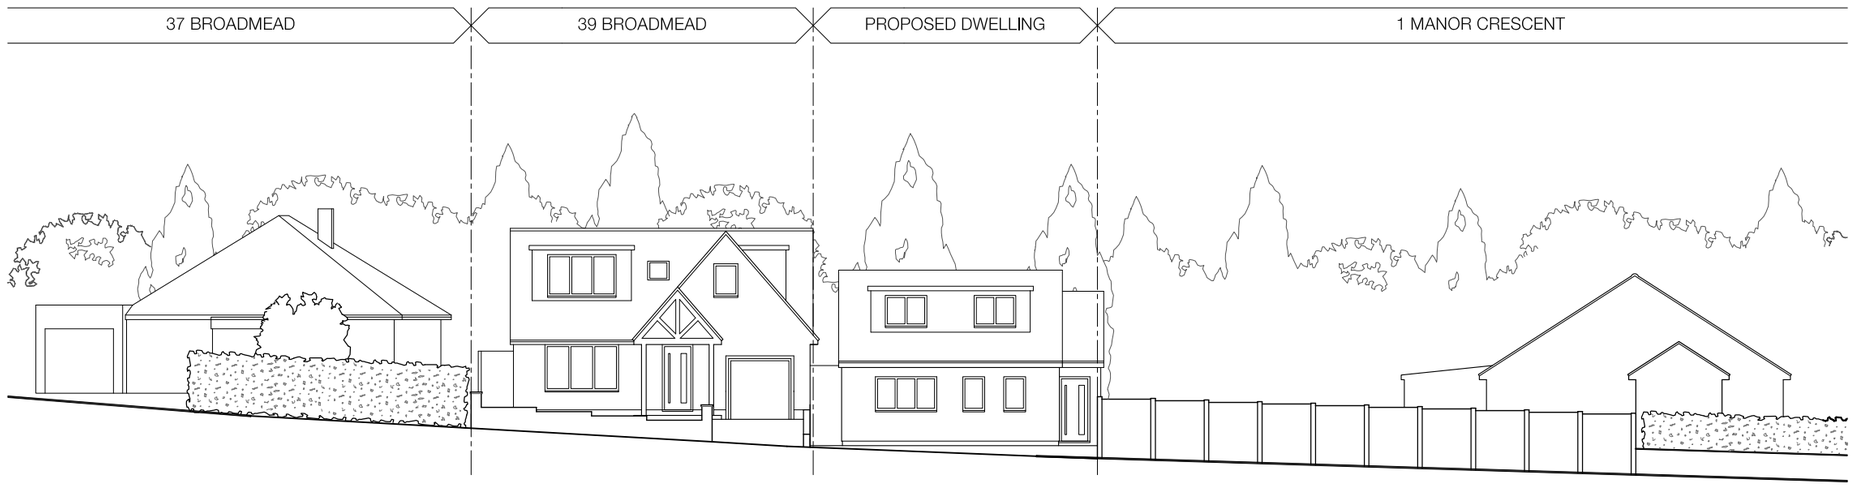

02. PROPOSED STREET SCENE ELEVATION

050.01 - Existing & Proposed Street Scene Elevations - 1:200@A3

PLANNING

Revisions:-

Note,
Do not scale from this drawing. All dimensions to be checked on site by the contractor and to be his responsibility.

0 2 5 10 20m

Job: 39 Broadmead
Job No: 372
Drawing: Existing & Proposed Street Scene Elevations
Scale: 1:200@A3
Drawing No: 050
Revision: -

tom gristwood architects
w: tomgristwoodarchitects.com t: 01367 243000