

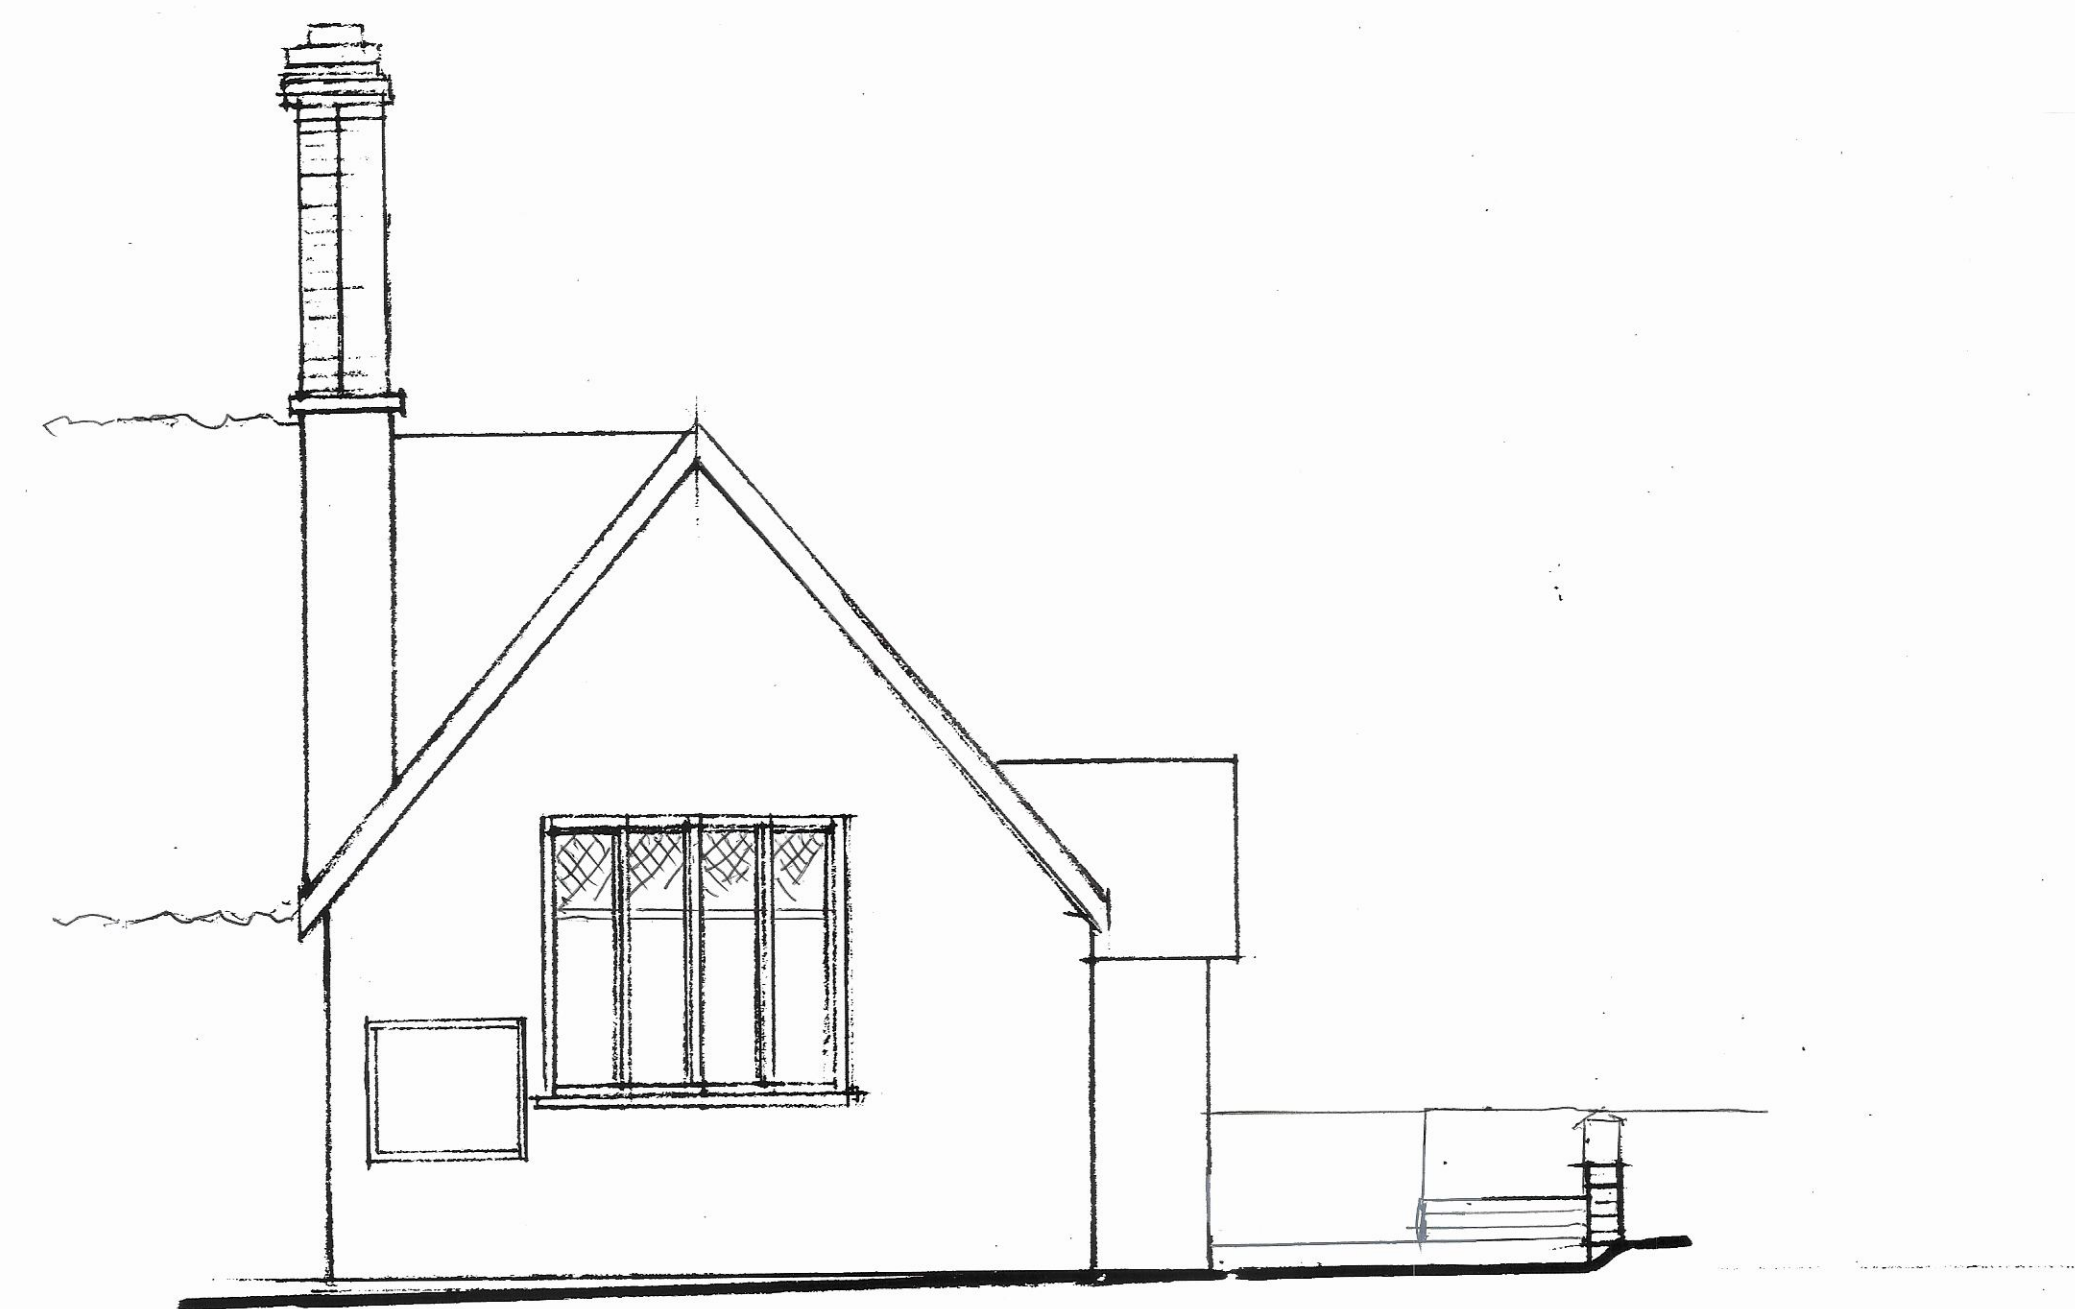
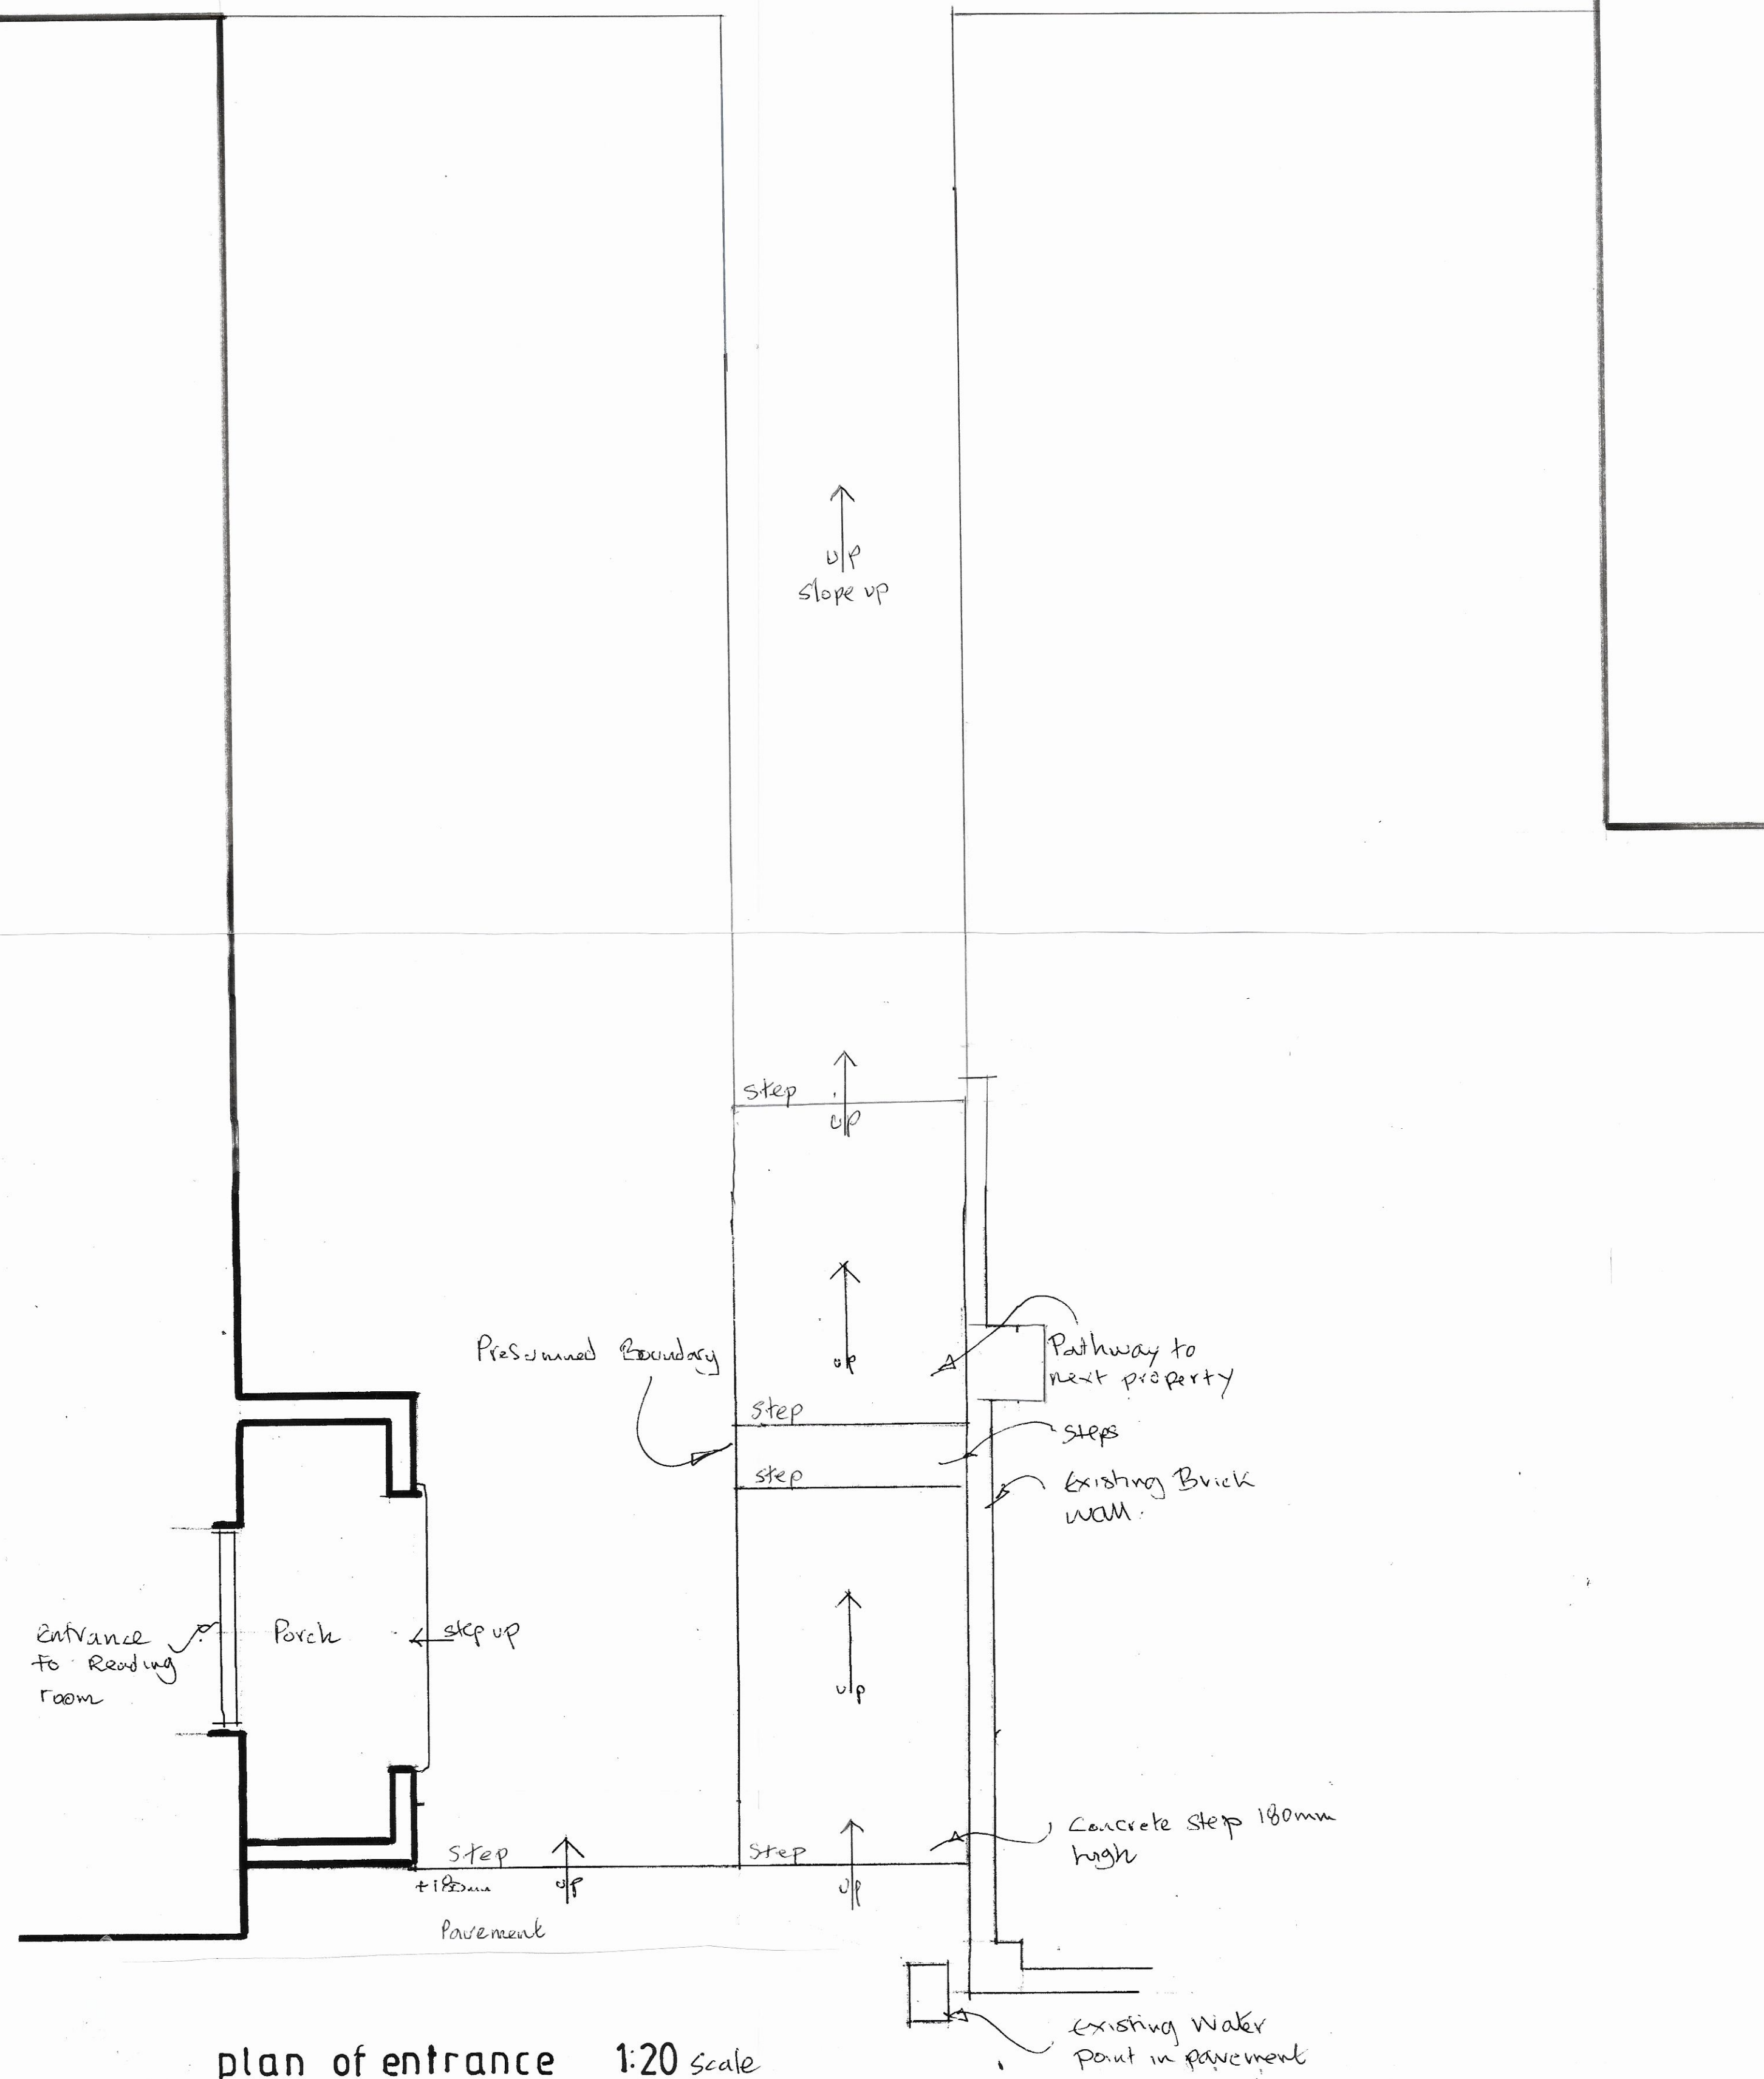


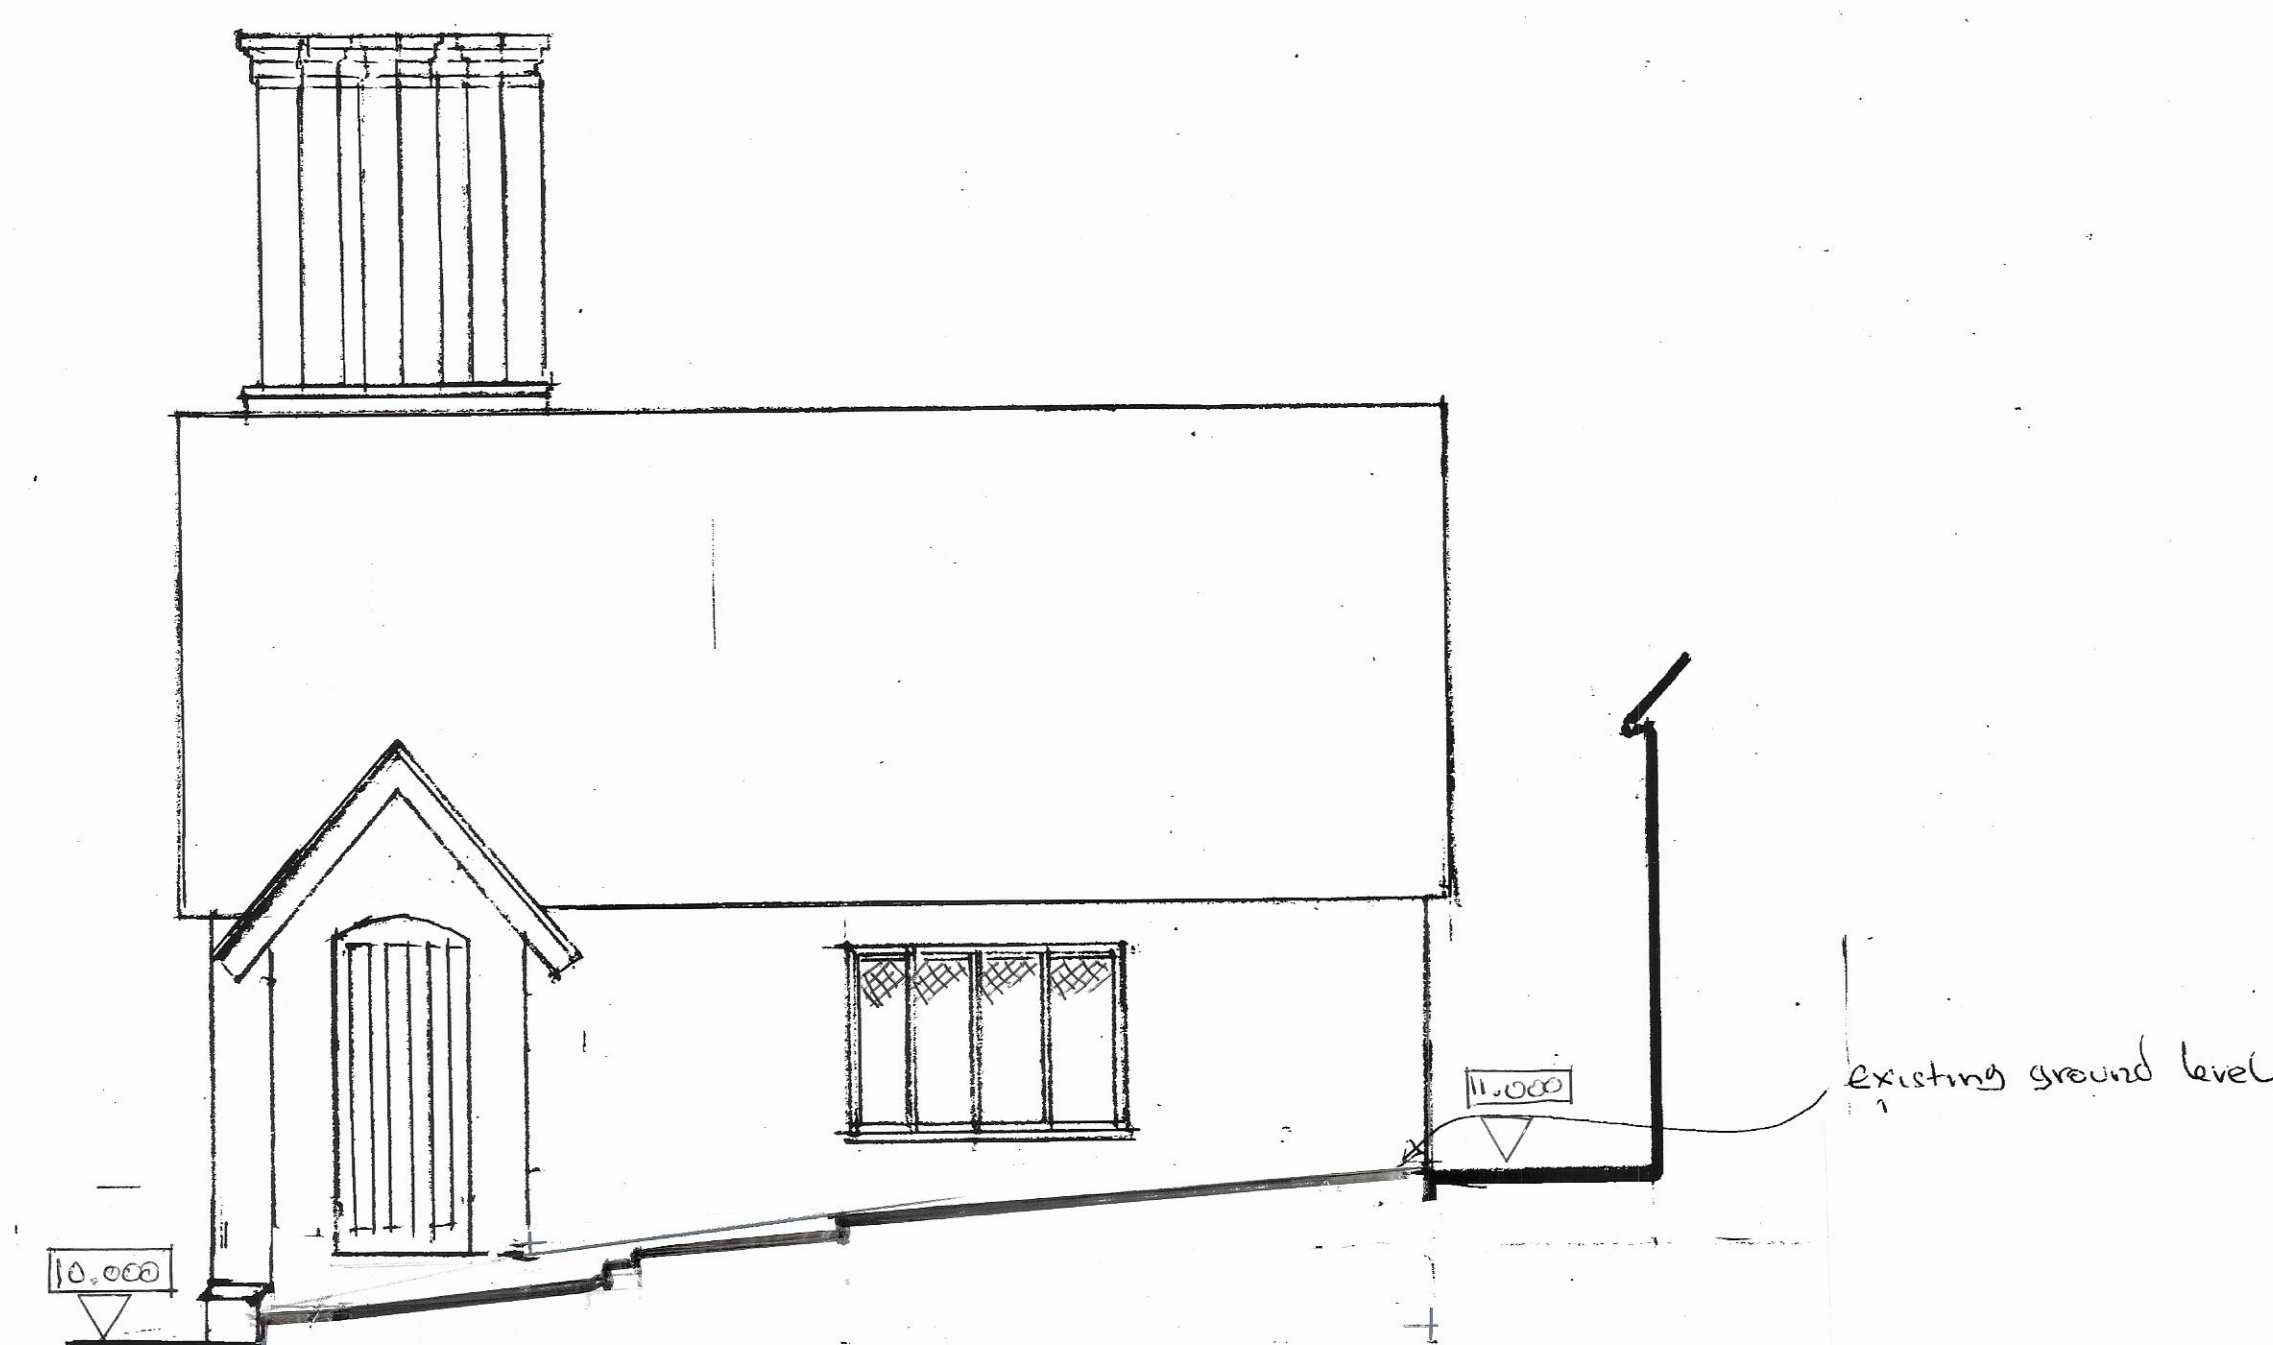

front elevation 1:50

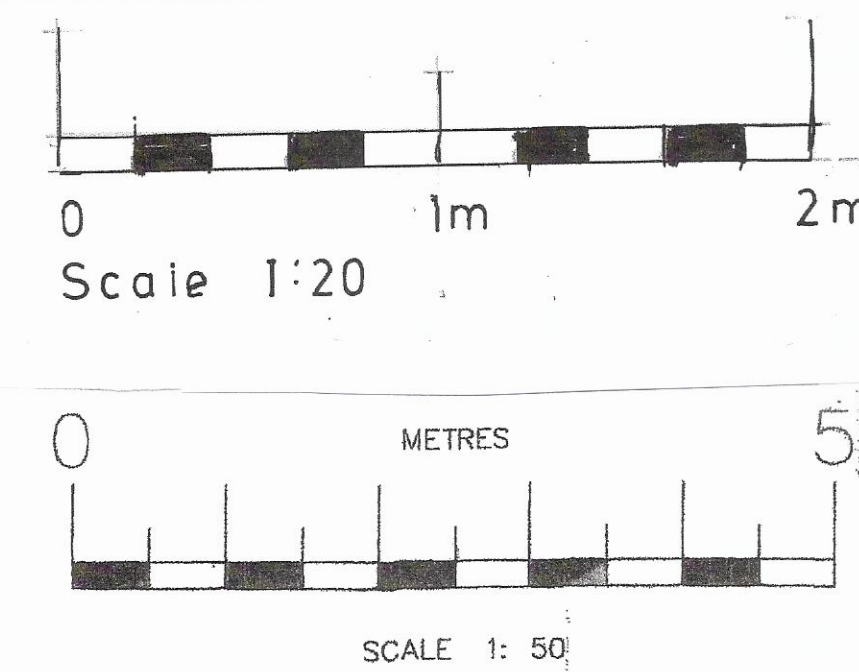

side elevation 1:50

AS EXISTING FOR 'READING ROOM', HIGH STREET, BARKWAY.

Tim Bond Chartered Architect B.Sc. Dip.Arch. R.I.B.A.

RR/TB/24/1

1 Market Hill, Royston, SG8 9JL, Tel: 01763 249008

**Bond Chartered
Architects**