




PROPOSED LIFT
SHAFT EXTENSION

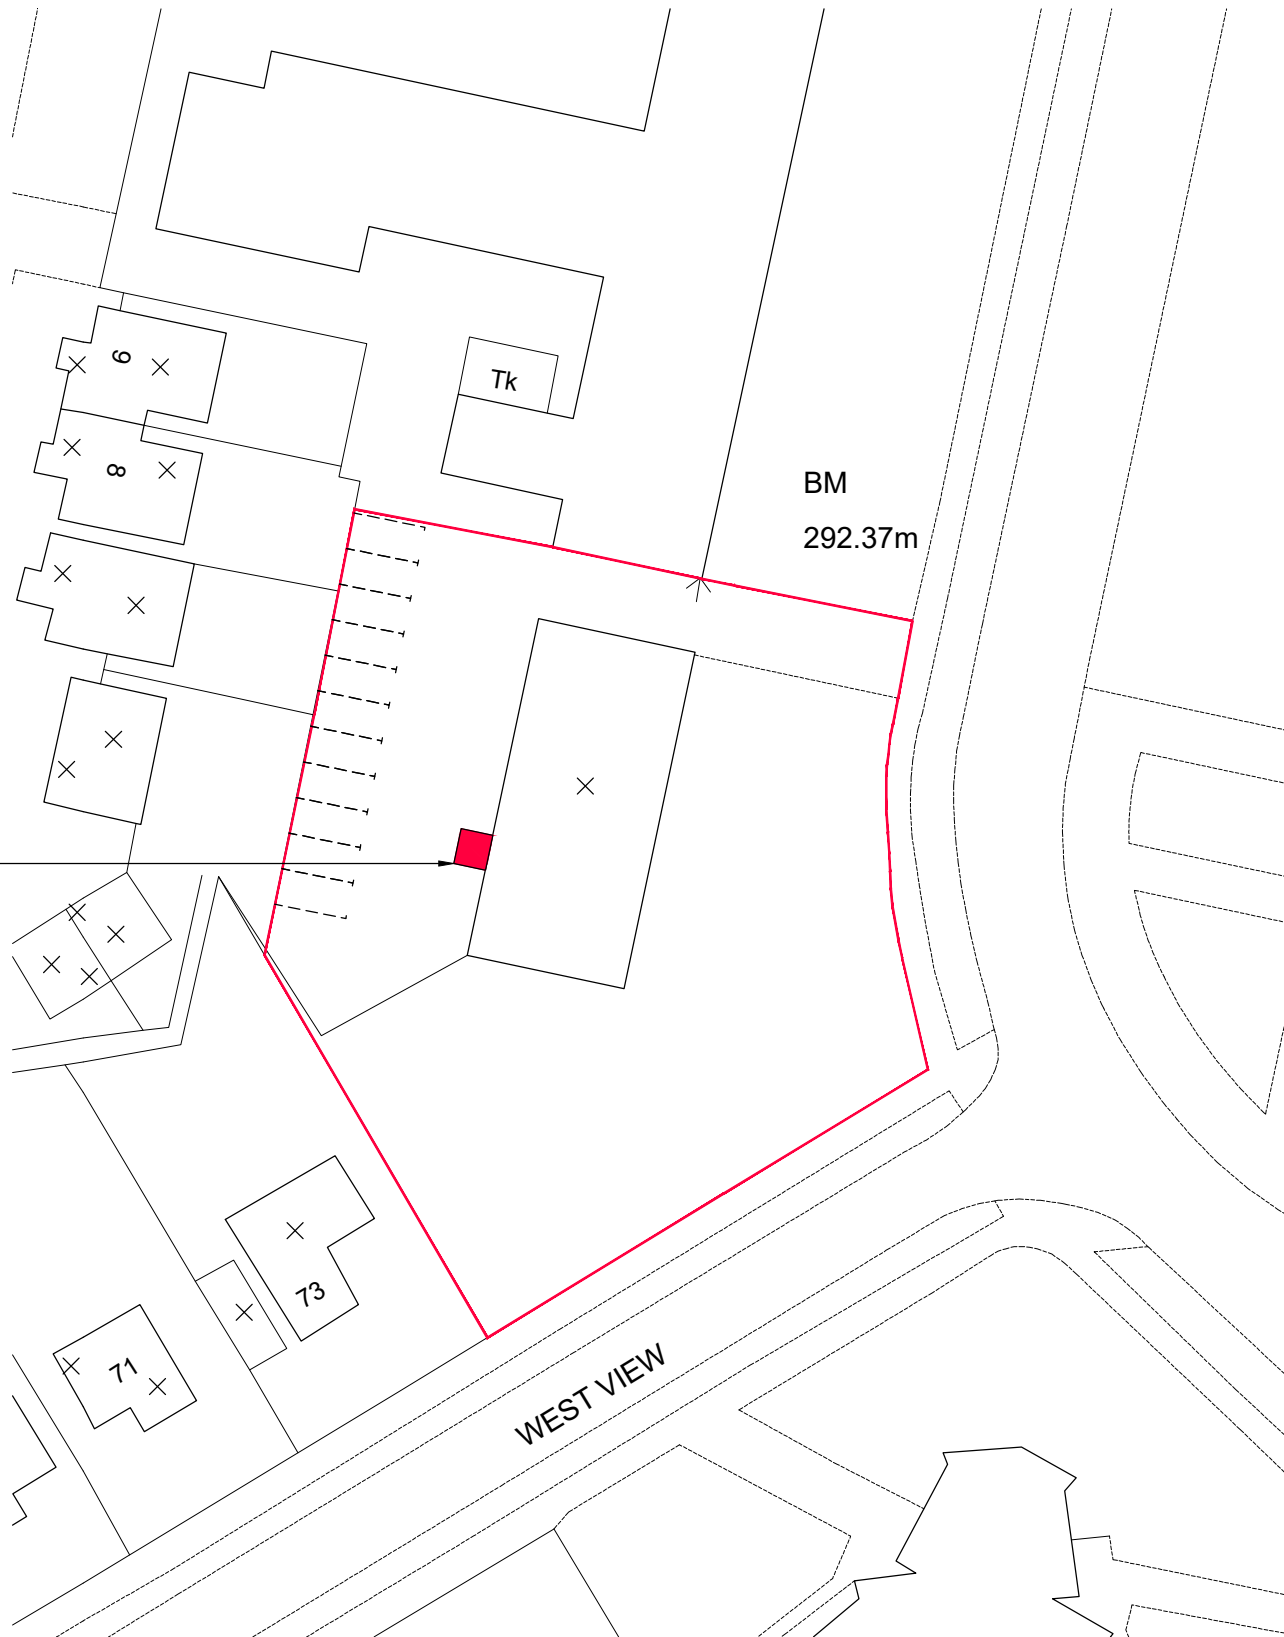

SITE BLOCK PLAN (1:500)

NOTES AND REVISIONS

No dimensions are to be scaled from this drawing. All stated dimensions must be verified on site. Lobs Design must be advised of any discrepancies.
This drawing must be read together with the specification/Bill of Quantities and related drawings.

This drawing is for the purpose of obtaining Planning & Building Regulations Approval only. Should the contractor use them to build from then they assume full responsibility for the design.

B PARKING SPACES INDICATED
A SITE BOUNDARY AMENDED

ipl 14.05.26
ipl 05.05.26

REV DESCRIPTION
REV DESCRIPTION

DRWN DATE
DRWN DATE

0 10.0 20.0 30.0 40.0 50.0m

1: 500

Client
Jackie's Drop In
Broadway, Letchworth Garden City
SG6 3PA


Project
Proposed External Lift Shaft

Drawing Title
Block Plan

Proposed

Scale As Shown Date Mar 2026 Drawn KRL Checked

Project No LD743 Drawing No P01 Revision B

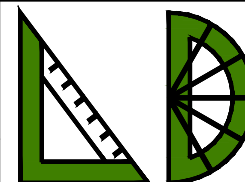

LGCHF Garden City
Heritage Awards
Winning Designer

Lobs Design

Architectural Services
The Pixmore Business Centre
Pixmore Avenue,
Broadway, Letchworth Garden City
Hertfordshire, SG6 1JG
M: 07960 006077
E: info@lobs-design.co.uk