



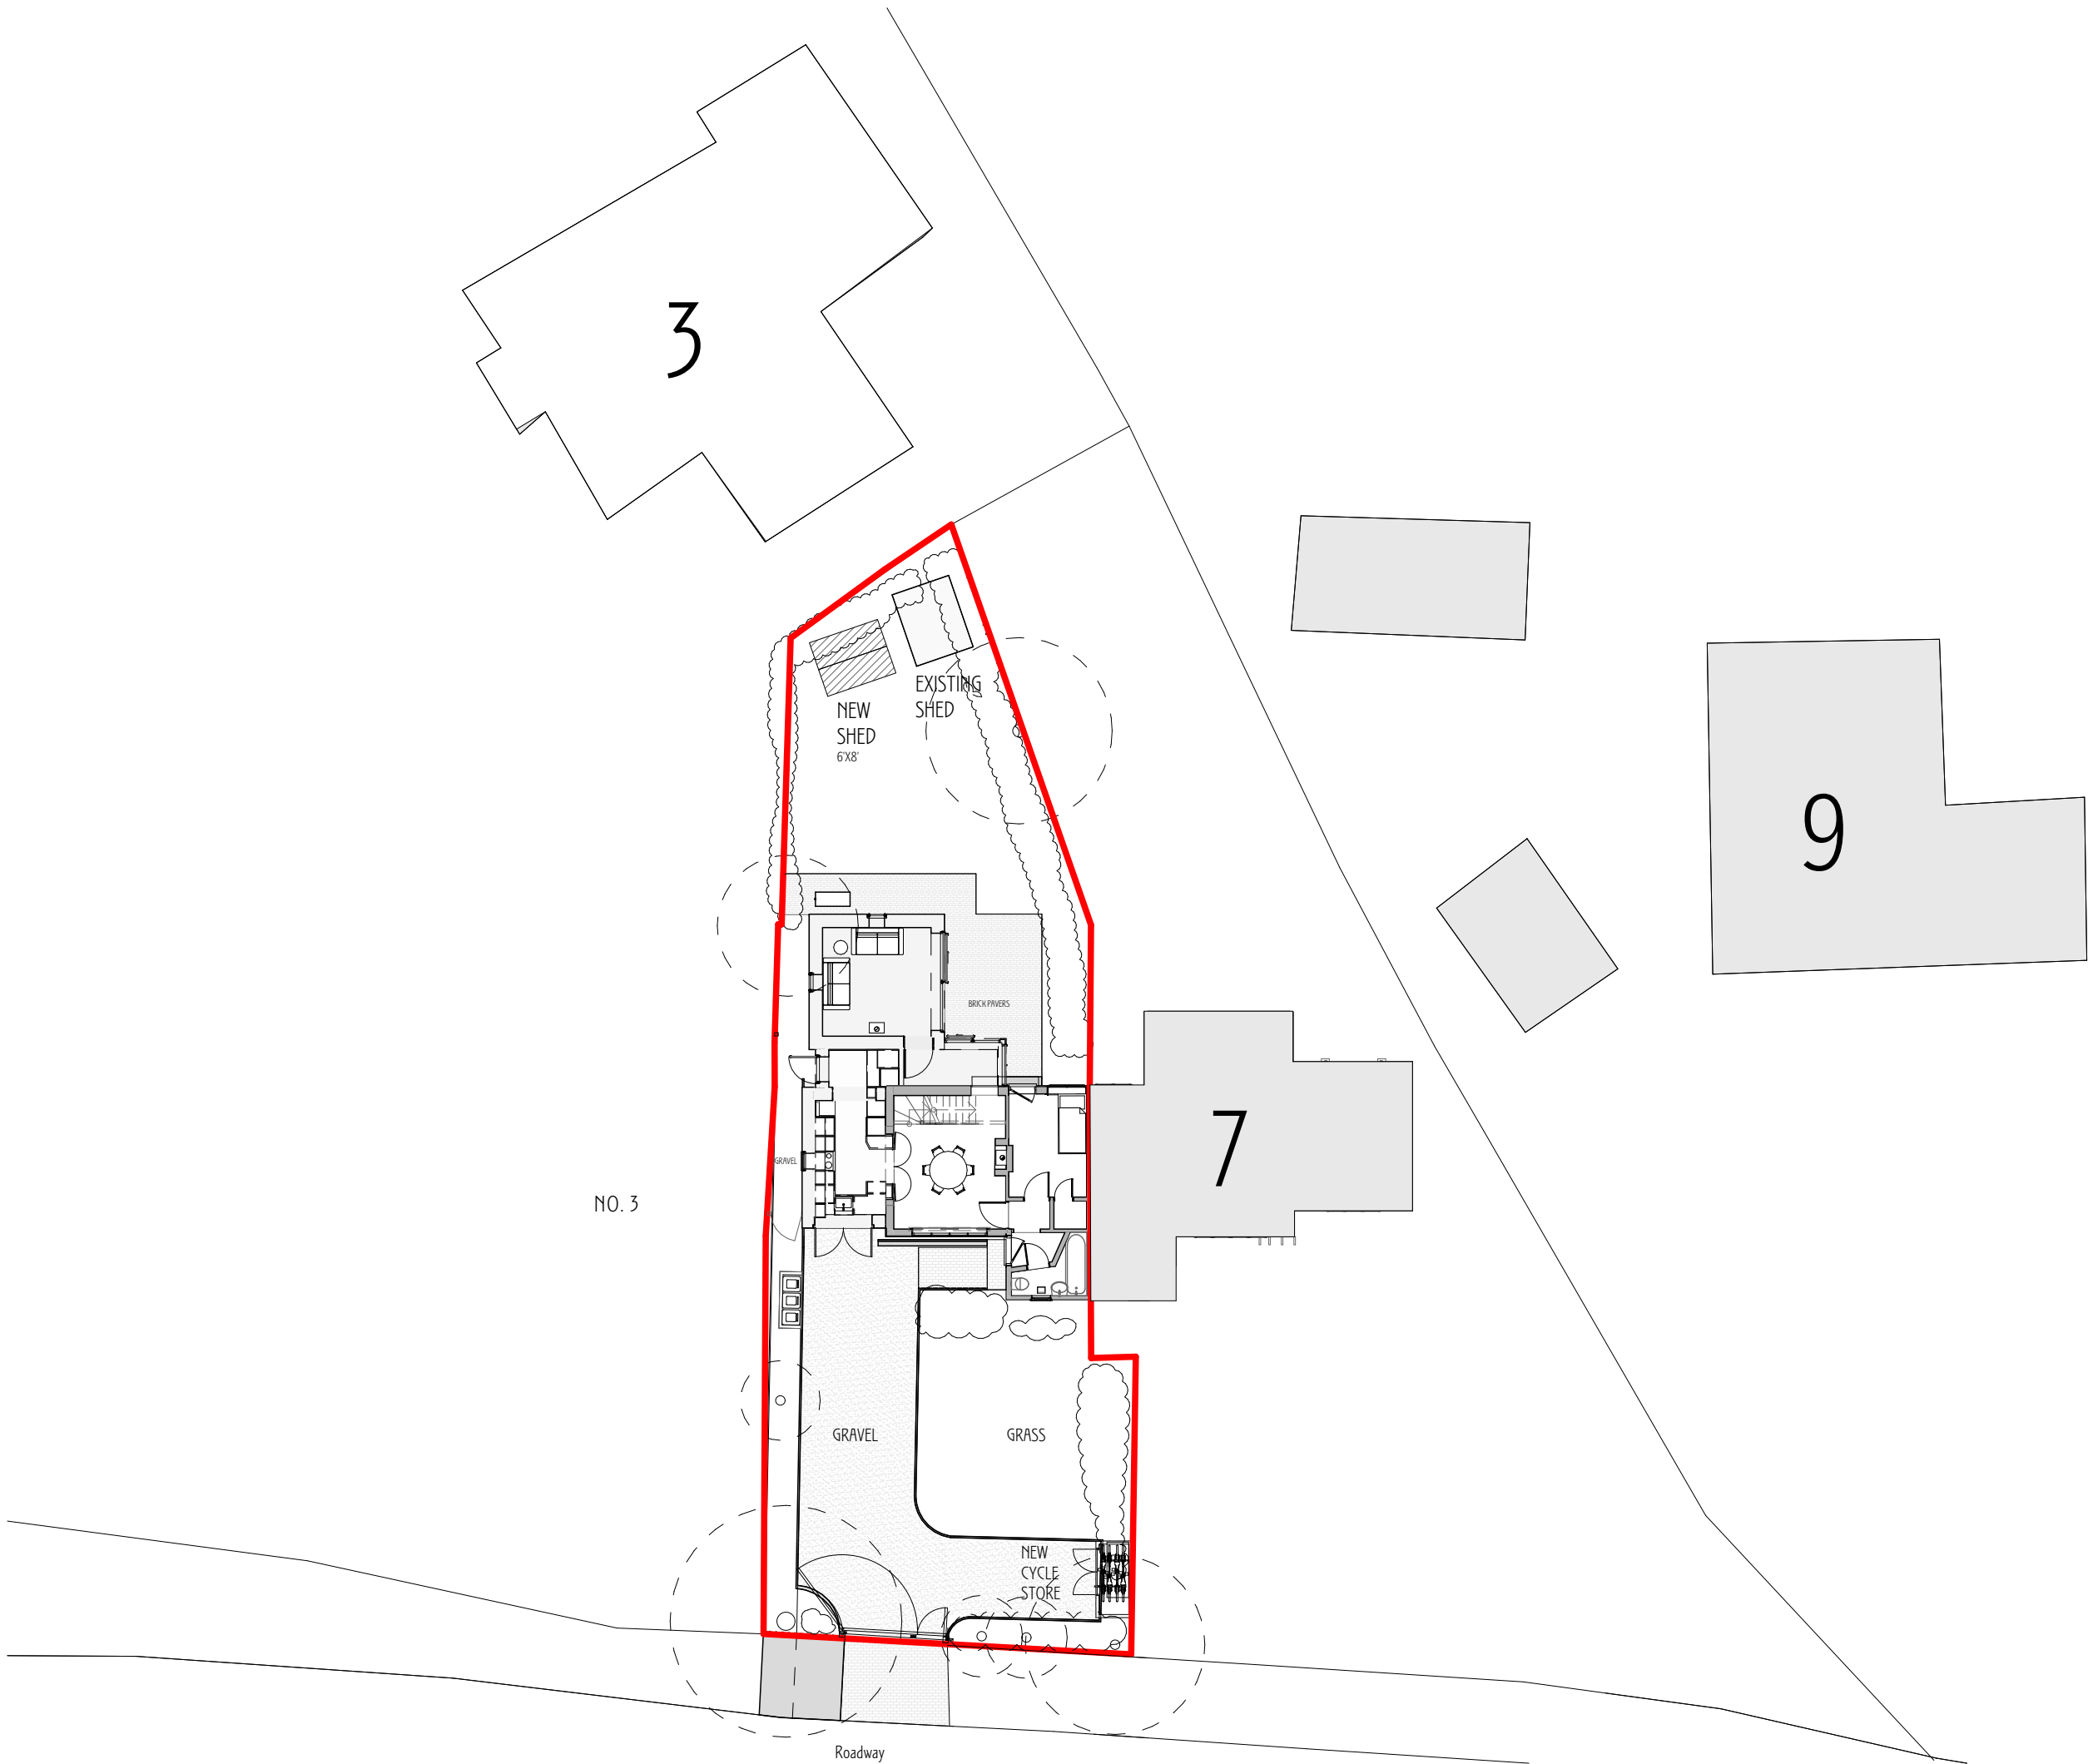

- NOTES
- This is a planning drawing and should not be used for construction.
 - This document and its design content copyright © is owned by Norton Studio Architects.
 - It shall be read in conjunction with all other associated project information and consultants documents.
 - 3D images are an illustration only, and are not accurate representations. Colours are indicative only.
 - Refer to scale bar and title sheet to check printing scale.

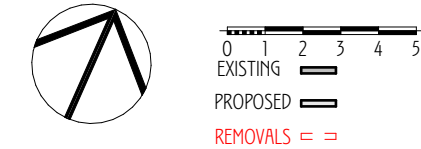

Rev	Issued By	Details	Date
-	AG	PLANNING, LB & LHF SUBMISSION	02/09/24
A	AG	PLANNING, LB & LHF AMENDMENTS	21/10/24
B	AG	POST LGCHF INSPECTOR APPEAL SUBMISSION	20/09/25

PROJECT TITLE
5 Croft Lane, Letchworth, Herts,
SG6 1AS
DRAWING TITLE
Proposed Block
Plan (A3)
SCALE
1:200 @ A3

DATE
September 25
DRAWN/CHKD
DRAWING No.
1901/PD/301
REV
B

NORTON STUDIO ARCHITECTS
HISTORIC AND SUSTAINABLE BUILDING SPECIALIST
ARCHITECT ACCREDITED IN BUILDING CONSERVATION
5 Croft Lane - Norton - Letchworth Garden City - Herts - SG6 1AS
t - 01462 374035
w - www.nortonstudio.co.uk