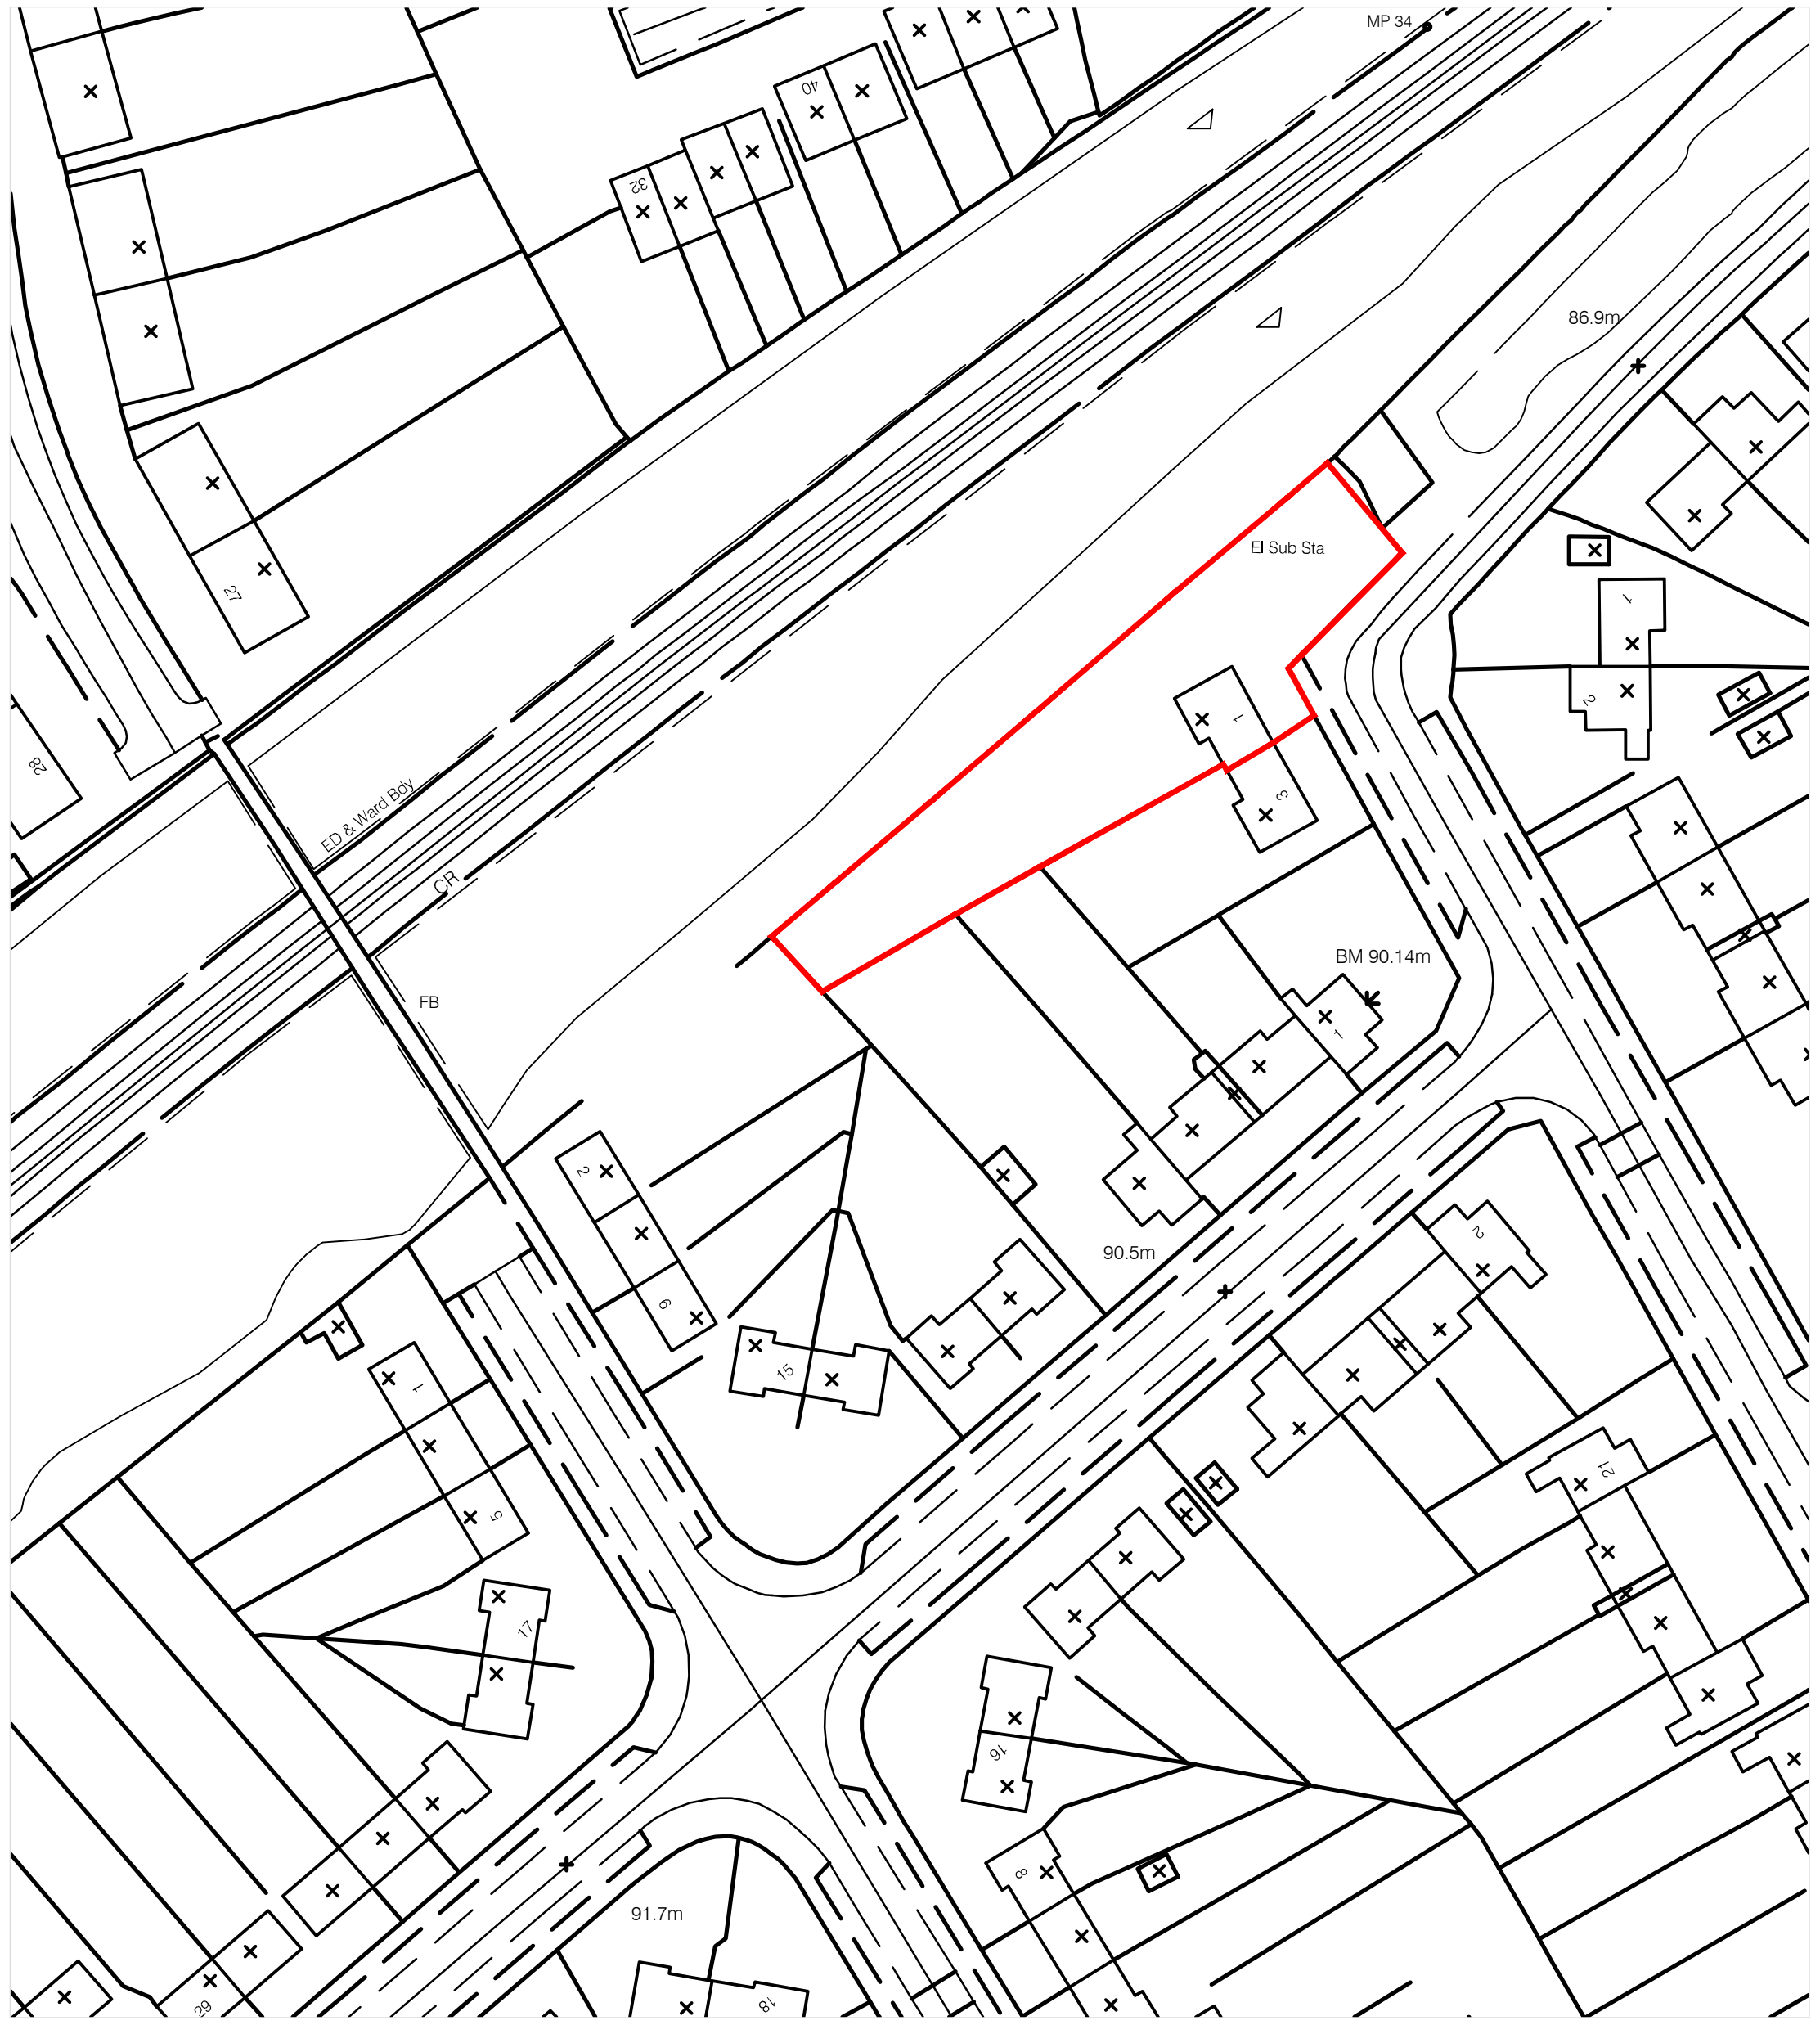

Site Location Plan
scale 1:1250

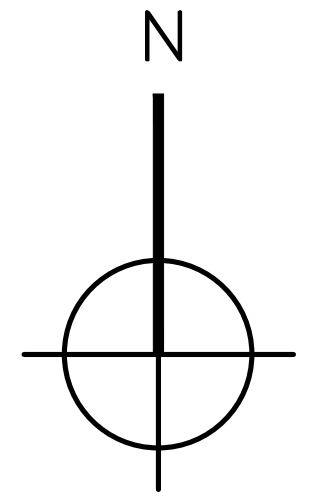

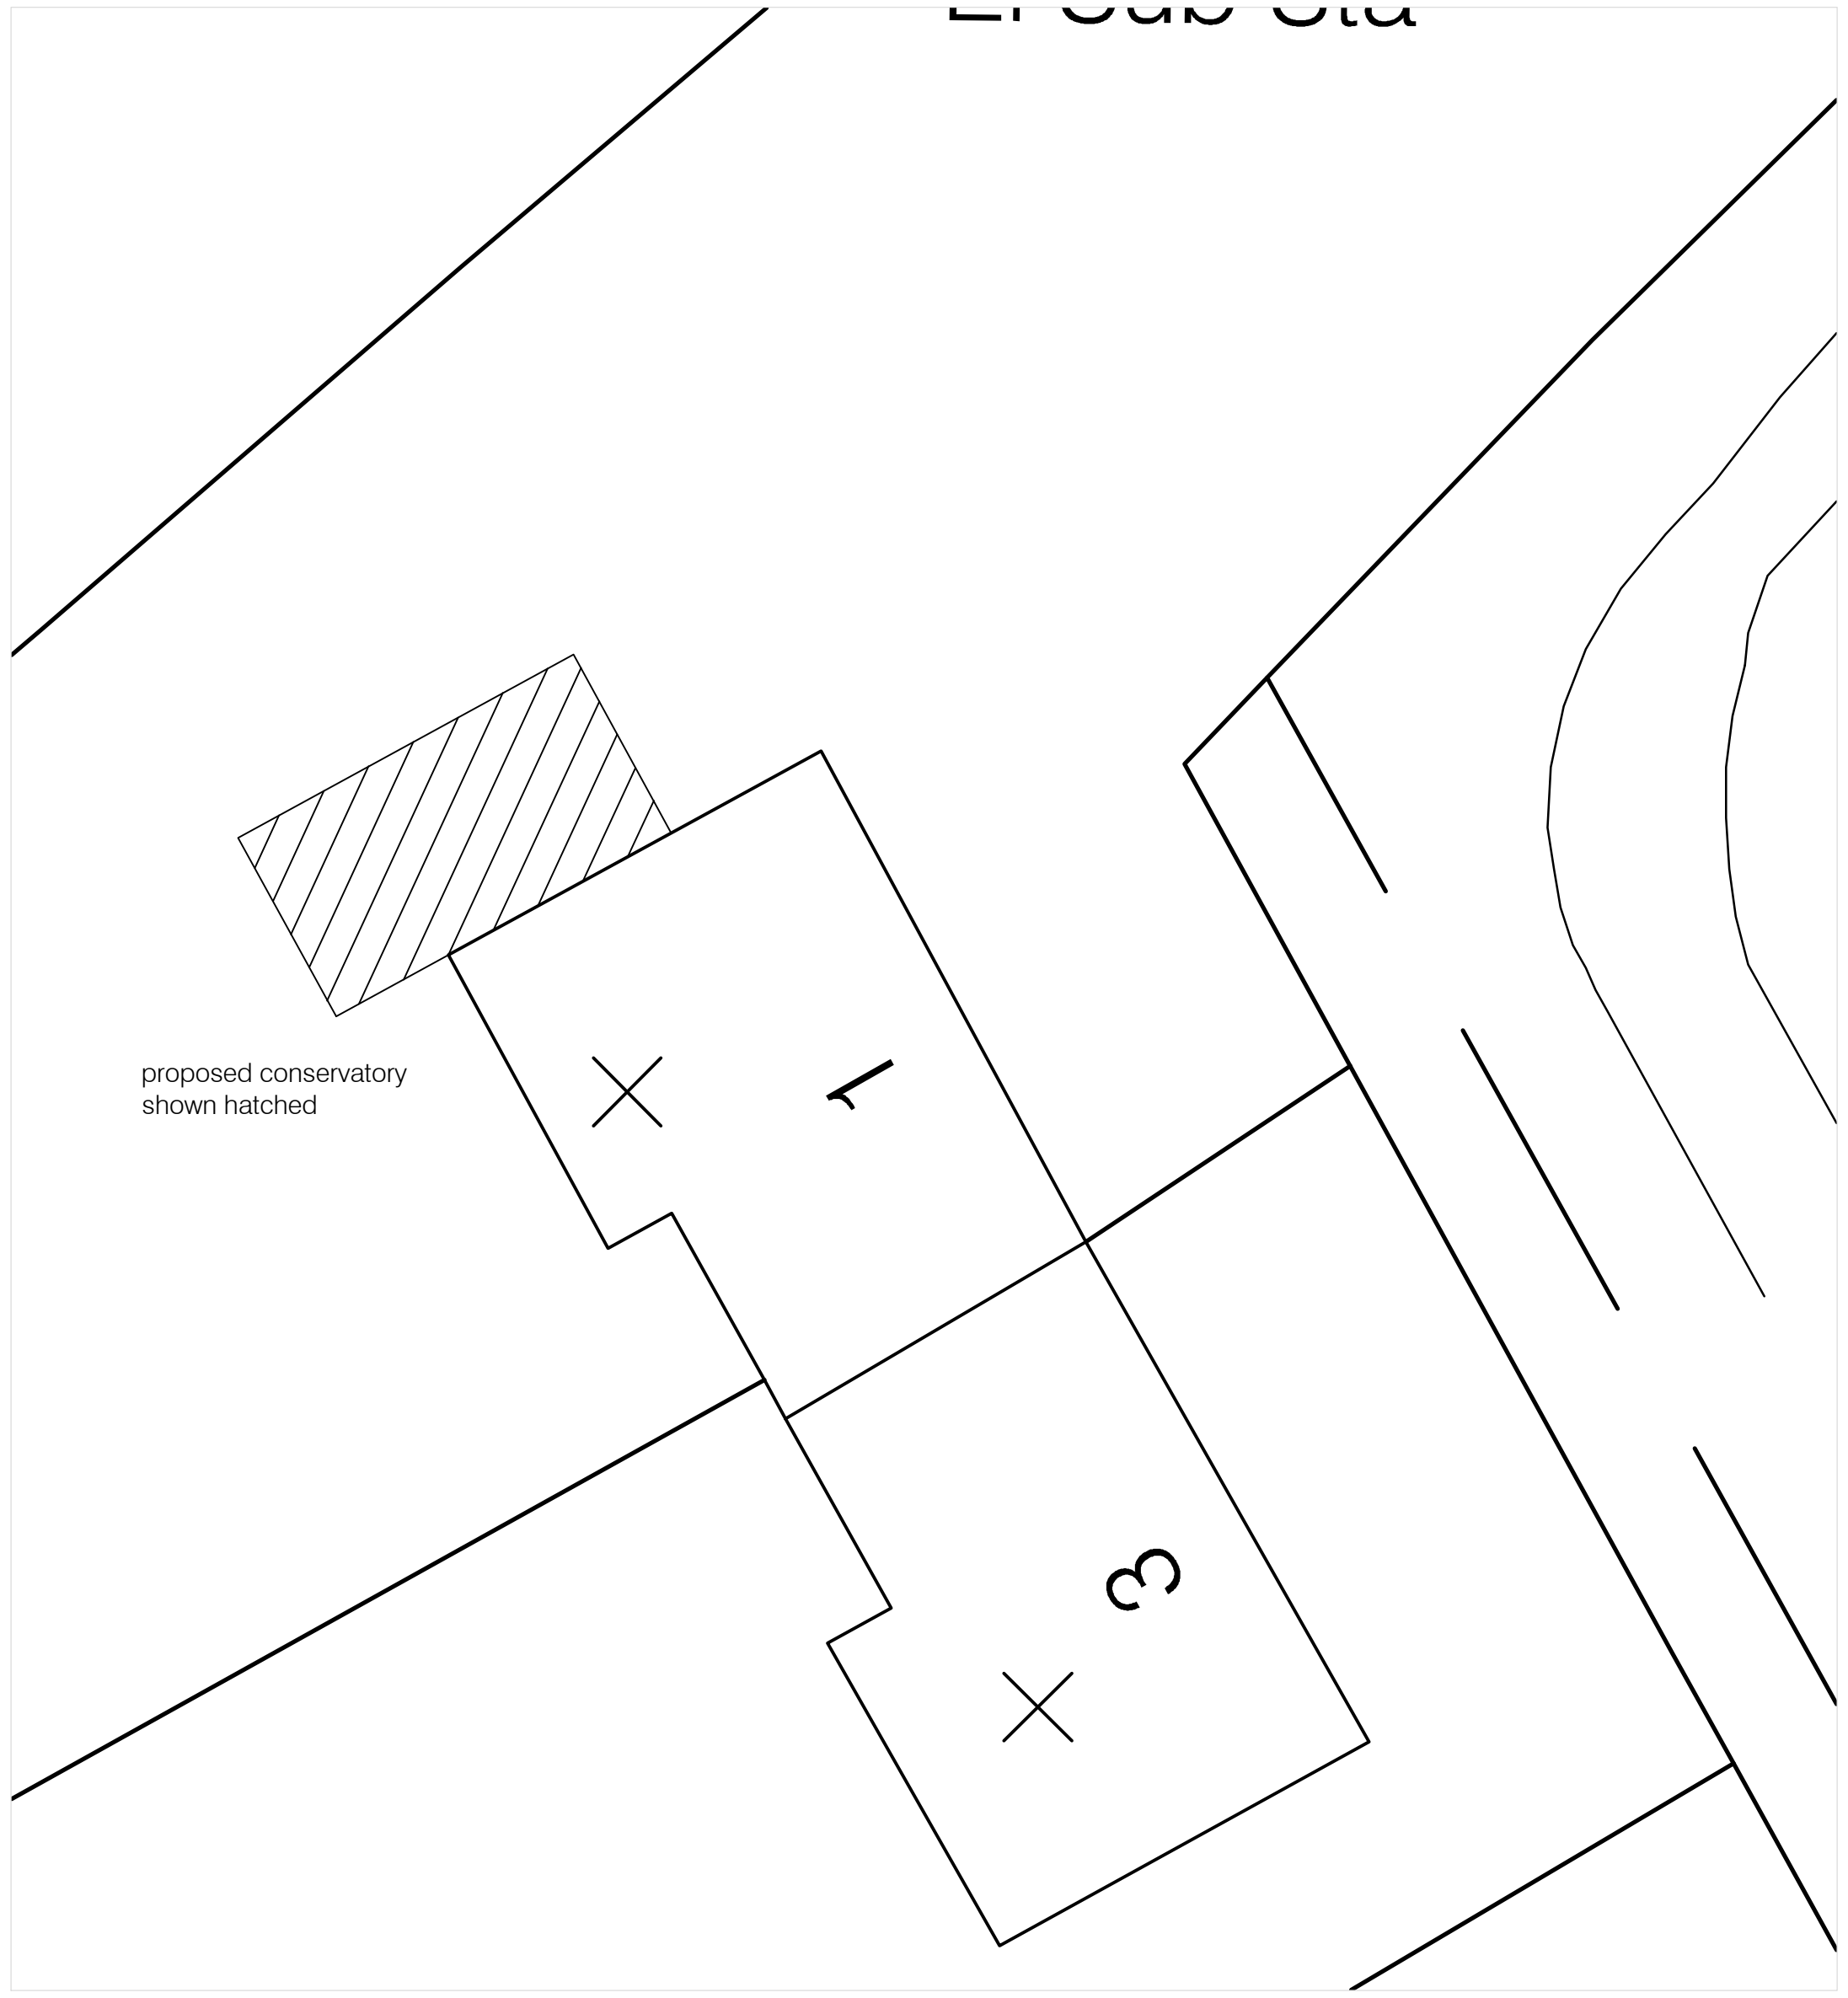

Block Plan
scale 1:200

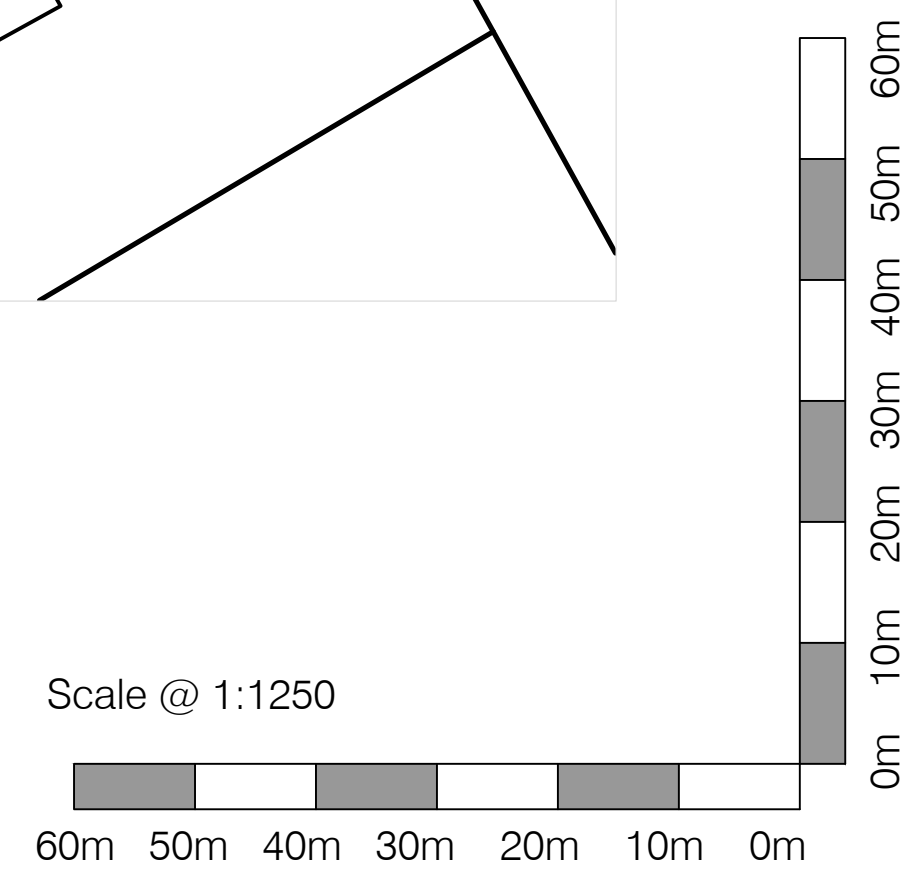

Notes:

This drawing is a print and must not be scaled from without reference being made to the accompanying scale bar. All dimensions of existing buildings to be verified on site.

This drawing is to be read in conjunction with all other drawings, relevant specifications and preliminary / general conditions associated with the project.

All materials and workmanship to comply with 'Approved Document to support Regulation 7 1992 edition incorporating 2000 amendments' of the Building Regulations 2000.

The Contractor is to check all drawings for dimensional and co-ordination accuracy. Any discrepency between the details shown and those by others are to be reported to the Client / Contract Administrator.

This drawing remains the copyright of ajf project design

ajf | project design
chartered architectural technologists - surveying - project management

22 Ashtons Lane
Baldock
Hertfordshire
SG7 6JJ

mob: 07970 273238
email: info@ajfprojectdesign.co.uk

for and on behalf of Kindlelight Ltd

REV	DATE	NOTE	BY

FOR APPROVAL

KINDLELIGHT
GLAZING SPECIALISTS LTD
Unit 13 Bondor Business Centre
London Road
Baldock
Hertfordshire
SG7 6HP

CLIENT
Mr Ward

PROJECT
New Conservatory
1 High Avenue
Letchworth Garden City
Herts SG6 3RL

DRAWING TITLE
Site location & block plans

SCALE as shown @ A3
DATE Apr 2018
DRAWN AJF
JOB NUMBER 0208
DRAWING NUMBER 001
REVISION
CHECKED BY