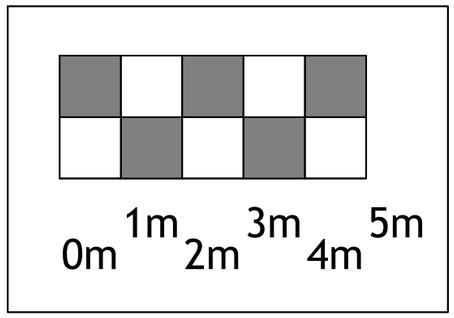

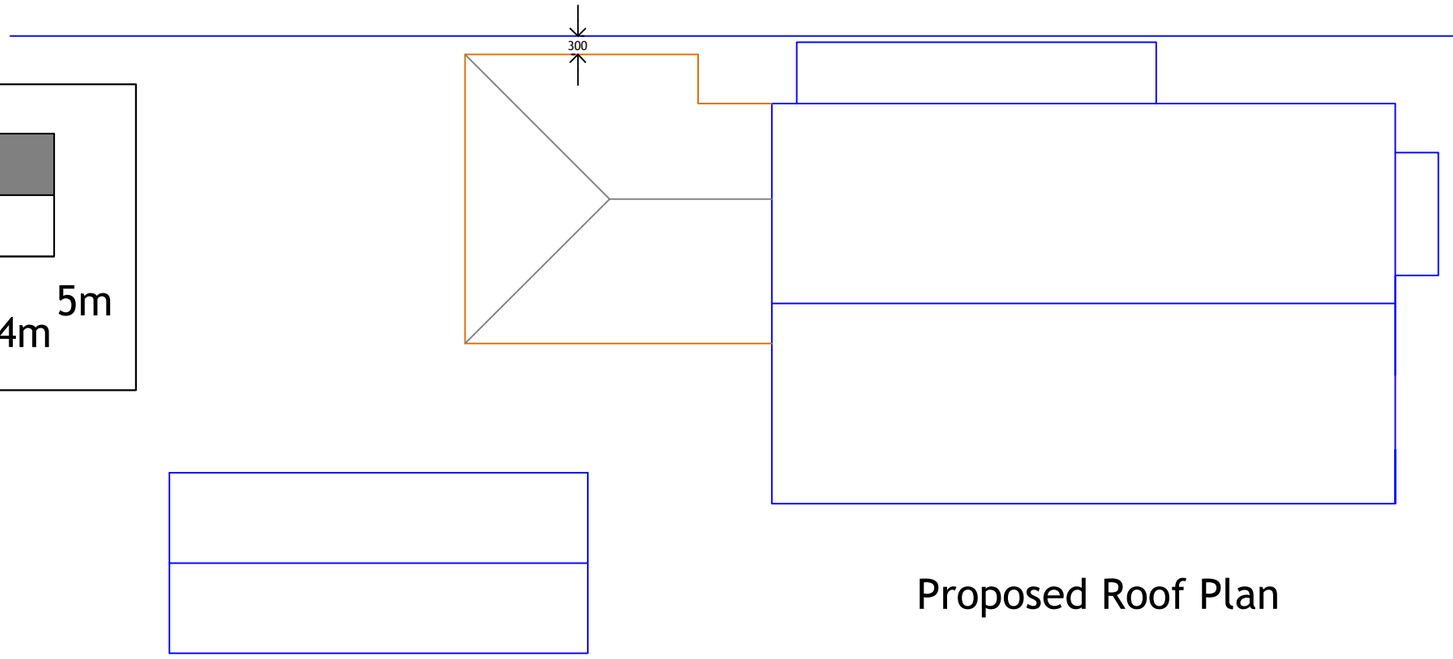

Proposed Roof Plan

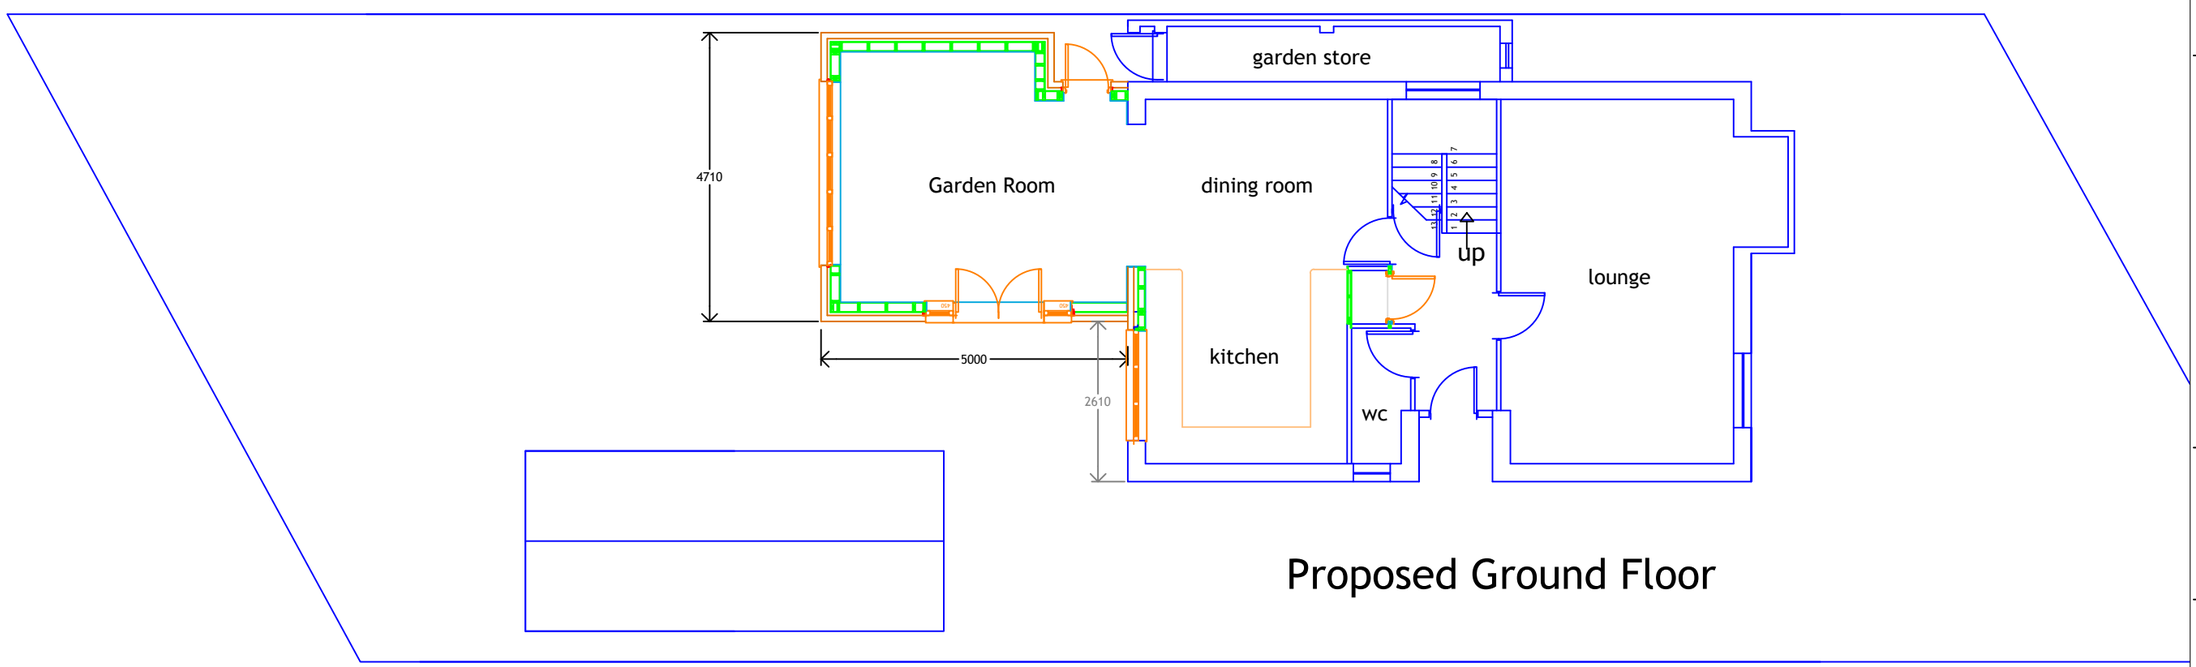

Proposed Ground Floor

©William Ossitt

Contractor:DO NOT SC
Check all site dimensi
Use specified dimensi
If in doubt ask

Revision	Date	Description
x		x x x
	x	

WILLIAM OSSITT FCIC
Chartered Building Consultant

34 Daleside
Thornhill Edge
Dewsbury WF12 0PJ

e-mail: bill@williamossitt.co.u

Tel:
Mob: 07966 377393

Proposed Rear Single Storey Exte
144 Coleridge Close
Hitchin SG4 0QY
For
Mr & Mrs Granger

Proposed Plans
Block Plan

WO	Dwg No DAg01.
Date: April '18	Scale: 1:100