

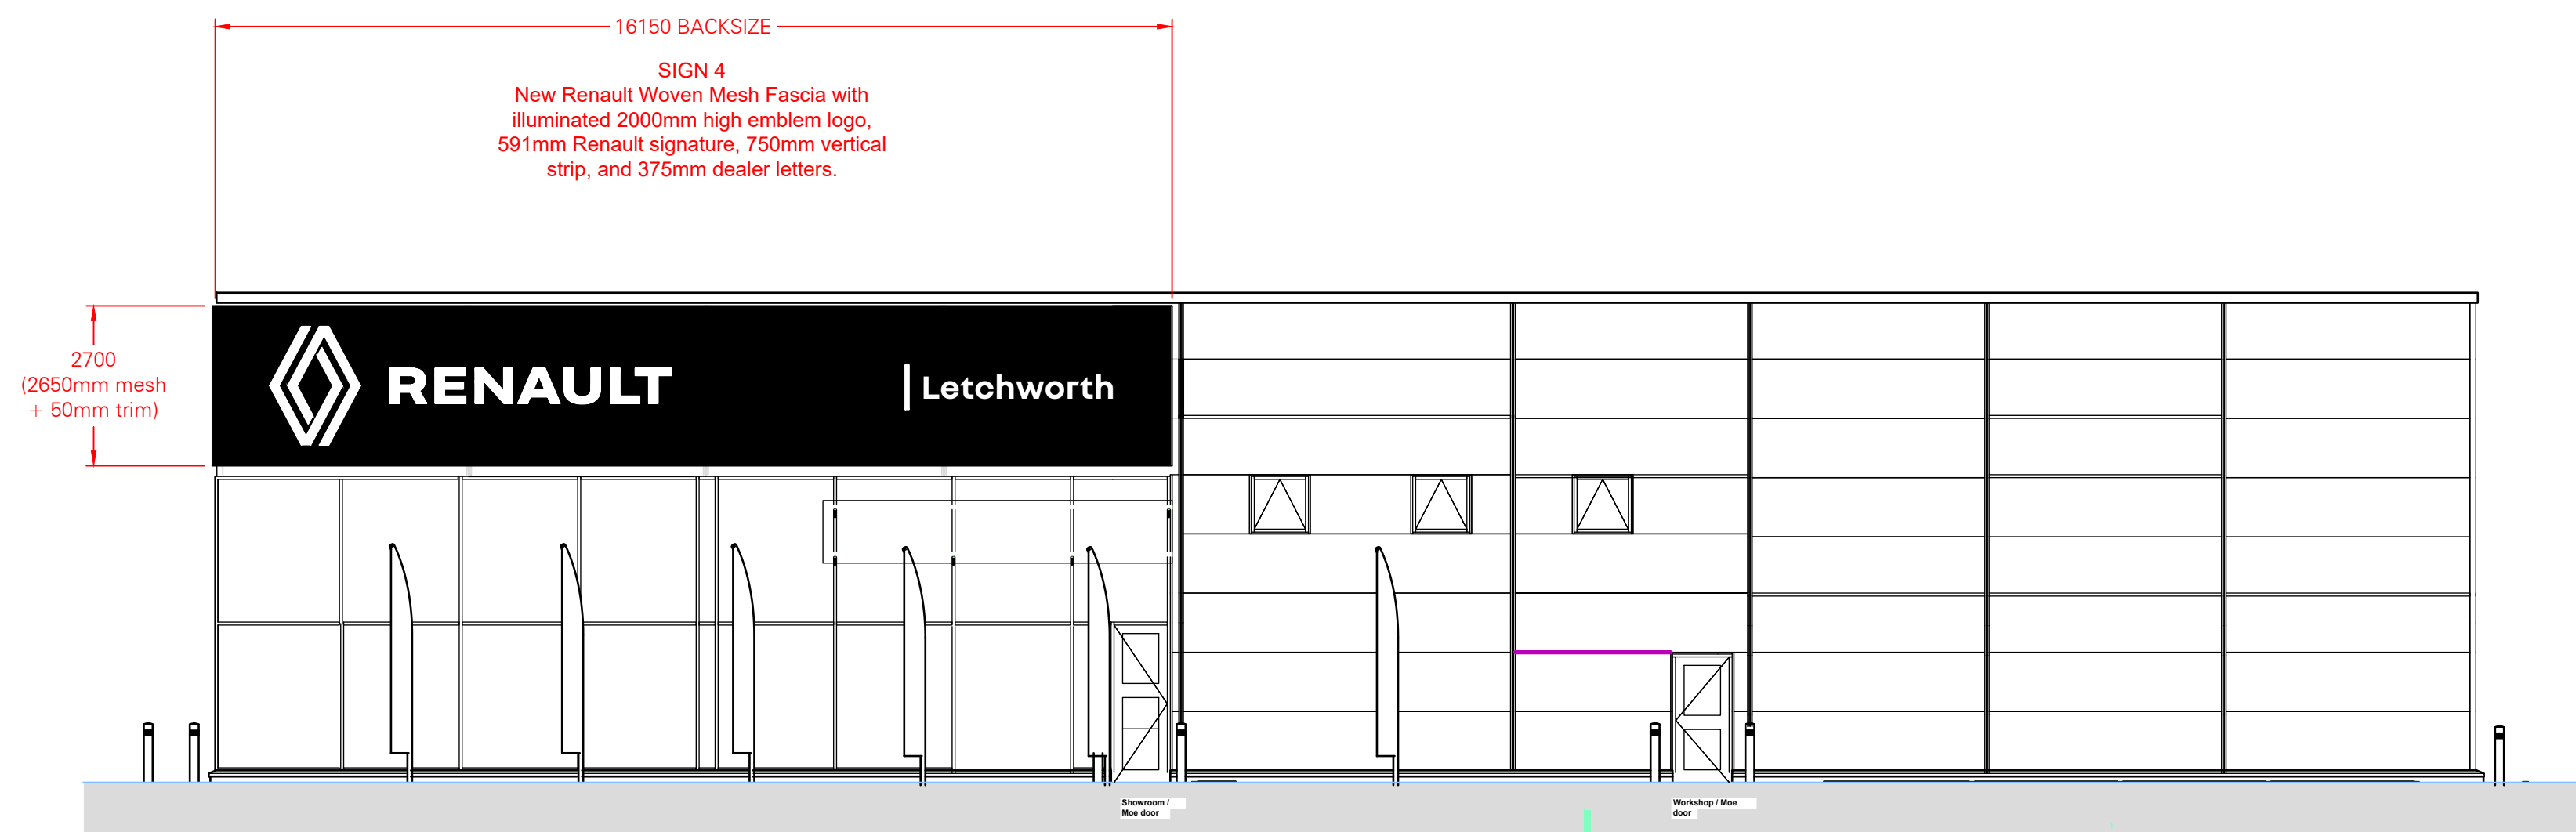
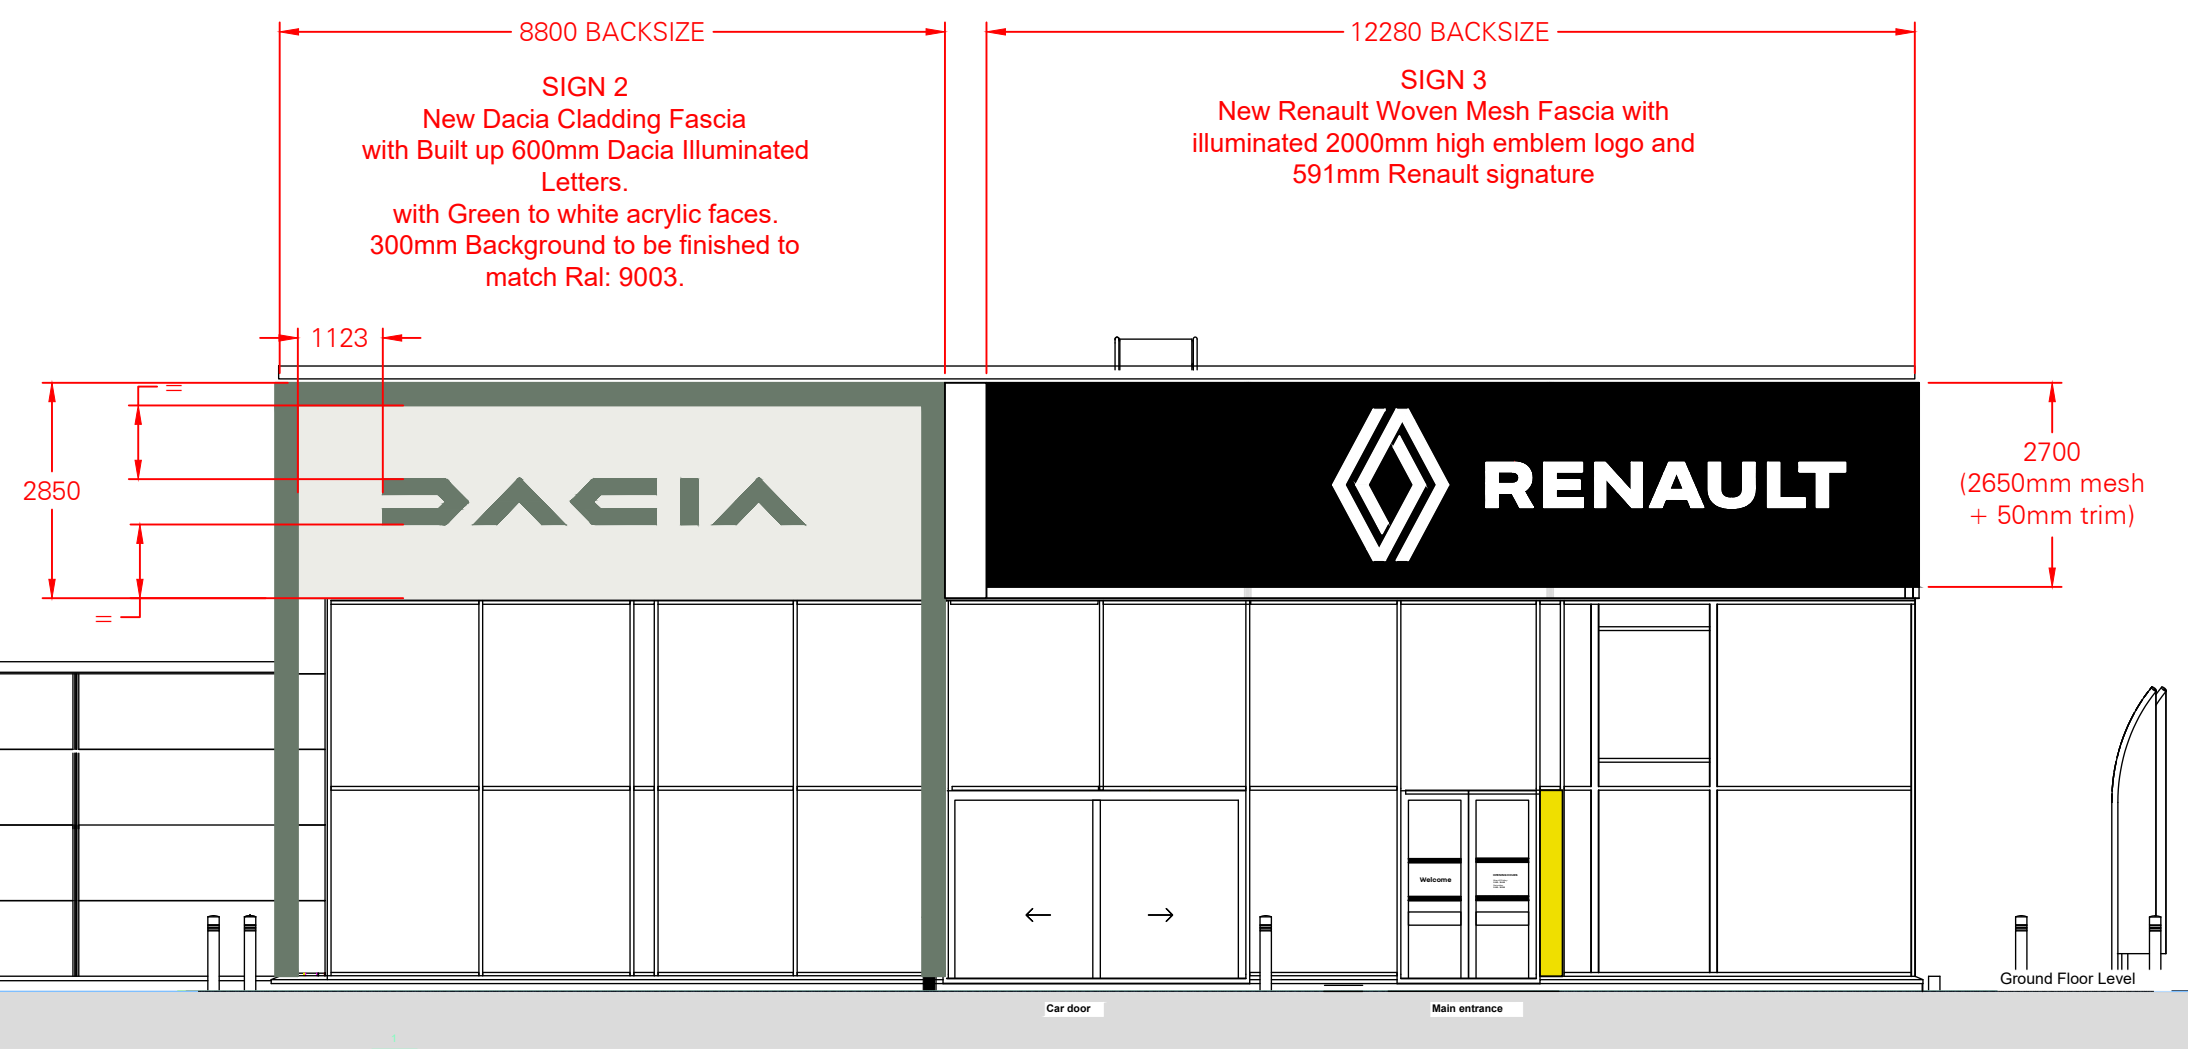
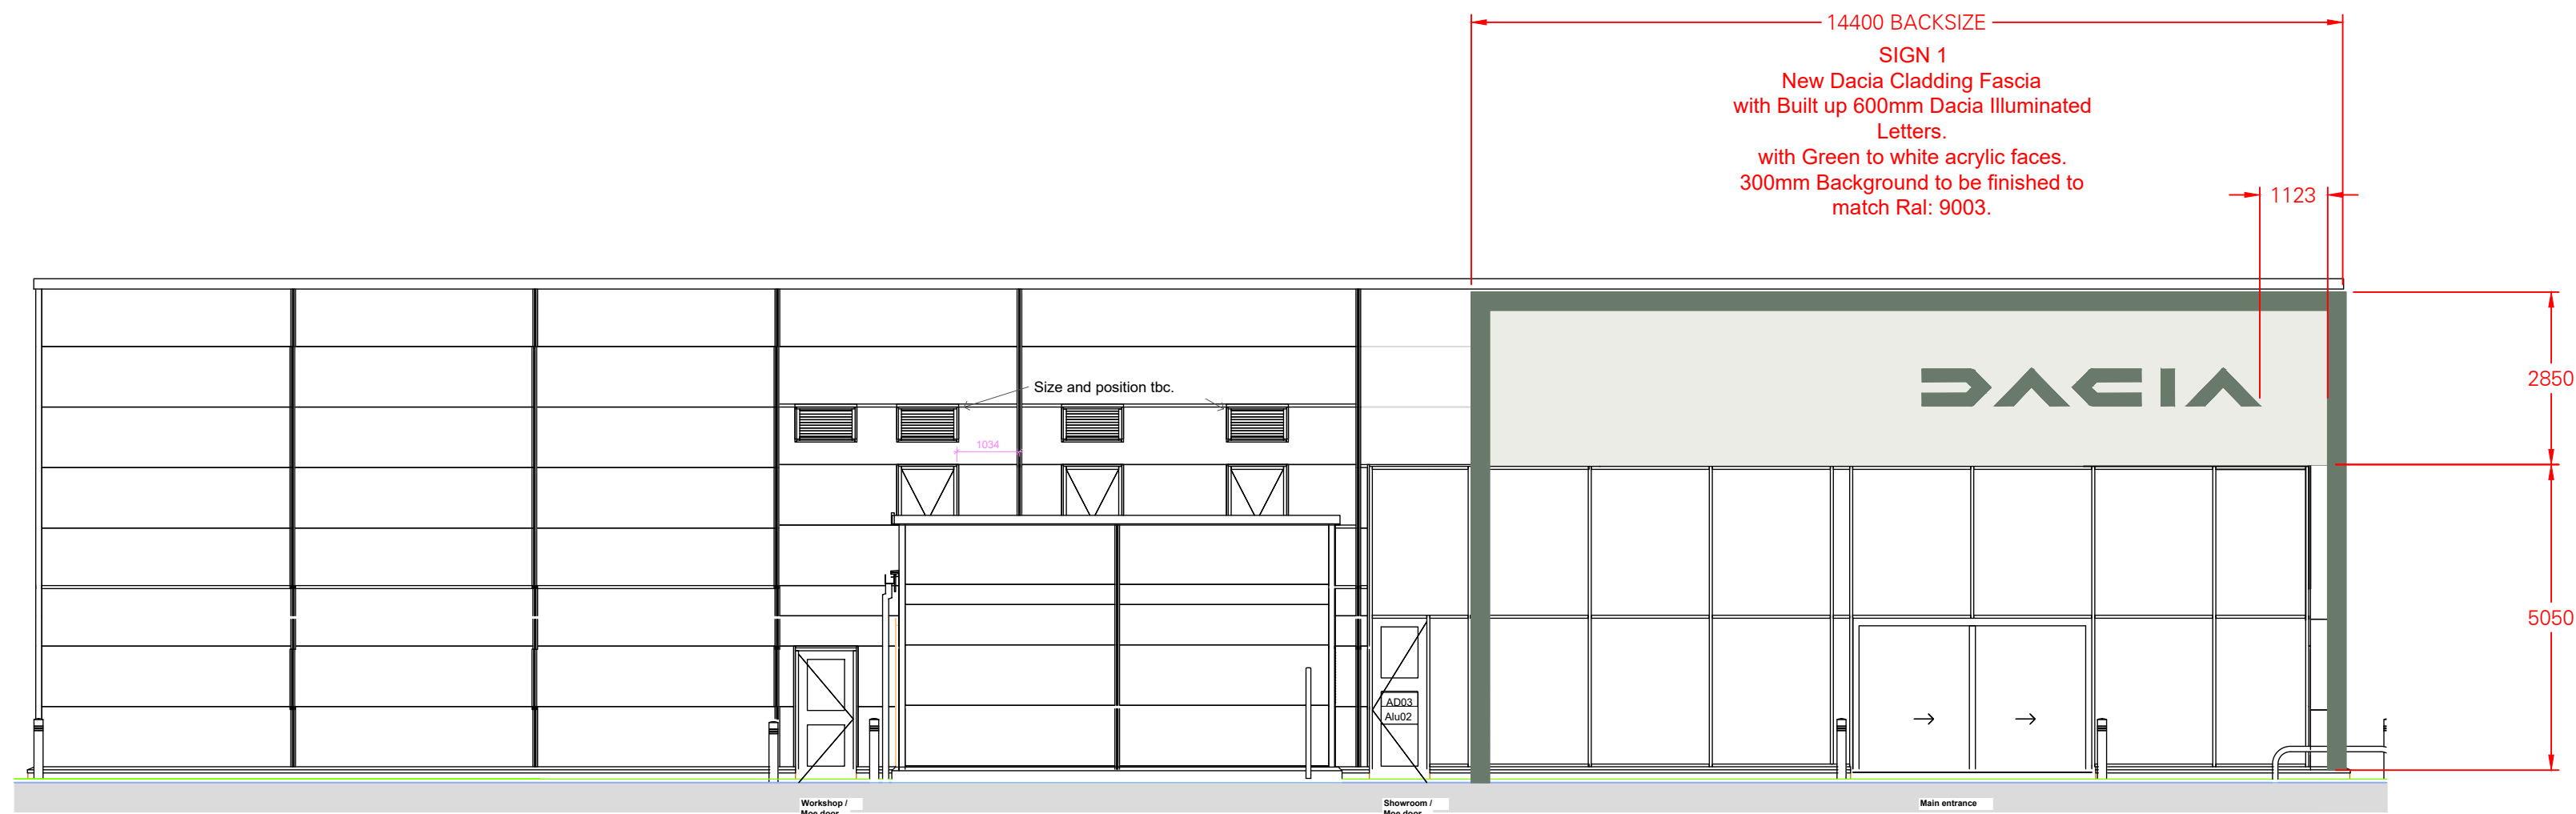



Sign 11
New Renew customer
promise panel.
Scale at A1: 1:50

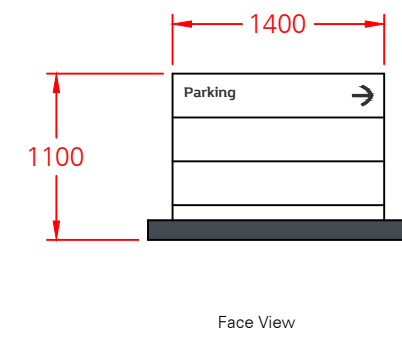

Sign 7
New Illuminated Directional Sign
Scale at A1: 1:50

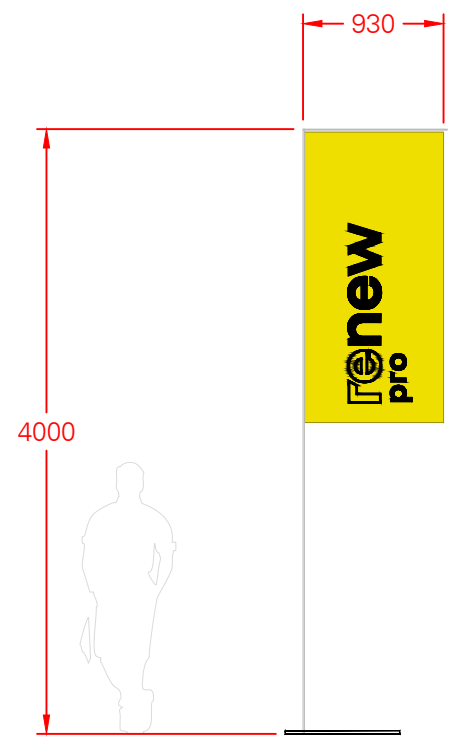

Sign 12
Renew Under Wheel Flag
Dimensions
Scale at A1: 1:50



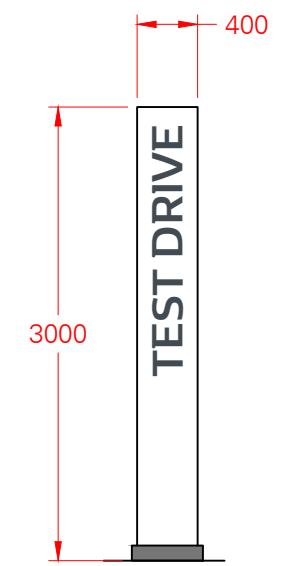


Sign 10
New Test Drive Area Mast
Scale at A1: 1:50





Sign 9
New Illuminated Headline Poster Unit
Scale at A1: 1:50



SCALE AT A1: 1:50

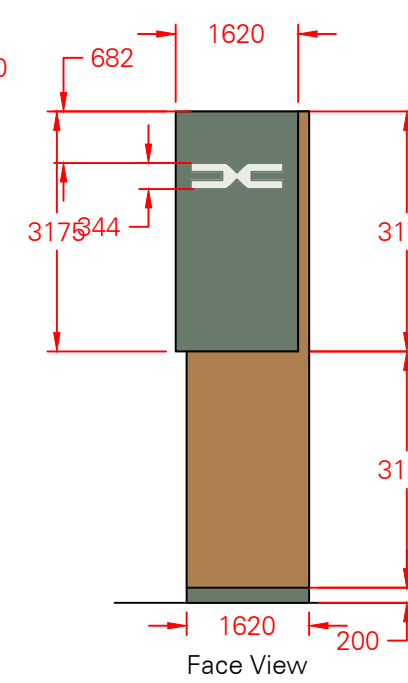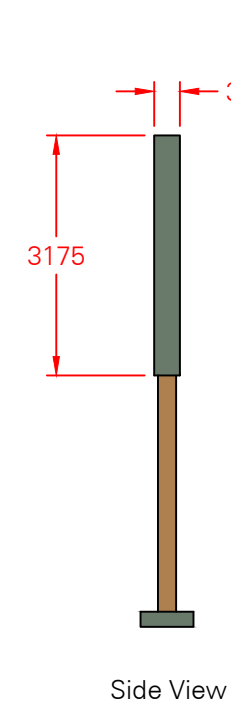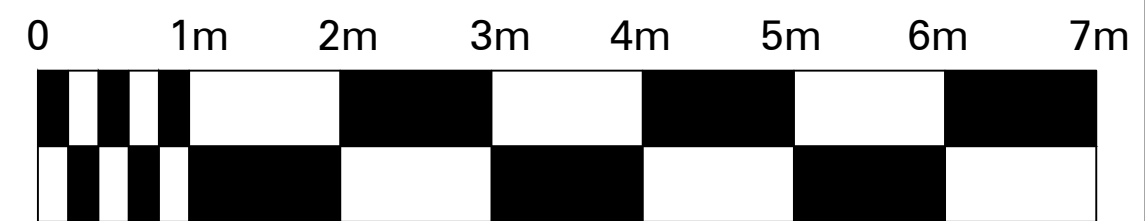


Sign 5
New 6.5m Dacia Double Sided Totem.

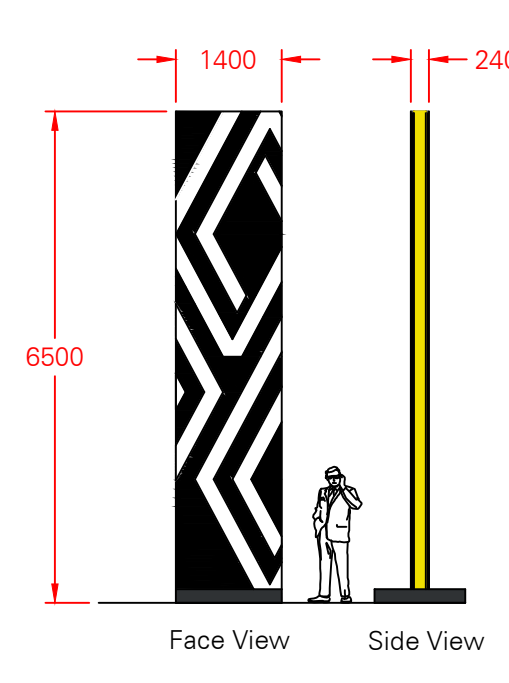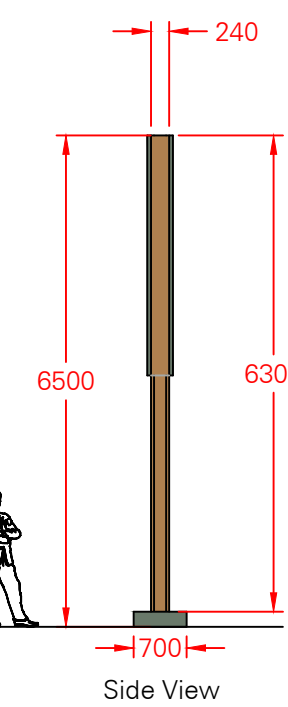

Sign 6
New 6.5m Renault Totem Internally
Illuminated Backlight Graphics.
5 Amps

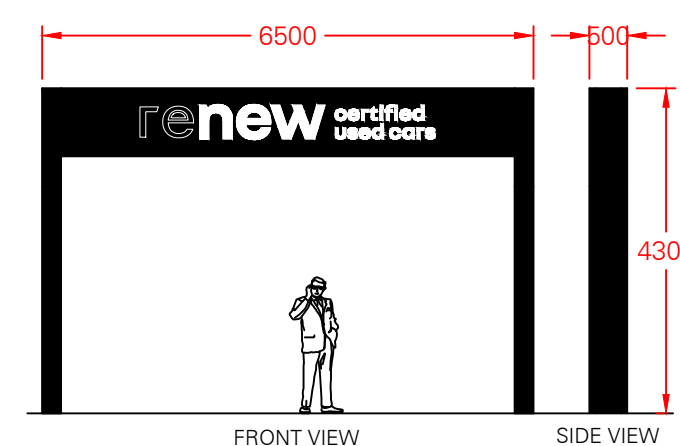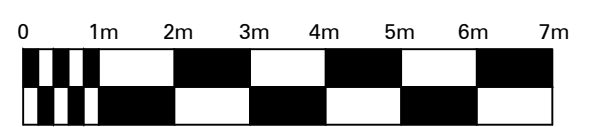

Sign 13
New Free Standing Renew
Entrance Arch.

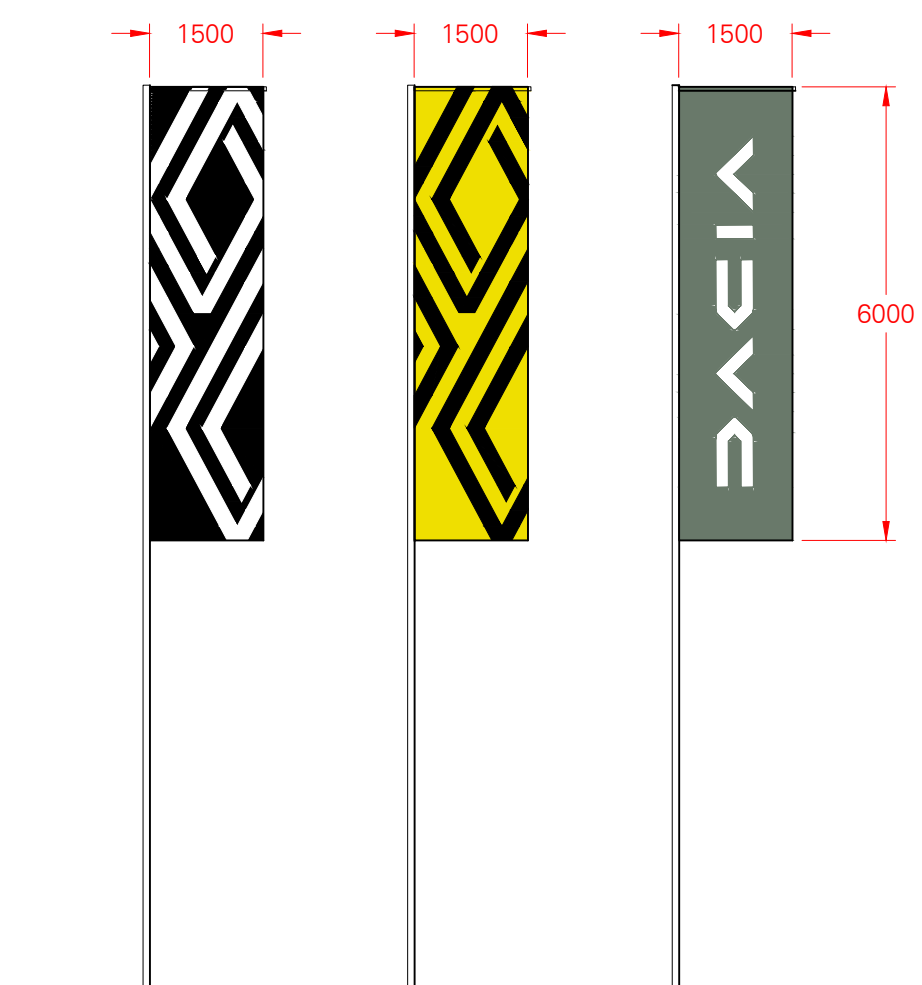

Sign 8
New Flag Poles



Tara Signs Ltd St Peters Place Western Road
Lancing West Sussex BN15 8SB
T: 0044 (0)1903 750710 tarasigns.com

© 2025 - Tara Signs Ltd

Scale 1:100 @ A1
Date 06/03/2025
Job No 23261
Drg No 23261-P-003
Drg Ref REN22 CI0976
Drawn By JP

Revisions REV

	RENAULT	DEALER
Date		
Signature		
Signed By		

Address
LETCWORTH RENAULT
ICKNLELD WAY
LETCWORTH GARDEN CITY

SG6 1TD
Title
PROPOSED ELEVATIONS