



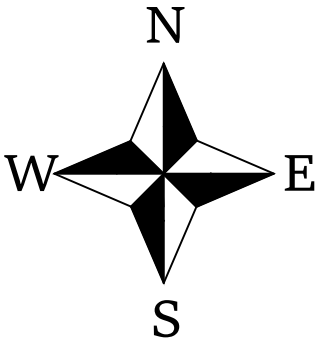

- Legend
- 1. New Dacia fascia with built up illuminated letters.
 - 2. New Dacia fascia with built up illuminated letters.
 - 3. New woven mesh fascia with 591mm built up Renault illuminated letters, and new 2000mm emblem
 - 4. New woven mesh fascia with 710mm built up Renault illuminated letters, and new 2400mm emblem and Dealer letters.
 - 5. New 6.5m Dacia pylon
 - 6. New 6.5m backlit Renault totem.
 - 7. New Directional sign
 - 8. 1 set of 12m High Flagpoles with 6m Flags.
 - 9. New Headline poster unit.
 - 10. New test drive area mast.
 - 11. New Renew customer promise panel.
 - 12. Various Renew underwheel flags.
 - 13. New Renew arch.

QSF001 ISSUE 3

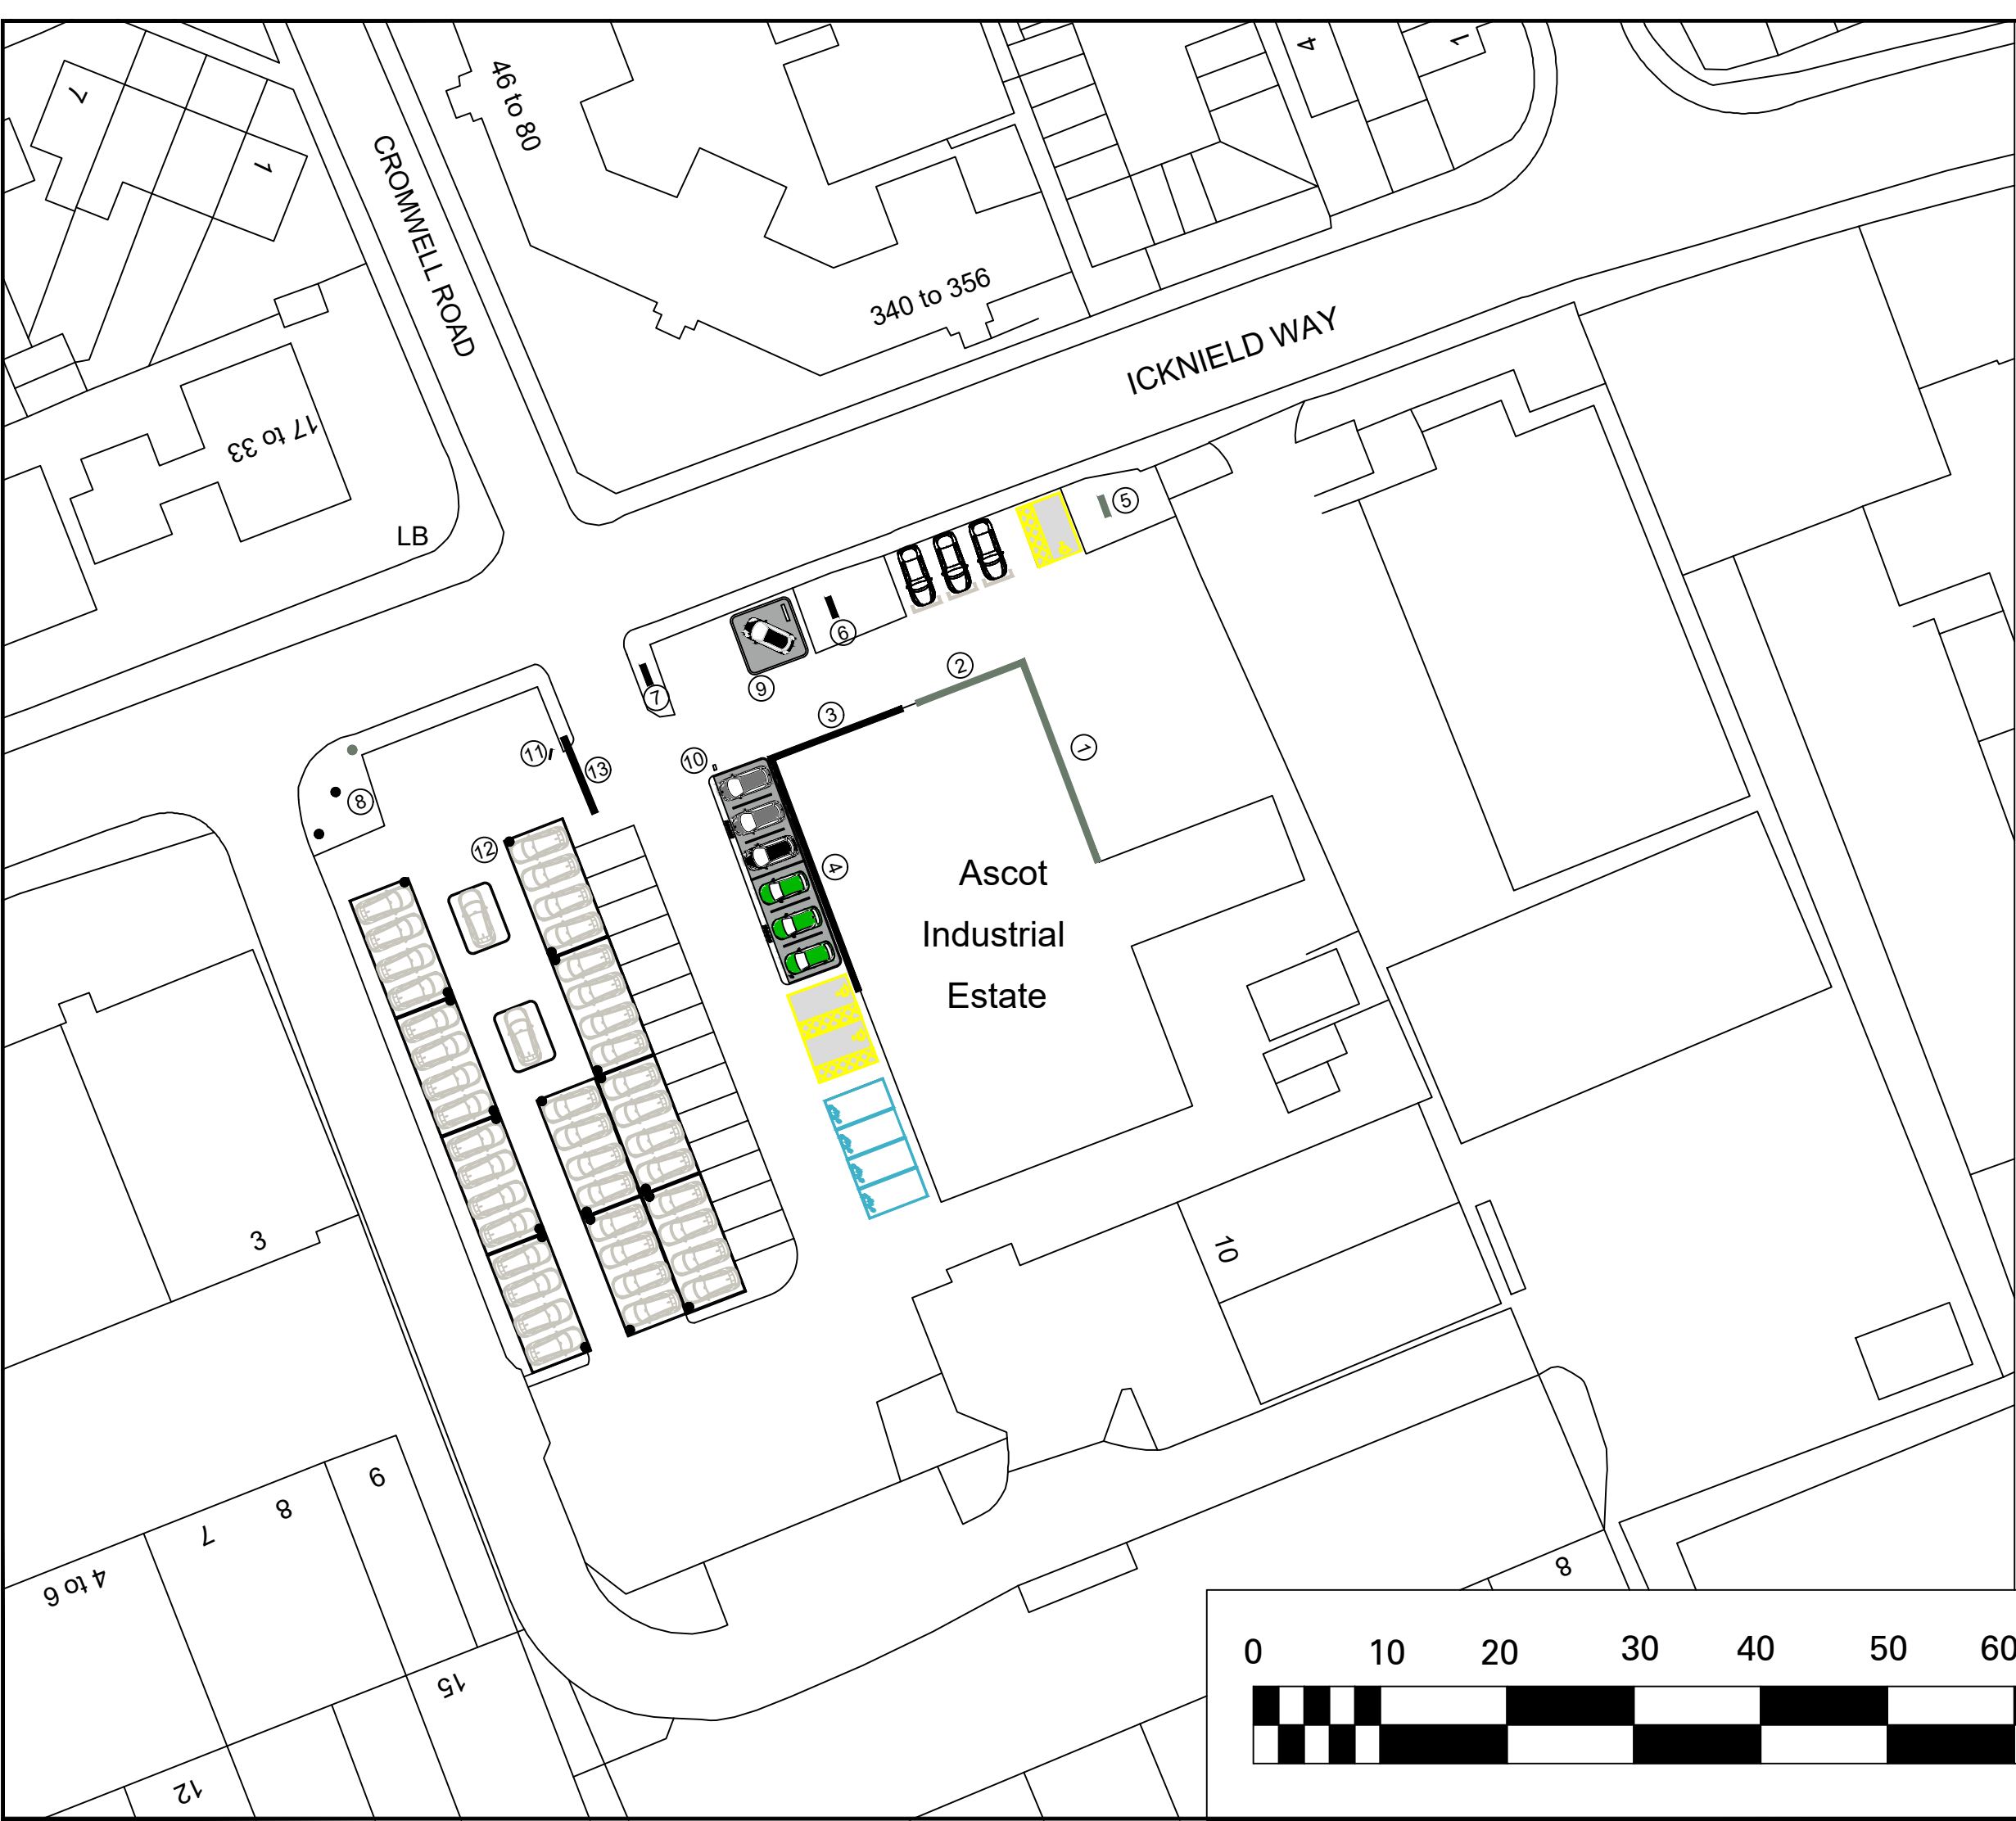

tara signs

1971 — ONWARDS

Tara Signs Ltd St Peters Place Western Road
Lancing West Sussex BN15 8SB
T: 0044 (0)1903 750710 [tarasigns.com](https://www.tarasigns.com)

© 2025 - Tara Signs Ltd

Scale	1:500 @ A3
Date	06/03/2025
Job No	23261
Drg No	23261-P-002
Drg Ref	Ren22 CI 0976
Drawn By	JP

Revisions	REV

	RENAULT	DEALER
Date		
Signature		
Signed By		

Address
LETCWORTH RENAULT
ICKNLELD WAY
LETCWORTH GARDEN CITY

SG6 1TD
Title
BLOCK PLAN

